DWG. NO. H337697-4640-10-014-0001

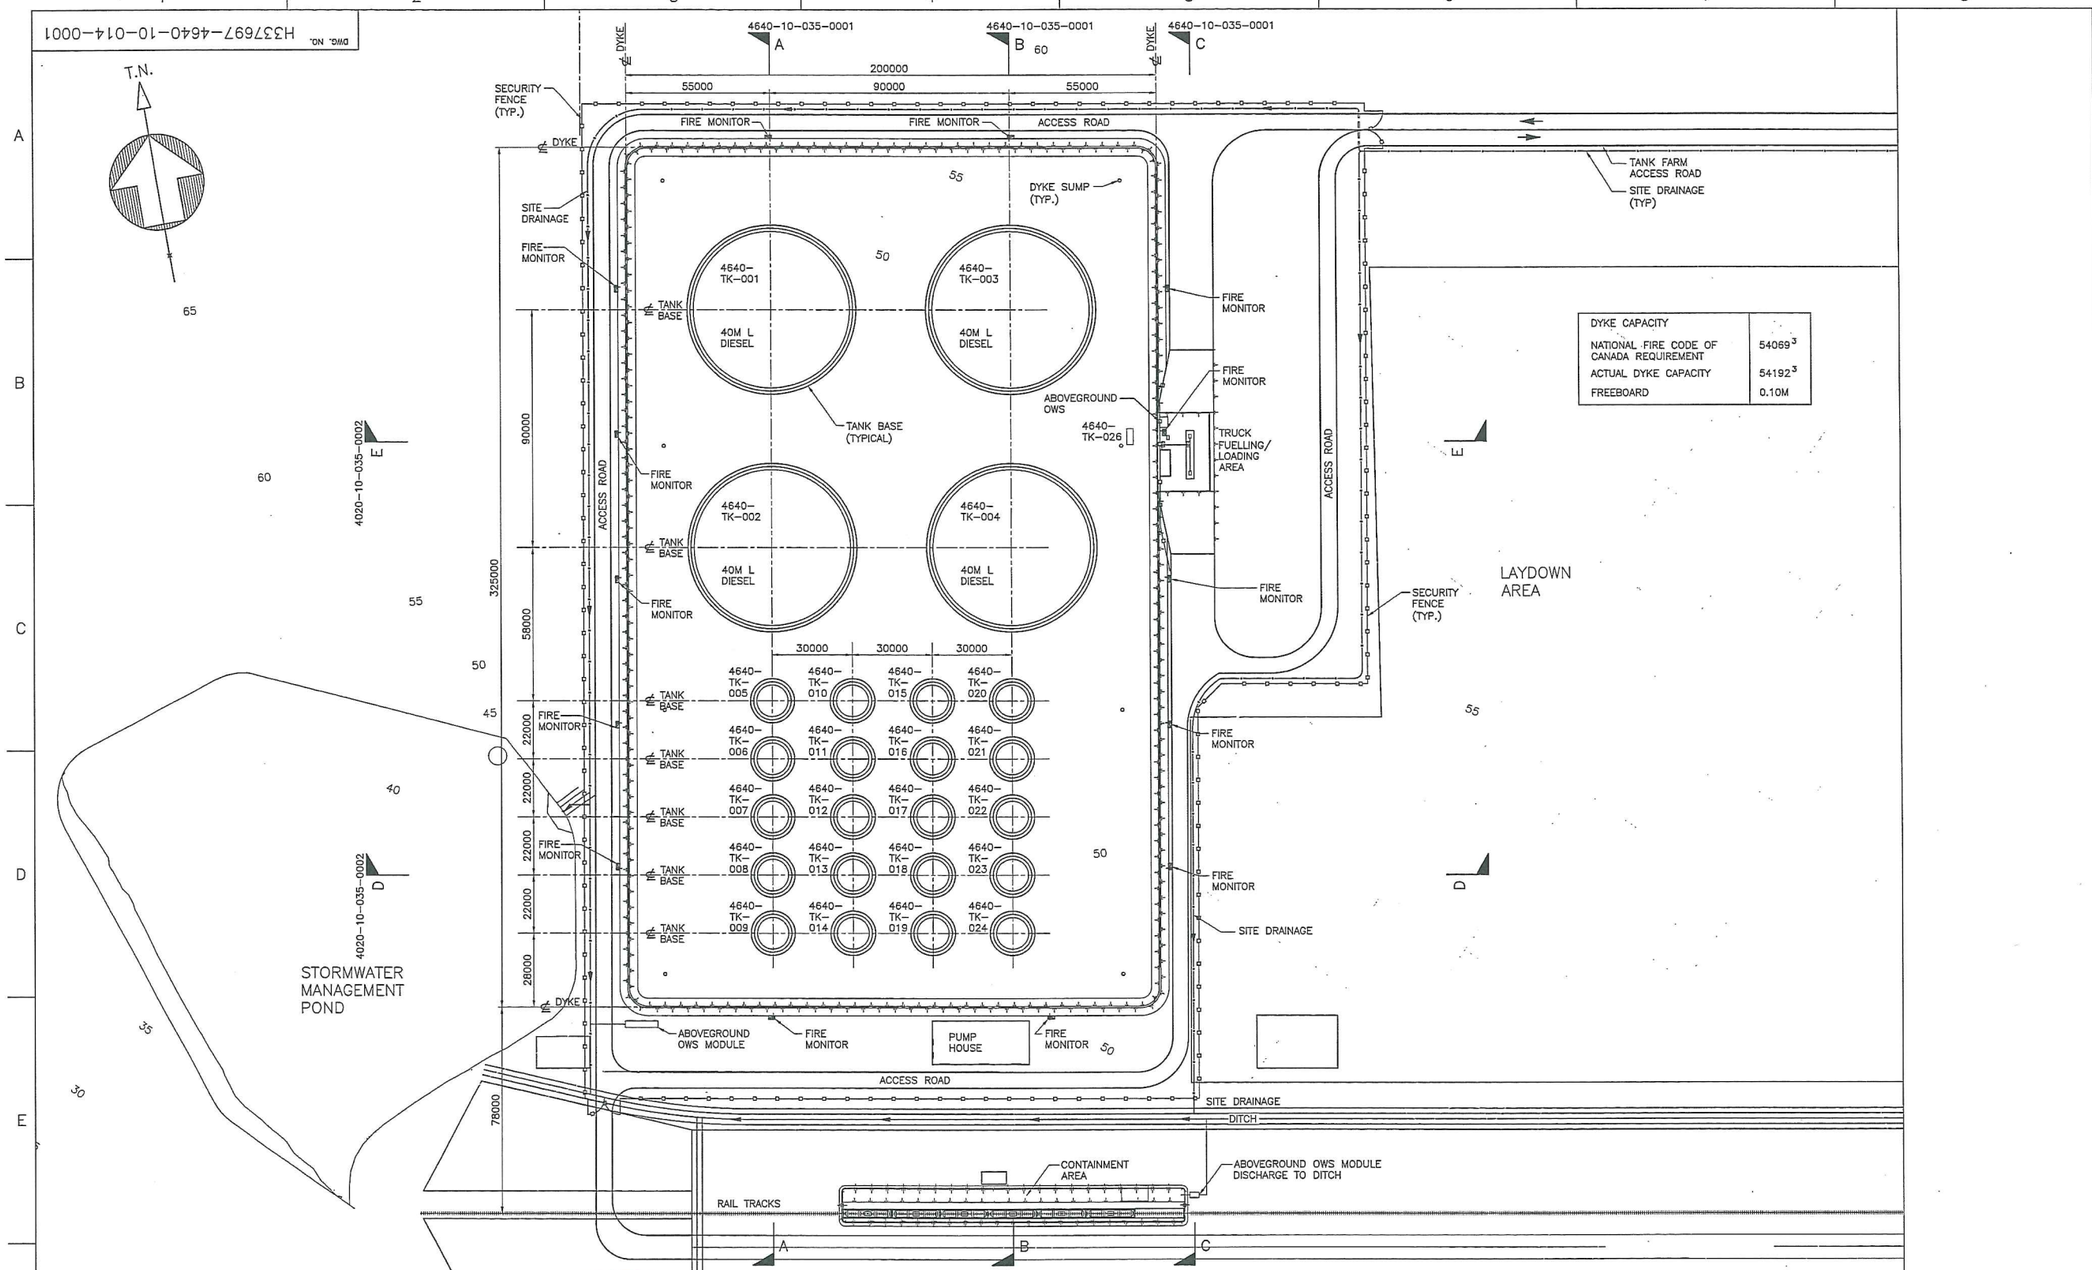


| DRAWING NO. | DRAWING TITLE |
|---|---|
| REFERENCE DRAWINGS | |

REGISTERED PROFESSIONAL ENGINEER J.W. CASSON LICENSEE Sept 29/11 NWNU

| NO. | DESCRIPTION | BY | CHK'D | APP'D | DATE |
|---|---|---|---|---|---|
| REVISIONS | | | | | |

| REV. | ISSUE FOR | AUTH. BY | DATE |
|---|---|---|---|
| B | ISSUED FOR ENVIRONMENTAL PERMIT | FB | 11-09-23 |
| A | ISSUED FOR PERMITTING - PDW | FB | 11-09-09 |
| ISSUE AUTHORIZATION | | | |

HATCH™

| | |
|---|---|
| DESIGNED BY DS DATE 11-09-07 | DRAWN BY MMI DATE 11-09-07 |
| CHECKED BY FB DATE 11-09-08 | DISCIP. ENGR. JM DATE 11-09-08 |
| PROJ. DES. COORD. DATE | PROJ. ENGR. FB DATE 11-09-08 |
| PROJ. MGR. DATE | |

Baffinland

MARY RIVER PROJECT

STEENSBY INLET
PRIMARY FUEL STORAGE TANK FARM
DYKE LAYOUT

SCALE 1:1000 OR AS NOTED

DWG. NO. H337697-4640-10-014-0001

REV. B