DWG. NO. H337697-4660-10-042-0001

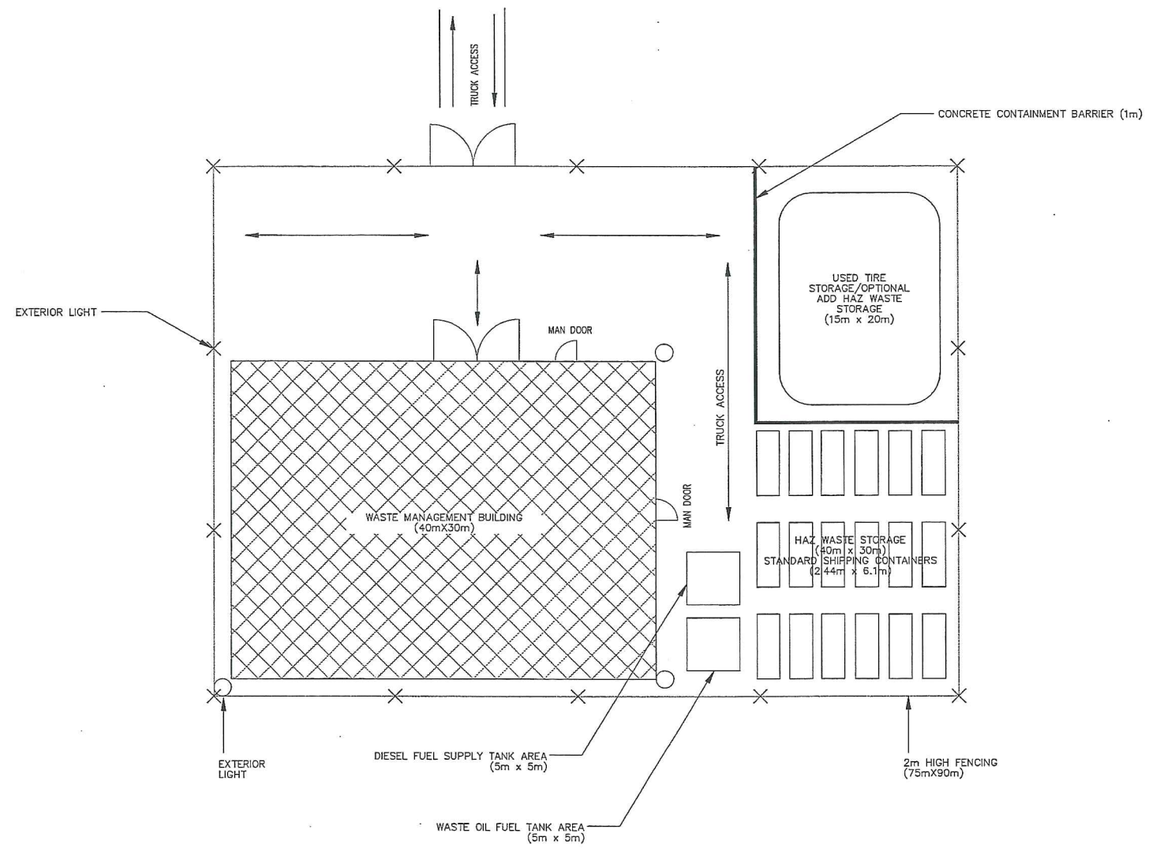

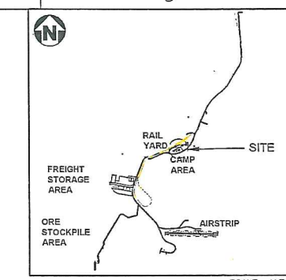

KEY PLAN
STEENSBY SITE

SCALE N.T.S.

LEGENDS

- WATER
- RIVER/STREAM/DRAINAGE
- FENCE

NOTES:

ALL BUILDING AND FACILITIES TO HAVE INTERIOR AND EXTERIOR LIGHTING.

SCALE 5 2.5 0 5 10 15 20 25 m

SCALE 1:250

DRAWING NO.	DRAWING TITLE
REFERENCE DRAWINGS	

REGISTERED PROFESSIONAL ENGINEER
J.W. CASSON
LICENSEE
Sept 29/11
NUNAVUT

NO.	DESCRIPTION	BY	CHK'D	APP'D	DATE
A	ISSUED FOR INTERNAL REVIEW				
REVISIONS					

REV.	ISSUE FOR	AUTH. BY	DATE
A	ENVIRONMENTAL PERMIT		
ISSUE AUTHORIZATION			

HATCH™

DESIGNED BY / DATE	DRAWN BY D.F. / DATE
CHECKED BY R.L. / DATE	DISCIP. ENGR. / DATE
PROJ. DES. COORD. / DATE	PROJ. ENGR. / DATE
PROJ. MGR. / DATE	

Baffinland Iron Mines Corporation

MARY RIVER PROJECT

STEENSBY INLET
ENVIRONMENTAL
WASTE MANAGEMENT FACILITIES

SCALE	DWG. NO.	REV.
OR AS NOTED	H337697-4660-10-042-0001	A

Sep 23 , 2011 , 2:55pm Login name: lun51283 Layout: Layout1
Drawing Name: P:\269580 - Mary River\CAD\Civil\Roads\Environmental Dwg\Waste Management Facilities\H337697-4660-10-042-0001.dwg