DWG. NO. H337697-7000-10-042-0006

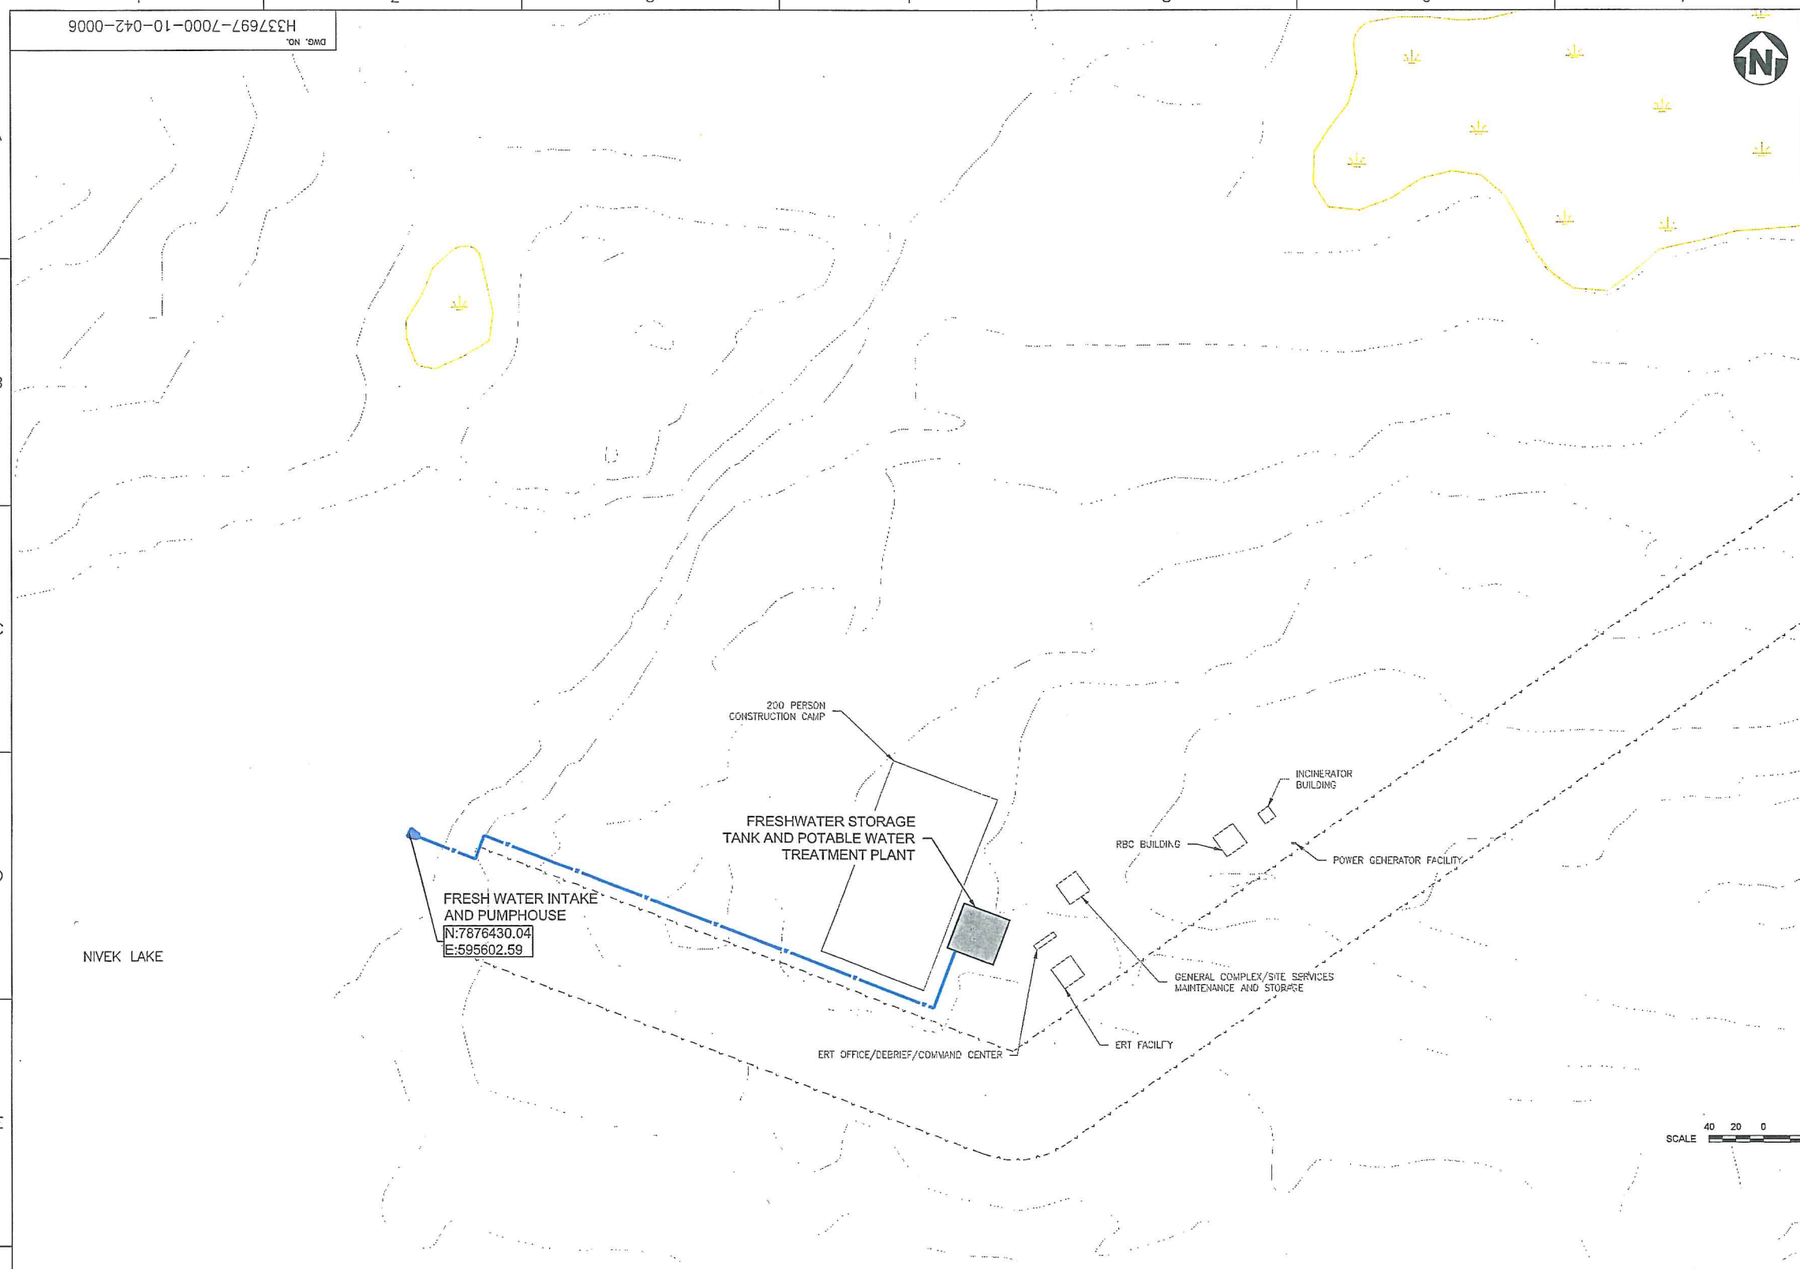

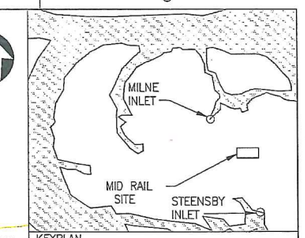

KEYPLAN

LEGEND:

- WATER
- RIVER/STREAM/DRAINAGE
- MARSH AREA
- ACCESS ROAD
- FRESHWATER PIPELINE

NOTE:

SEWAGE WILL BE TRUCKED TO MINE SITE.

SCALE 40 20 0 40 80 120 160 200 m

SCALE 1:2000

DRAWING NO.	DRAWING TITLE
REFERENCE DRAWINGS	

NO.	DESCRIPTION	BY	CHK'D	APP'D	DATE
A	ISSUED FOR INFORMATION				
REVISIONS					

REV.	ISSUE FOR	AUTH. BY	DATE
A	ENVIRONMENTAL PERMIT		2011/09/28
ISSUE AUTHORIZATION			

REGISTERED PROFESSIONAL ENGINEERS NWT NUNAVUT

HATCH

DESIGNED BY A.Z. DATE	DRAWN BY E.K. DATE
CHECKED BY J.L. DATE	DISCIP. ENGR. DATE
PROJ. DES. COORD. DATE	PROJ. ENGR. DATE
PROJ. MGR. DATE	

Baffinland Iron Mines Corporation

MARY RIVER PROJECT

MID RAIL CAMP SITE
WATER SUPPLY AND WASTEWATER DISPOSAL
GA PLAN

SCALE	DWG. NO.	REV.
OR AS NOTED	H337697-7000-10-042-0006	A

Oct 06 , 2011 , 10:10am Login name: lum51283 Layout: Layout1
Drawing Name: C:\prj\projectwise\dlung\dms14683\H337697-7000-10-042-0006.dwg