DWG. NO. H337697-4210-10-014-0010

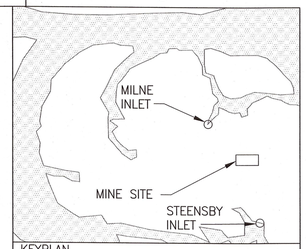

KEYPLAN

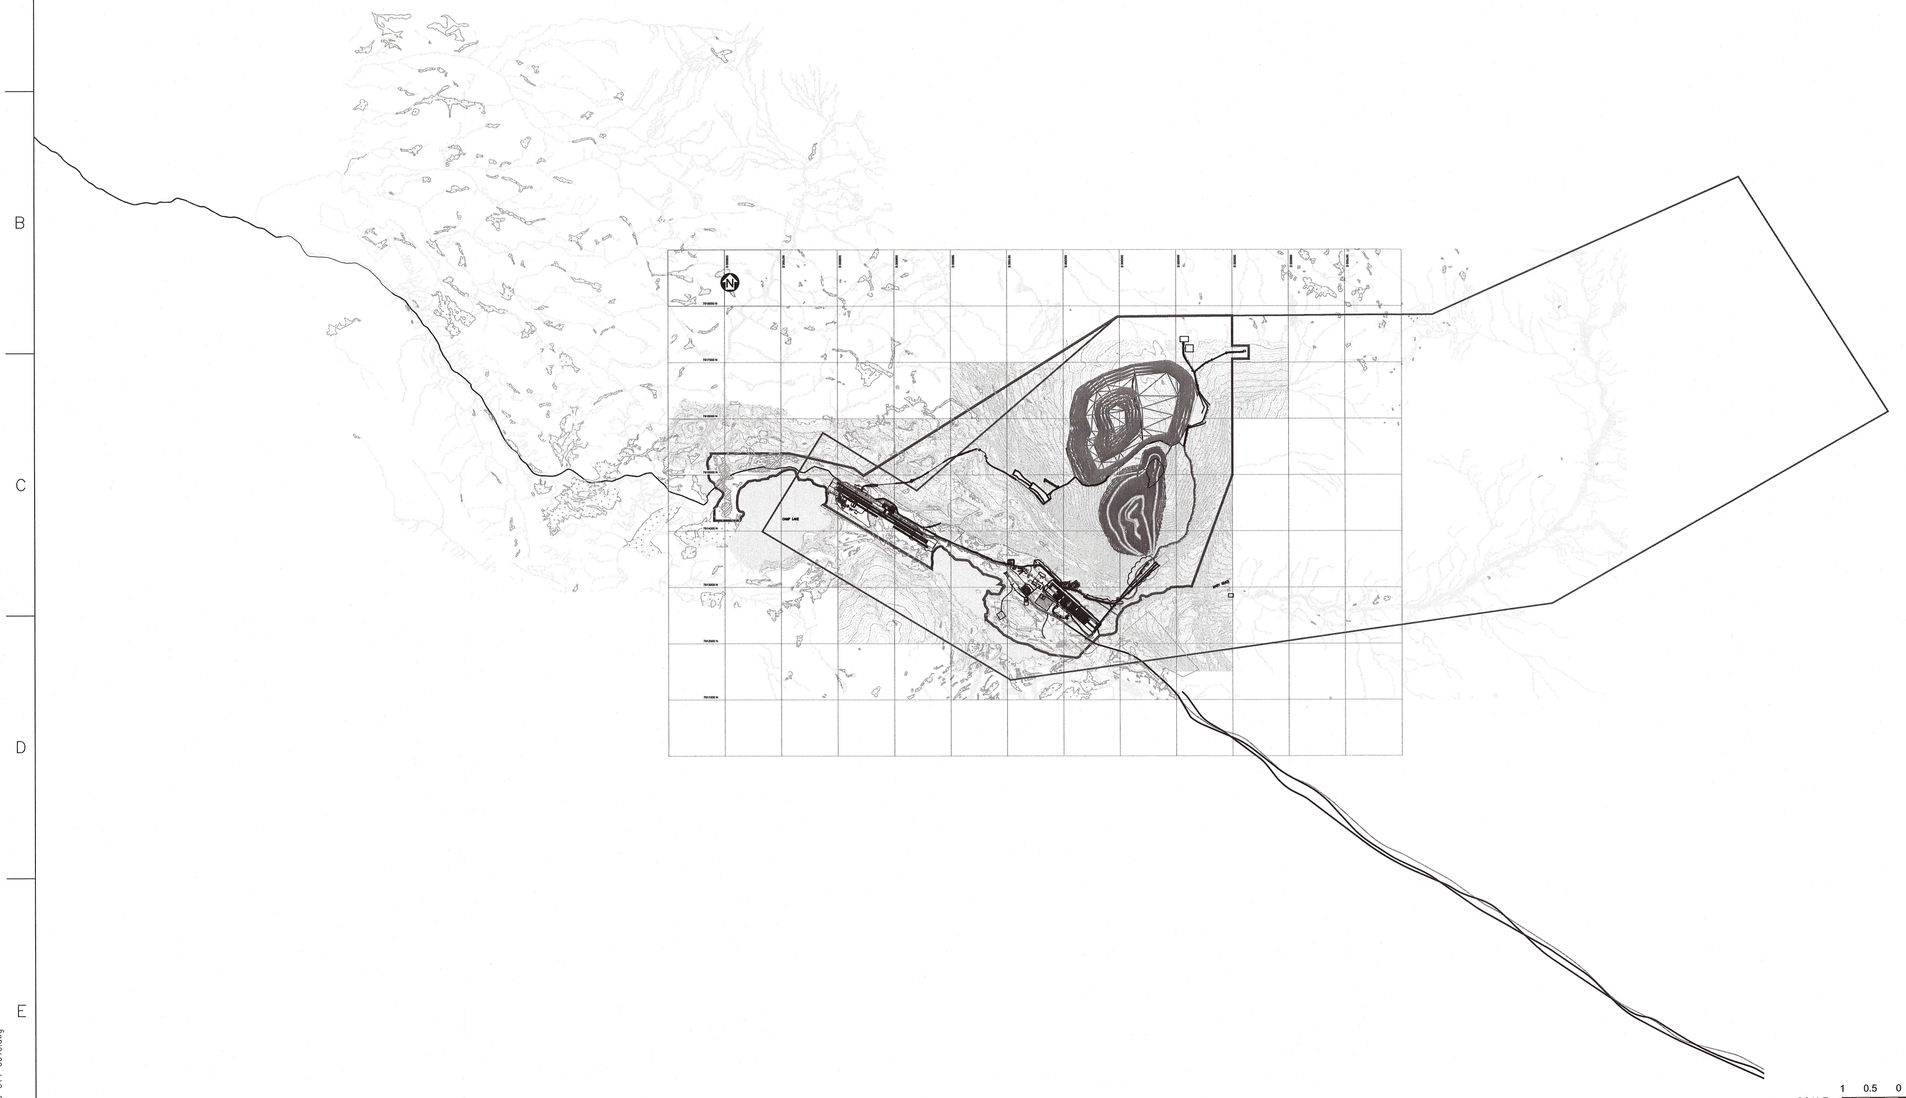

LEGEND:

- WATER
- EXISTING BORROW AREA
- TEMPORARY LAYDOWN AREA
- RIVER/STREAM/DRAINAGE
- POTENTIAL DEVELOPMENT AREA
- ACCESS ROAD
- COMMUNICATION TOWER

NOTES:

1. TOPOGRAPHY PROVIDED BY TERRAPOINT CANADA INC.
2. COORDINATE GRID IS SHOWN IN UTM (NAD83) ZONE 17 AND IS IN METRES.
3. CONTOURS ARE IN METRES. CONTOUR INTERVAL IS 2 METRES.
4. MINE SITE INFRASTRUCTURE IS BASED ON EIS AND AMEC DRAWINGS ADDITIONAL DETAILS PROVIDED IN DRAWINGS : A1-164512-6120-121-0100 A1-165926-6000-121-GAD-0100 A1-159952-6020-121-0200
5. MATERIAL HANDLING AND PROCESSING LAYOUT WAS REVISED BASED ON AKER KVAERNER DRAWING DWG-2000-M-0003, REV C.
6. MINE SITE AS-CONSTRUCTED INFORMATION PROVIDED BY GENIVAR, SURVEYED AS OF JAN. 2009.

SCALE 1 0.5 0 1 2 3 4 5 km

SCALE 1:50,000

DRAWING NO.	DRAWING TITLE
REFERENCE DRAWINGS	

REGISTERED PROFESSIONAL ENGINEER — M. CASSON — LICENSEE — NUNAVUT

NO.	DESCRIPTION	BY	CHK'D	APP'D	DATE
A	ISSUED FOR INFORMATION				
REVISIONS					

REV.	ISSUE FOR	AUTH. BY	DATE
A	ENVIRONMENTAL PERMIT		
ISSUE AUTHORIZATION			

HATCH™

DESIGNED BY J. BINNS DATE	DRAWN BY R. LIU DATE
CHECKED BY T. HO DATE	DISCIP. ENGR. J. BINNS DATE
PROJ. DES. COORD. DATE	PROJ. ENGR. DATE
PROJ. MGR. DATE	

Baffinland Iron Mines Corporation

MARY RIVER PROJECT

MINE SITE

SITE LAYOUT

SCALE	DWG. NO.	REV.
OR AS NOTED	H337697-4210-10-014-0010	A

Nov 10 , 2011 - 10:53am Login name: fun51283 Layout: Layout1
Drawing Name: C:\prj\projectwise\dfung\dms14683\H337697-4210-10-014-0010.dwg