DWG. NO. H337697-7000-10-014-0012

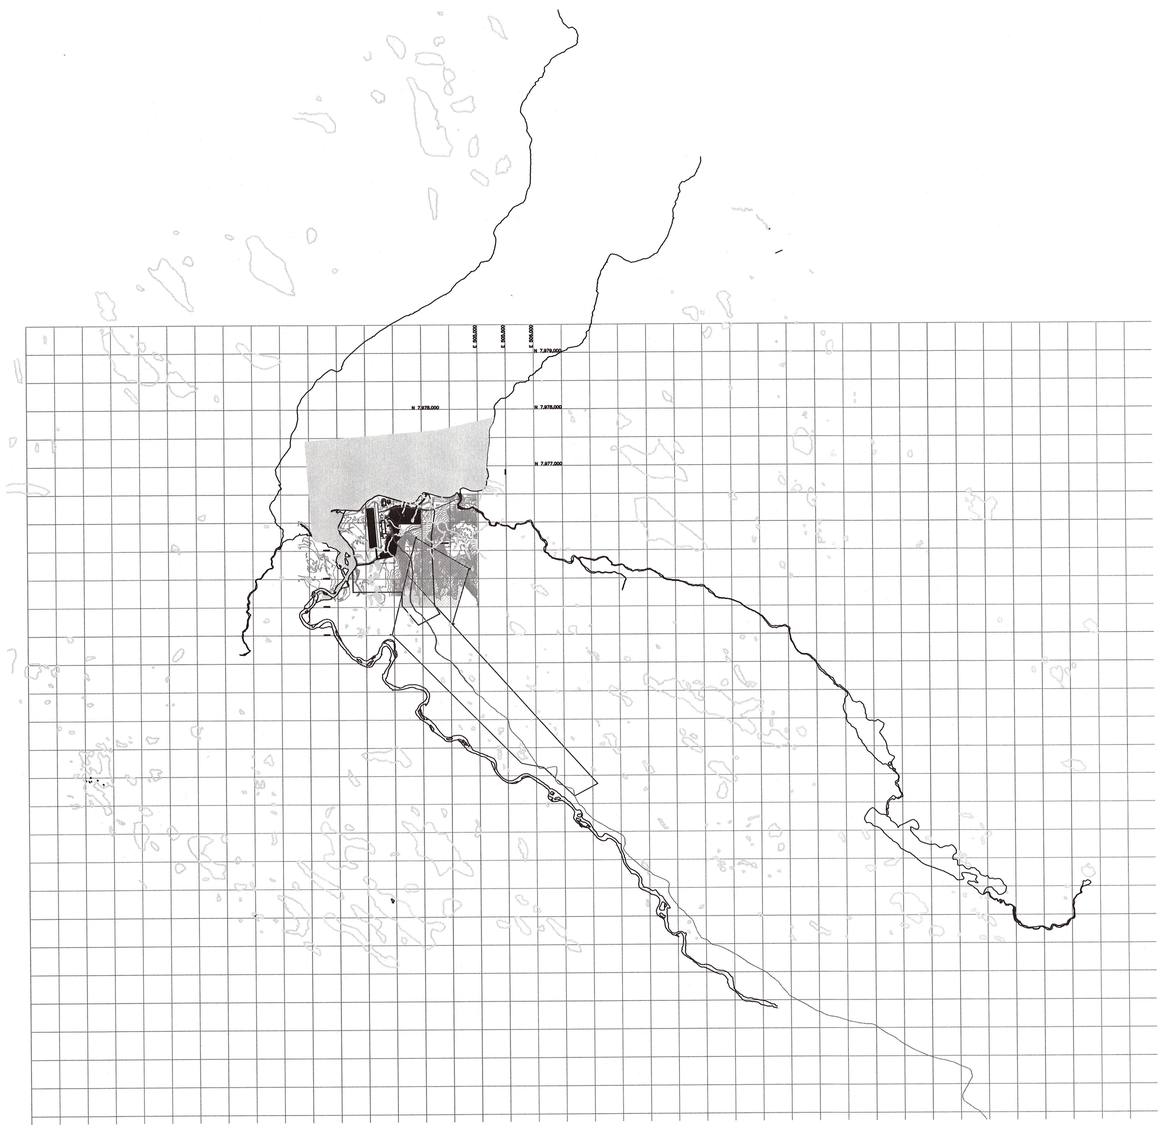

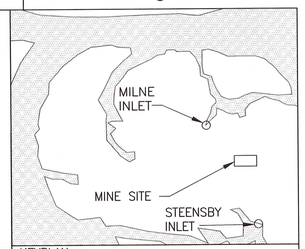

KEYPLAN

LEGEND:

- WATER
- PROPOSED QUARRY
- LAYDOWN AREA (CONSTRUCTION PHASE)
- CONSTRUCTION PHASE INFRASTRUCTURE
- RIVER/STREAM/DRAINAGE
- POTENTIAL DEVELOPMENT AREA
- BAFFINLAND'S COMMERCIAL LEASE ON INUIT OWNED LAND

NOTE(S):

1. TOPOGRAPHY PROVIDED BY EAGLE MAPPING (2005).
2. COORDINATE GRID IS SHOWN IN UTM (NAD83) ZONE 17 AND IS IN METRES.
3. CONTOURS ARE IN METRES. CONTOUR INTERVAL IS 1.5 METRES.
4. AS-CONSTRUCTED INFORMATION PROVIDED BY GENIVAR IN 2008.

SCALE 1 0.5 0 1 2 3 4 5 km / ub

SCALE 1:50,000

DRAWING NO.	DRAWING TITLE

REFERENCE DRAWINGS

REGISTERED PROFESSIONAL ENGINEER — W. CASSON — LICENSEE — NOV 10/11 — YT/NU

NO.	DESCRIPTION	BY	CHK'D	APP'D	DATE
A	ISSUED FOR INFORMATION				

REVISIONS

REV.	ISSUE FOR	AUTH. BY	DATE
A	ENVIRONMENTAL PERMIT		

ISSUE AUTHORIZATION

HATCH™

DESIGNED BY J. BINNS DATE	DRAWN BY R. LIU DATE
CHECKED BY T. HO DATE	DISCIP. ENGR. J. BINNS DATE
PROJ. DES. COORD. DATE	PROJ. ENGR. DATE
PROJ. MGR. DATE	

Baffinland Iron Mines Corporation

MARY RIVER PROJECT

MILNE INLET

SITE LAYOUT

SCALE OR AS NOTED | DWG. NO. H337697-7000-10-014-0012 | REV. A

Nov 10 , 2011 , 10:45am Login name: fun51283 Layout: H337697-4110-10-014-0001
Drawing Name: C:\pri\projectwise\dfung\dms14983\H337697-7000-10-014-0012.dwg