DWG. No. H353004-40000-221-271-0010-0002

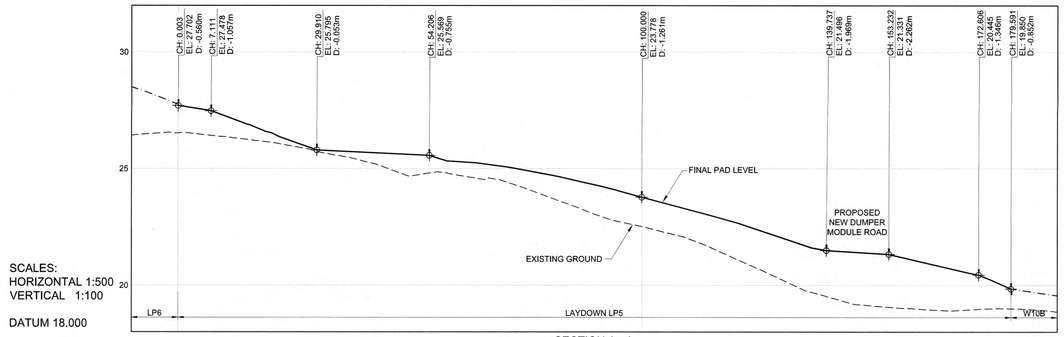

SCALES:
HORIZONTAL 1:500
VERTICAL 1:100

DATUM 18.000

SECTION A - A

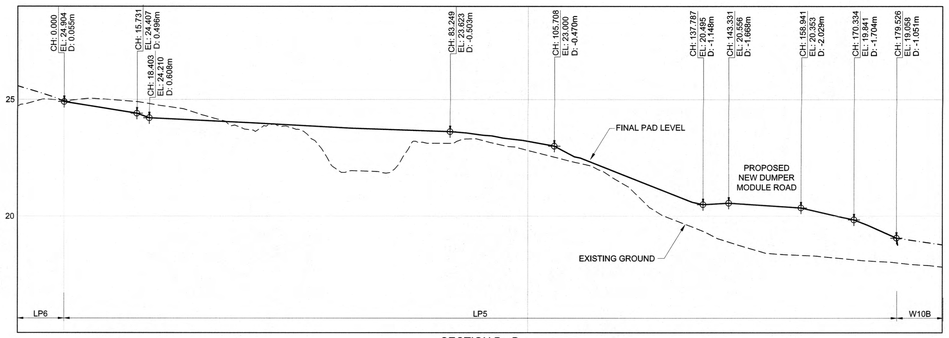

SCALES:
HORIZONTAL 1:500
VERTICAL 1:100

DATUM 15.000

SECTION B - B

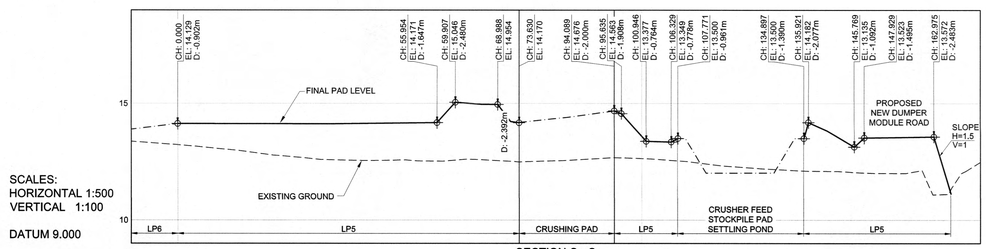

SCALES:
HORIZONTAL 1:500
VERTICAL 1:100

DATUM 9.000

SECTION C - C

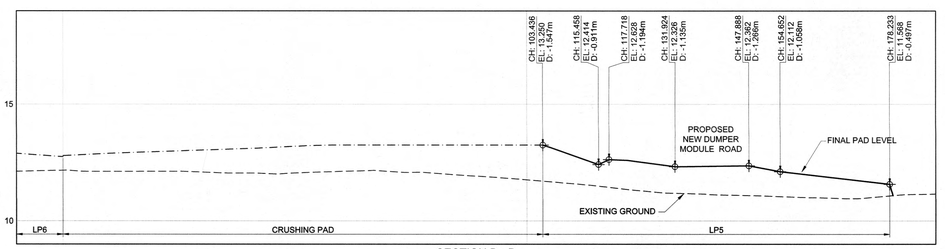

SCALES:
HORIZONTAL 1:500
VERTICAL 1:100

DATUM 9.000

SECTION D - D

SCALES:
HORIZONTAL 1:500
VERTICAL 1:100

DATUM 8.000

SECTION E - E

SCALES:
HORIZONTAL 1:500
VERTICAL 1:100

DATUM 6.000

SECTION F - F

LEGEND:
CH = CHAINAGE
EL = ELEVATION
D = DEPTH

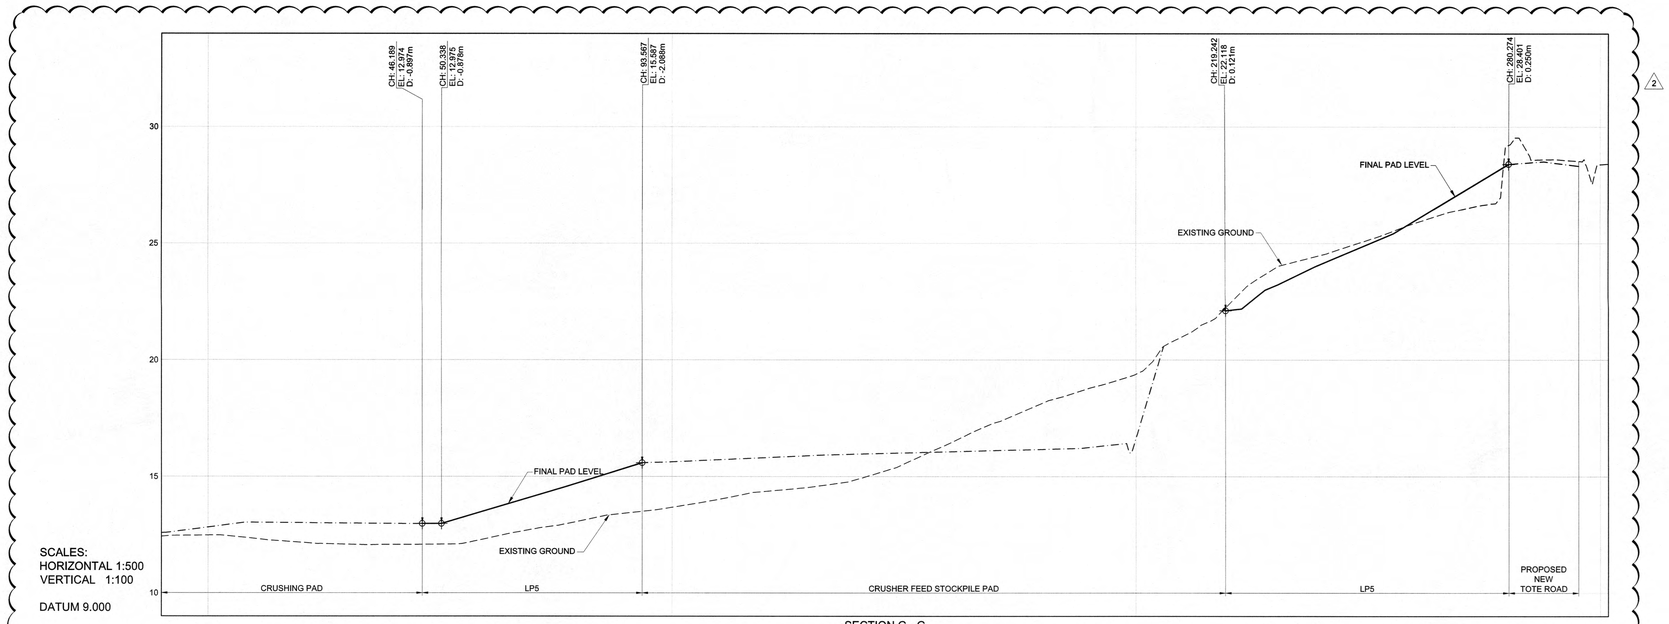

SCALES:
HORIZONTAL 1:500
VERTICAL 1:100

DATUM 9.000

SECTION G - G

PERMIT TO PRACTICE
HATCH LTD.
Signature
Date 2019-04-16
PERMIT NUMBER: P 512
The Association of Professional Engineers, Geologists and Geophysicists of NWT/NU

REFERENCE DRAWINGS	
DRAWING No.	DRAWING TITLE
H353004-40000-221-273-0002-0001	CRUSHING FEED STOCKPILE PAD CROSS SECTIONS
H353004-40000-221-272-0002-0001	CRUSHING FEED STOCKPILE PAD LAYOUT PLAN
H353004-40000-221-271-0010-0001	LAYDOWN AREA LP5 - LAYOUT
H353004-40000-221-271-0005-0001	LAYDOWN AREA LP3
H353004-40000-221-271-0008-0001	LAYDOWN AREA W10B
H353004-40000-221-271-0009-0001	LAYDOWN AREA LP6 - LAYOUT AND SECTIONS

REG. PROFESSIONAL

PROFESSIONAL ENGINEER — Type: L1247 — R. A. HALIM — LICENSEE — 2019-04-16 — NWT/NU

FOR CONSTRUCTION

THIS DRAWING WAS PREPARED BY HATCH LTD. ("HATCH") FOR THE EXCLUSIVE USE OF BAFFINLAND IRON MINES LP ("CLIENT") AND ITS USE IS SUBJECT TO THE TERMS AND CONDITIONS OF THE CONTRACT BETWEEN HATCH AND THE THE CLIENT, INCLUDING ANY LIMITATIONS ON LIABILITY CONTAINED THEREIN. THIS DRAWING AND ITS CONTENTS REMAIN THE INTELLECTUAL PROPERTY OF HATCH AND SHALL NOT BE USED, REPRODUCED OR DISTRIBUTED BY ANY PERSON OTHER THAN THE CLIENT TO USE AND REPRODUCE THE DRAWING FOR PURPOSES CONNECTED WITH THE PROJECT, INCLUDING THE CONSTRUCTION, COMPLETION, MAINTENANCE, EXTENSION, REINSTATEMENT AND REPAIR OF THE PROJECT. THIS DRAWING, AND THE INFORMATION CONTAINED HEREIN, SHALL BE TREATED AS CONFIDENTIAL FOR ALL OTHER PURPOSES AND SHALL NOT BE MODIFIED WITHOUT THE WRITTEN CONSENT OF HATCH.

No.	DESCRIPTION	BY	CHK'D	DATE
2	SECTIONS 'E-E' ; 'F-F' AND 'G-G' UPDATED	KR	FH	12/04/2019
1	EDC STAMP REMOVED	KvdM	FH	17/08/2018
0	FOR CONSTRUCTION	HH	FH	16/04/2018

REVISIONS

HATCH

ROLE	NAME	SIGNATURE	DATE
DRAFTSPERSON	H HERBST	NR	12/04/2019
DESIGNER	H HERBST	NR	12/04/2019
CHECKER	F HUGO		2019-04-15
DESIGN COORD.	R GOOSEN		2019-04-15
RESP. ENG.	R HALIM		2019-04-16
LEAD DISC. ENG.	A GROBBELAAR		2019/04/12
AREA LEAD	V LAVRIC		2019-04-16
ENG. MANAGER	R GOOSEN		2019-04-15
AREA MANAGER	T ATIBA		2019-04-16

DRAWING APPROVAL STATUS: Approved for Construction

Baffinland

BAFFINLAND IRON MINES LP
MARY RIVER EXPANSION PROJECT

PORT SITE
LAYDOWN AREA LP5
LONGITUDINAL PROFILES

SCALE 1:500 OR AS NOTED

DWG. No. H353004-40000-221-271-0010-0002

REV 2

SHEET SIZE: E

$USERNAMES
$DATES
$FILES
$TIMES