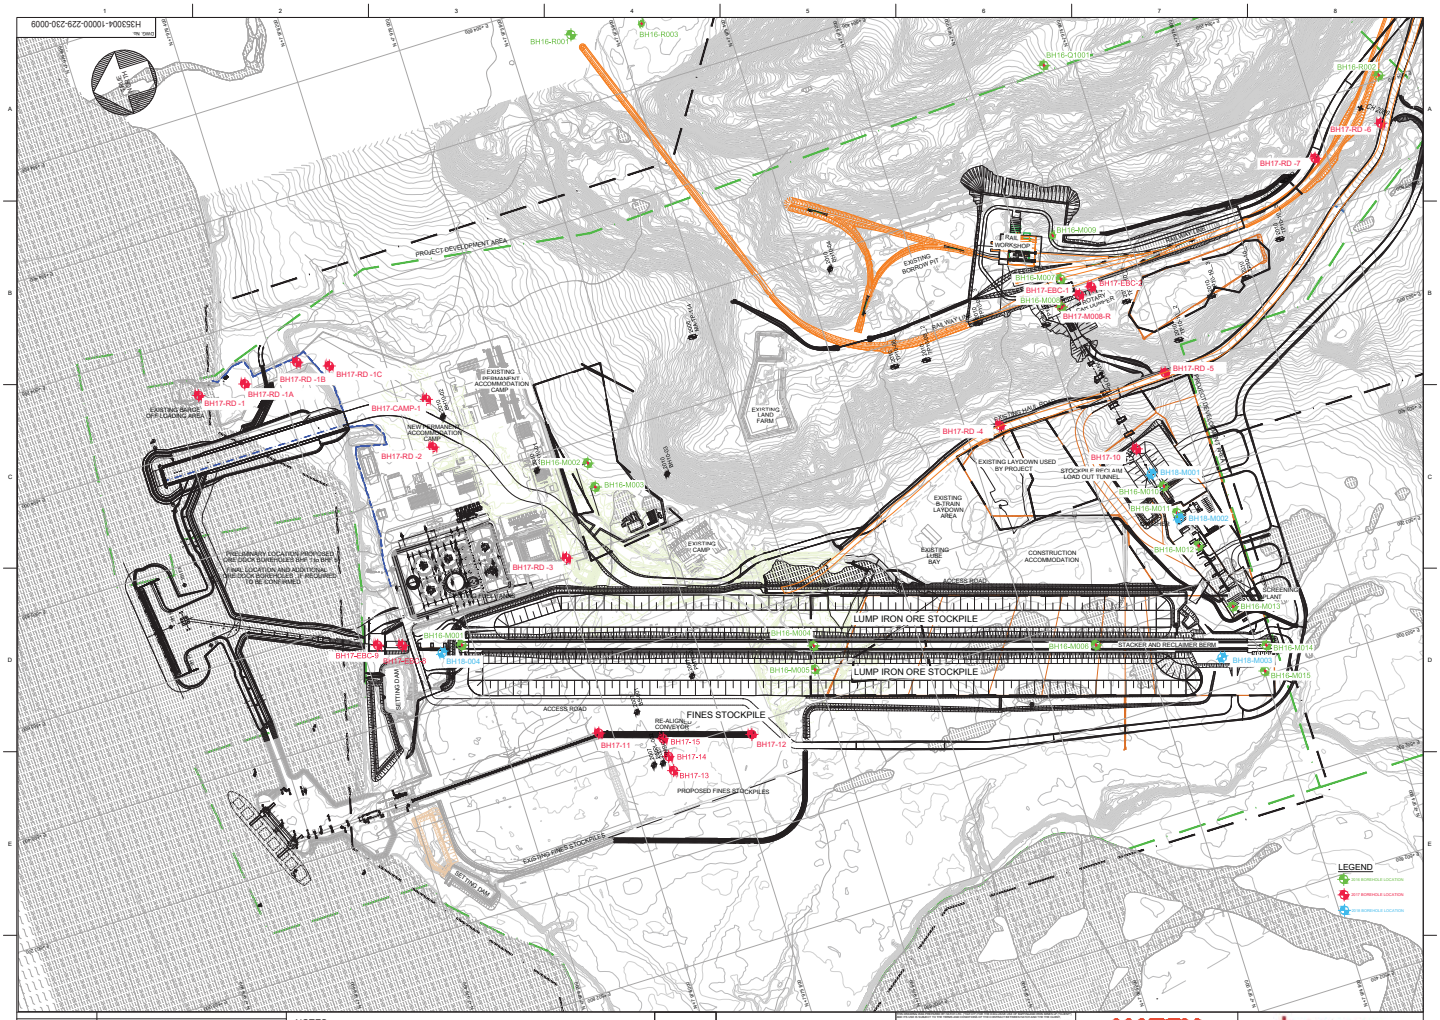

NOTES

1. CO-ORDINATE GRID IS UTM (NAD 83) ZONE 17 AND IS IN METRES.
2. INFORMATION FOR BATHYMETRY IS A COMBINATION OF LOGISTIC STEVEDORING INC. AND MBS. THE POINTS WERE COMBINED TO CREATE THE BATHYMETRY LINES USED.
3. THE CHART DATUM HAS BEEN ASSUMED TO BE 1.2 m BELOW CGVD 28 (0.0 m CD= -1.2 m GD).
4. ELEVATIONS ARE BASED ON CHART DATUM (CD).
5. DIMENSIONS ARE SHOWN IN MILLIMETERS AND ELEVATIONS ARE SHOWN IN METRES.
6. ELEVATIONS ARE MEASURED AT THE TIME OF BOREHOLE COMPLETION.

0 20 40 60 80 100m 200m
SCALE : 1:2 000

DRAWING No.	DRAWING TITLE
REFERENCE DRAWINGS	

NAME	
SIGNATURE	
ENG REG NUMBER	
REVISION DATE	
ORIGINAL DATE	
REG. PROFESSIONAL	

THE PROJECT DRAWING(S) AND SPECIFICATION(S) CONTAINED HEREIN ARE THE EXCLUSIVE PROPERTY OF HATCH LTD. AND SHALL NOT BE COPIED OR USED FOR ANY PURPOSE OTHER THAN FOR THE PROJECT FOR WHICH THEY WERE PREPARED AND DELIVERED. HATCH LTD. HAS ATTEMPTED TO ACCURATELY ASSESS THE INFORMATION AND DATA PROVIDED BY OTHERS WHICH WERE USED IN THE PREPARATION OF THIS DRAWING AND SPECIFICATION(S) BUT MAY NEVERTHELESS, FORM THE BASIS FOR THIS DRAWING AND SPECIFICATION(S). HATCH LTD. DISCLAIMS THE CONSEQUENCES OF THE USE OF THIS DRAWING AND SPECIFICATION(S) IN WHICH ANY SUCH INFORMATION OR DATA PROVIDED BY OTHERS WAS USED. ANY USE WHICH A THIRD PARTY MAKES OF THIS DRAWING OR SPECIFICATION(S), OR ANY PORTION THEREOF, IS AT THE THIRD PARTY'S SOLE RISK. THIS IS AN UNCONTROLLED DOCUMENT IF IT IS NOT SIGNED OR SEALED.

No.	DESCRIPTION	BY	CHK'D	DATE
A	ISSUED WITH GEOTECHNICAL REPORT	BP		2018/08/08

REVISIONS

HATCH

DRAW TSPERSON	R PILAUZ	NB	2018/08/08
DESIGNER	M YANG	NB	2018/08/08
CHECKER	N GRABB		2018/08/08
DESIGN COORD	M YANG		2018/08/08
RESP. ENG.	R HALIM		2018/08/08
LEAD DISC. ENG.	H GRABB		2018/08/08
AREA MANAGER	V LAVERIC		2018/08/08
PROJ. MANAGER	**S. PERRY**		**2018/08/08**
DISCIPLINE ENGINEER			
ROLE	NAME	SIGNATURE	DATE

DRAWING APPROVAL STATUS: Internal Review

Baffinland

BAFFINLAND IRON MINES LP
MARY RIVER EXPANSION PROJECT

PORT SITE
BOREHOLES SETTING OUT
OVERALL LAYOUT

SCALE 1:2000 (ORIGINAL SHEET)

DWG. No. H353004-10000-229-230-0009

REV A

SHEET 1 OF 1

SHEET SIZE: B