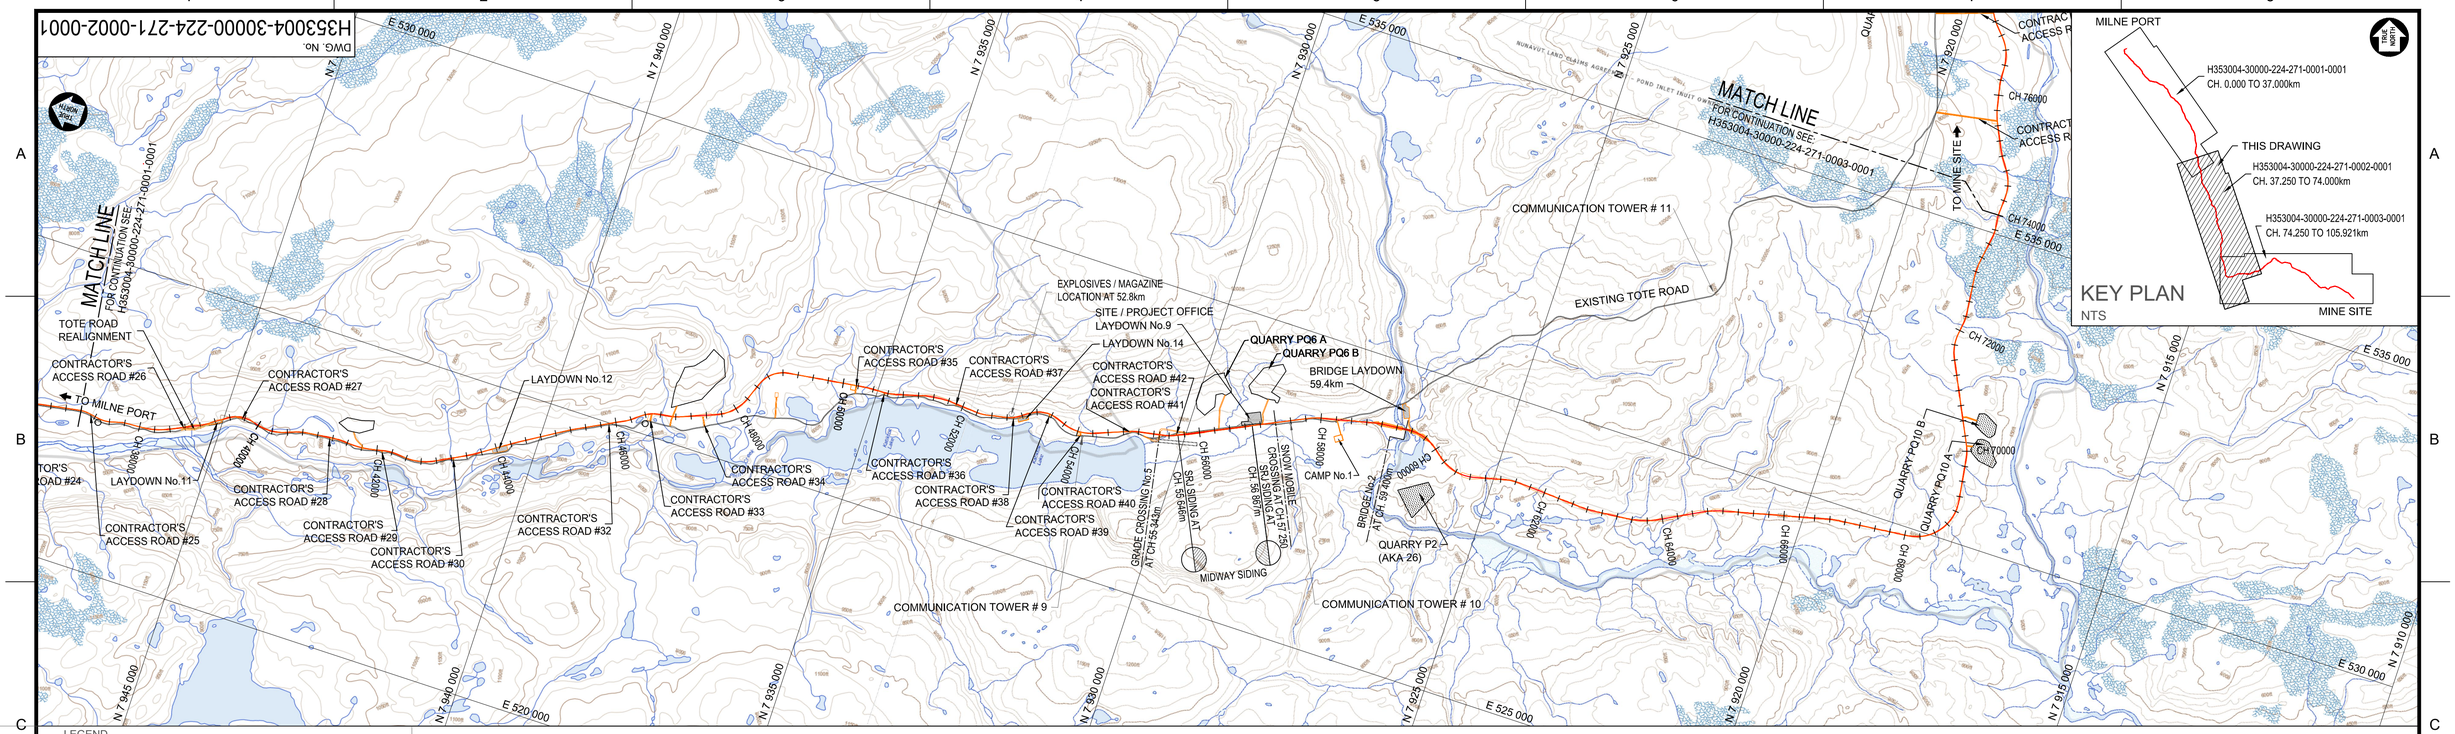

LEGEND

- EXISTING TOTE ROAD
- PROPOSED RAILWAY LINE
- EXISTING COMMERCIAL LAND LEASE
- COMMERCIAL LEASE BOUNDARY - UNDISTURBED BUFFER
- PROPOSED ADDITIONAL COMMERCIAL LEASE AREA (IOL)
- STREAM
- WATER BODY
- ICE RICH PERMAFROST

PLAN

SCALE 1: 50000

NOTE:

1. THIS DRAWING WAS PREVIOUSLY ISSUED AS: H353004-00000-224-272-0001-0001
2. FORMATION - TOP OF SUB-GRADE
3. CUT DEPTHS AND FILL HEIGHTS SHOWN IN THE LONGITUDINAL SECTION REFER ONLY TO THE FORMATION LEVEL. FOR CUT AREAS, EXCAVATION BELOW FORMATION LEVEL IS AS PER TYPICAL CROSS SECTION DRAWINGS (TYP)

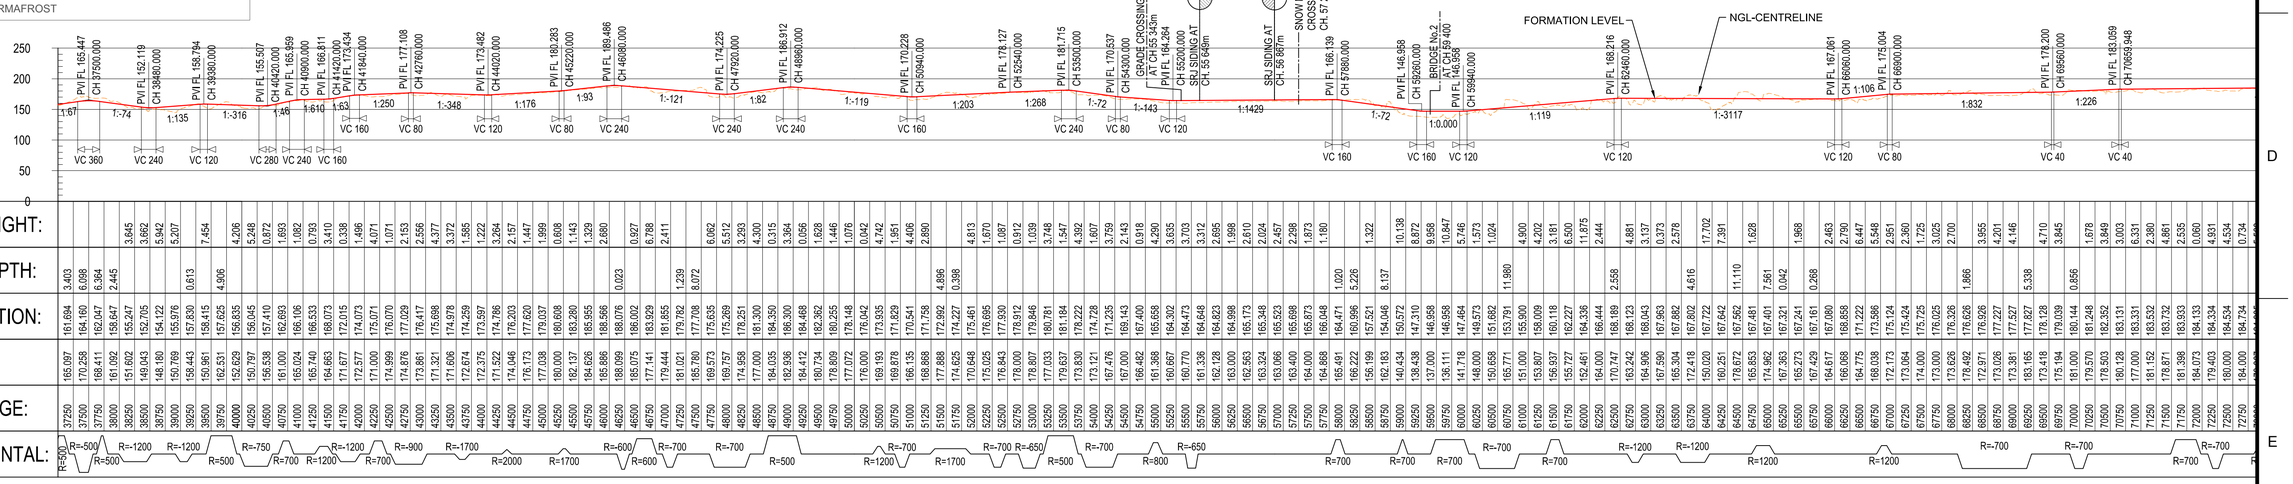

LONGITUDINAL SECTION

PERMIT TO PRACTICE
HATCH LTD.
Signature
2021-09-03
Date
PERMIT NUMBER: P 512
The Association of Professional Engineers, Geologists and Geophysicists of NWT/NU

DRAWING No.	DRAWING TITLE
H353004-30000-224-271-0003-0001	LINE PLAN AND LONGITUDINAL SECTION CH. 74+250 TO 109+229
H353004-30000-224-271-0001-0001	LINE PLAN AND LONGITUDINAL SECTION CH. 0+000 TO 37+000

REFERENCE DRAWINGS

REGISTERED PROFESSIONAL ENGINEER — R. A. HALIM — LICENSEE — 2021-09-03 — NWT/NU

NOT FOR CONSTRUCTION

THIS DRAWING WAS PREPARED BY HATCH LTD. ("HATCH") FOR THE EXCLUSIVE USE OF BAFFINLAND IRON MINES LP ("CLIENT") AND ITS USE IS SUBJECT TO THE TERMS AND CONDITIONS OF THE CONTRACT BETWEEN HATCH AND THE THE CLIENT, INCLUDING ANY LIMITATIONS ON LIABILITY CONTAINED THEREIN. THIS DRAWING AND ITS CONTENTS REMAIN THE INTELLECTUAL PROPERTY OF HATCH SUBJECT TO CLIENT'S ROYALTY-FREE, IRREVOCABLE, PERPETUAL AND NON-EXCLUSIVE LICENSE TO USE AND REPRODUCE THE DRAWING FOR PURPOSES CONNECTED WITH THE PROJECT, INCLUDING THE CONSTRUCTION, COMPLETION, MAINTENANCE, EXTENSION, REINSTATEMENT AND REPAIR OF THE PROJECT. THIS DRAWING, AND THE INFORMATION CONTAINED HEREIN, SHALL BE TREATED AS CONFIDENTIAL FOR ALL OTHER PURPOSES AND SHALL NOT BE MODIFIED WITHOUT THE WRITTEN CONSENT OF HATCH.

No.	DESCRIPTION	BY	CHK'D	DATE
1	ROUTE ALTERED.	AJVN		2021/03/24
0	APPROVED FOR CONSTRUCTION.	AJVN		2018/11/19

REVISIONS

HATCH

ROLE	NAME	SIGNATURE	DATE
DRAFTSPERSON	A VAN NIEKERK	NR	2016/12/06
DESIGNER	A VAN NIEKERK	NR	
CHECKER	J BALDWIN	Baldwin, Jared	
DESIGN COORD.	L NGWENYA		2021/08/27
RESP. ENG.	R HALIM		2021-09-03
LEAD DISC. ENG.	F VAN BILJON		2021/08/27
AREA LEAD	L NGWENYA		2021/08/27
ENG. MANAGER	F VAN BILJON		2021/08/27
AREA MANAGER	F PITTMAN	Fay Pittman	

DRAWING APPROVAL STATUS: Approved for Construction

Baffinland

BAFFINLAND IRON MINES LP
MARY RIVER PROJECT

SITE PLAN
PLAN AND LONGITUDINAL SECTION
CH. 37+250 TO CH. 74+000

SCALE 1:50,000 OR AS NOTED

DWG. No. H353004-30000-224-271-0002-0001

REV 1

SHEET SIZE: A1

$TIMES
$USERNAME$
$DATE$
$FILES