HATCH – B1 (1000x707)

REVISION A

DWG. NO. H337697-3100-12-042-0014

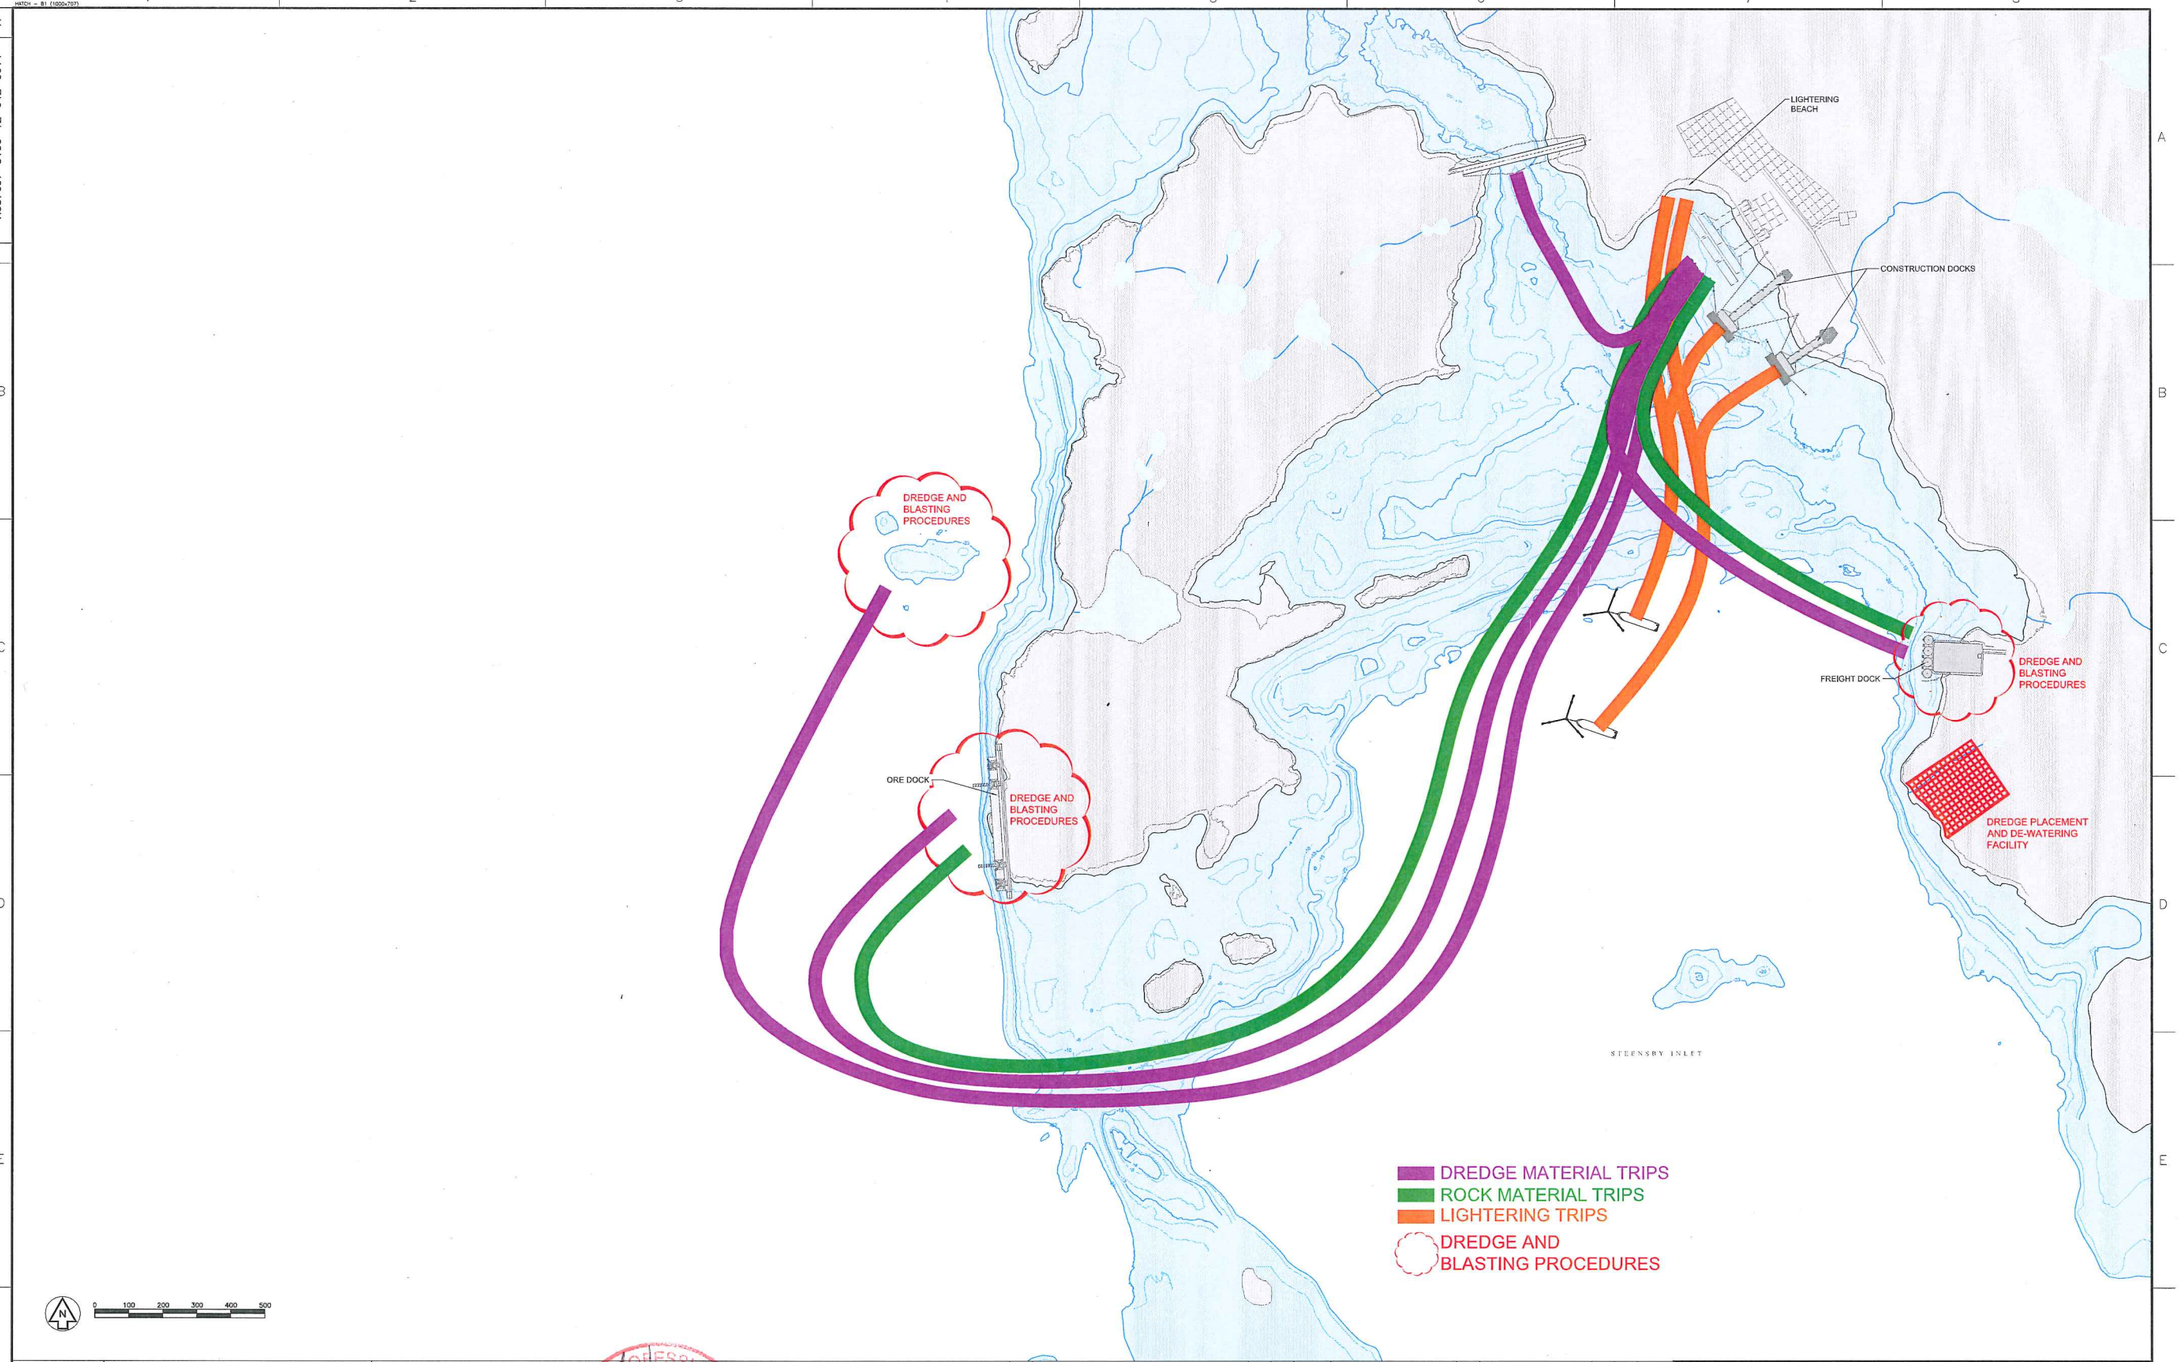


| DRAWING NO. | DRAWING TITLE |
|---|---|
| REFERENCE DRAWINGS | |

REGISTERED PROFESSIONAL ENGINEER J.V. CASSON LICENSEE NT/NU Nov 10/11

| NO. | DESCRIPTION | CHK'D | APP'D | DATE |
|---|---|---|---|---|
| REVISIONS | | | | |

| REV. | ISSUE FOR | AUTH. BY | | DATE |
|---|---|---|---|---|
| A | ISSUED FOR FINAL EIS | BC | KS | 11-11-09 |
| ISSUE AUTHORIZATION | | | | |

HATCH

DESIGNED BY L. FLOWERS
DATE
CHECKED BY K. SKEBO
DATE
PROJ. DES. COORD.
DATE
PROJ. MGR.
DATE

DRAWN BY B. COOK
DATE
DISCIP. ENGR. L. FLOWERS
DATE
PROJ. ENGR. B. MACCRIMMON
DATE
PROJECT NUMBER H337697

Baffinland Iron Mines Corporation

MARY RIVER IRON ORE PROJECT

STEENSBY INLET
CONSTRUCTION PERIOD
VESSEL TRAFFIC, AND
DREDGE MATERIAL PLACEMENT

SCALE AS SHOWN | DRAWING NO. H337697-3100-12-042-0014 | REVISION A

CIVIL | ELECTRICAL | MECHANICAL | GEOTECHNICAL | HYDROTECHNICAL | ARCHITECTURAL | OTHER

Nov 10 , 2011 , 10:03am Login name: ccs4374 Layout: A1
Drawing Name: P:\269980 Mary River H337697\Drawings\3100 - Concept Drawings\H337697-3100-12-042-0014.dwg