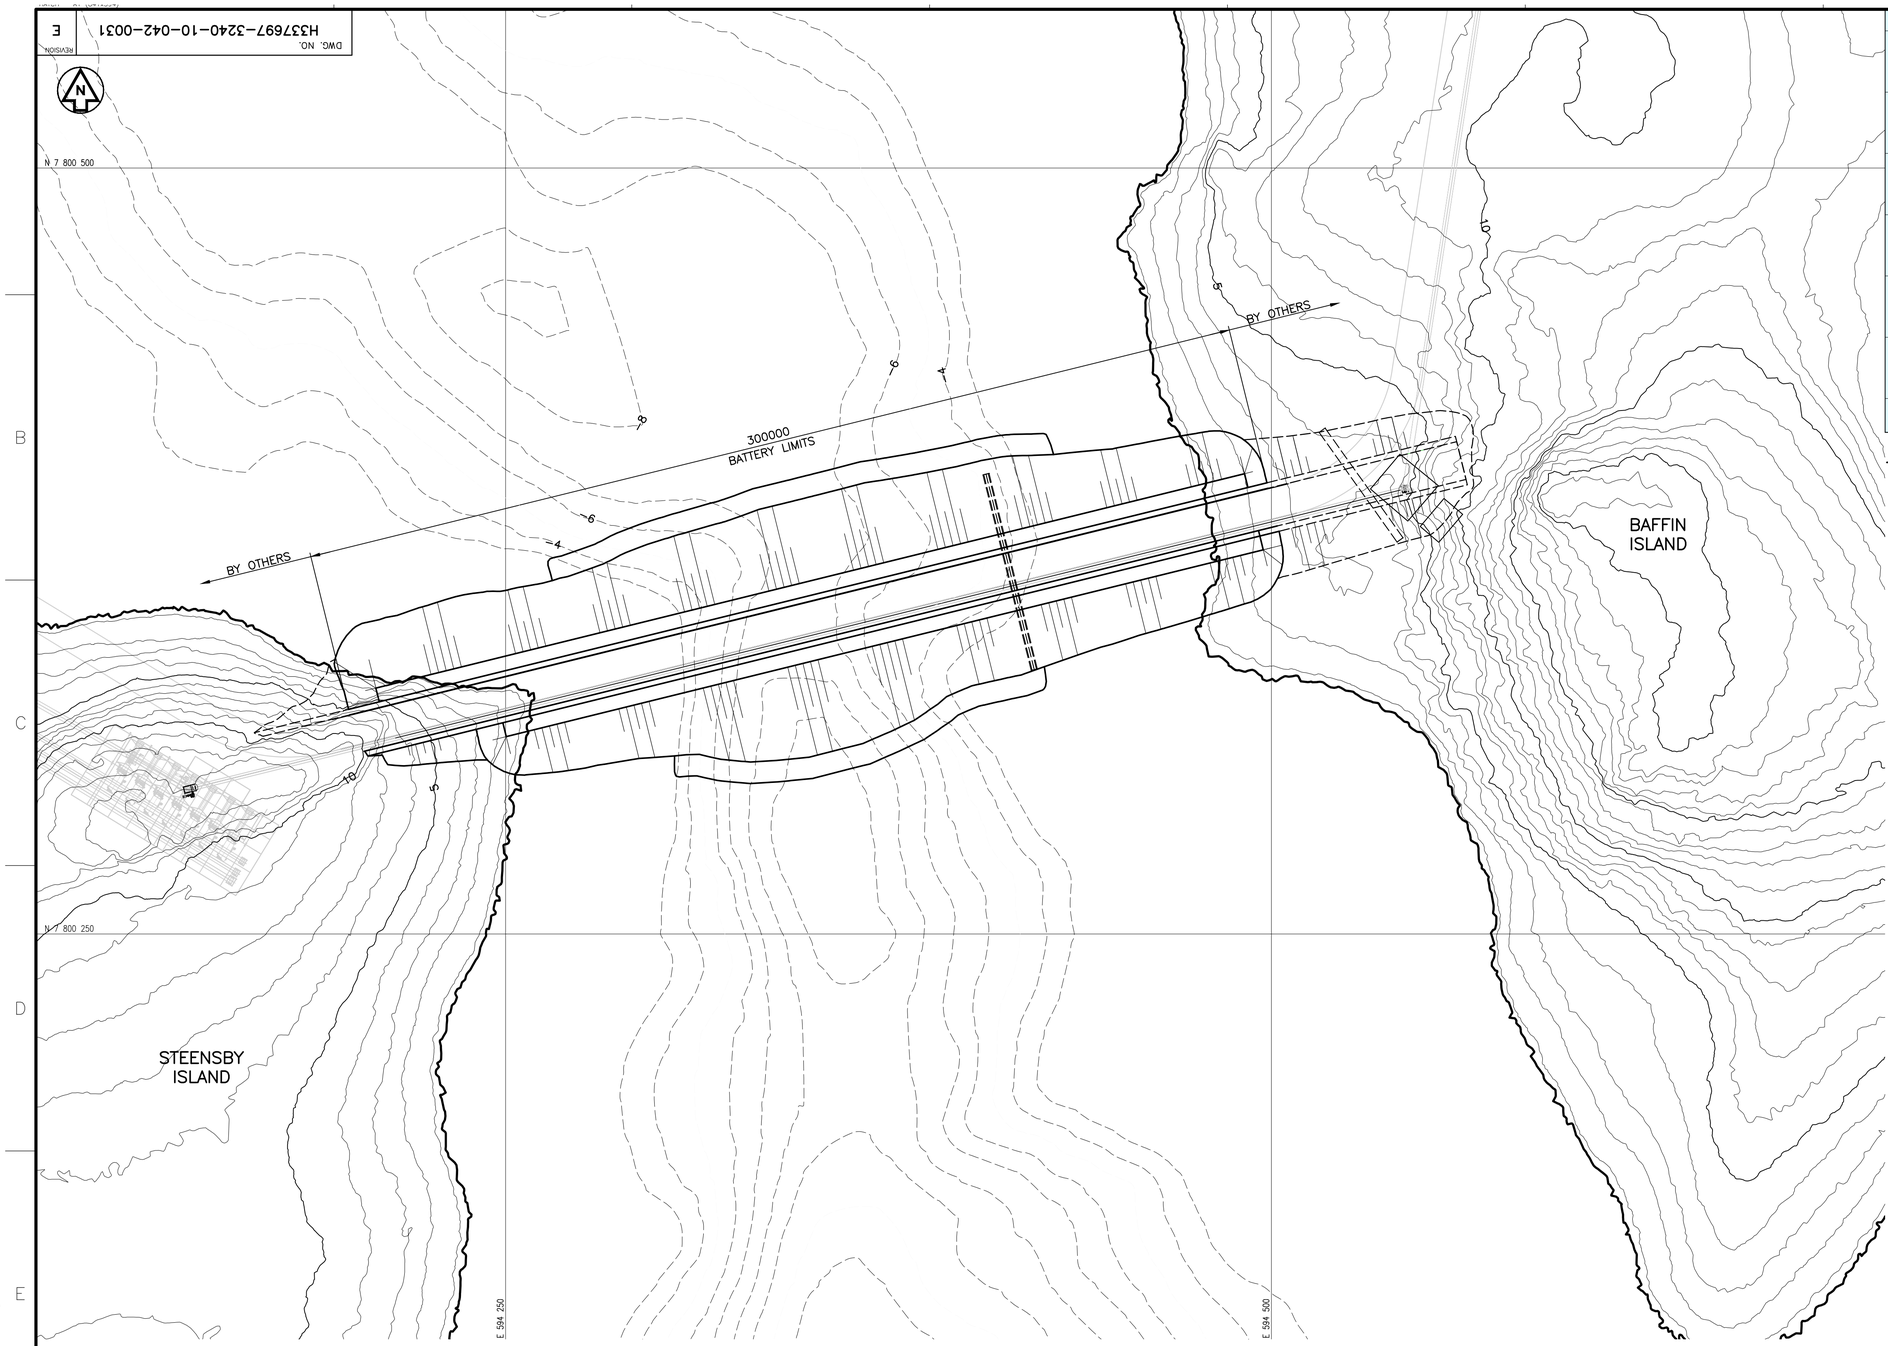

GENERAL ARRANGEMENT

SCALE: 1:1000

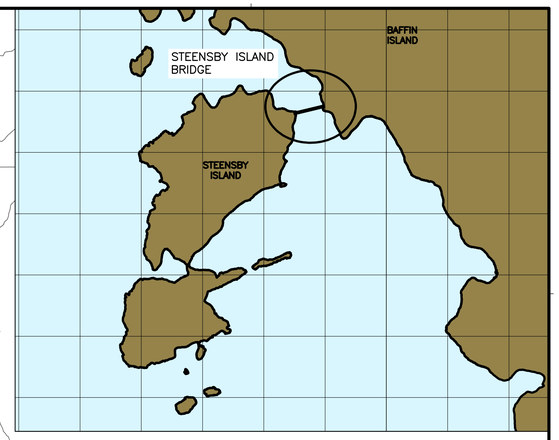

KEY PLAN

N.T.S.

GENERAL NOTES:

1. READ THESE DRAWINGS IN CONJUNCTION WITH THE TECHNICAL SPECIFICATIONS AND DESIGN CRITERIA.
2. LOCATION CO-ORDINATES TO FOLLOW.

NOTES:

1. CO-ORDINATE GRID IS UTM (NAD 83) ZONE 17 AND IS IN METRES.
2. BATHYMETRY IS CHART DATUM.
3. TOPOGRAPHY IS TO GEODETIC DATUM.
4. GEODETIC DATUM IS CALCULATED TO BE 2.94m ABOVE CHART DATUM.
5. BATHYMETRY REFERENCE – MONTEITH AND SUTHERLAND.
6. ACOUSTIC BASEMENT REFERENCE – McGREGOR GEOSCIENCE.

0 20 40 60 80 100m

Scale: 1:1000

DRAWING NO.	DRAWING TITLE

REFERENCE DRAWINGS

THIS DRAWING IS FOR INFORMATION USE ONLY

DO NOT USE FOR CONSTRUCTION

NO.	DESCRIPTION	CHK'D	APP'D	DATE
B	GENERAL REVISION		B.M.	09/23/2011

REVISIONS

REGISTERED PROFESSIONAL ENGINEER R.A. MacCRIMMON LICENSEE NTNU 11/16/2011

REV.	ISSUE FOR	AUTH. BY	DATE
E	FEL 3 FINAL REPORT	B.M.	11/16/2011
D	ENVIRONMENTAL PERMIT	B.M.	09/29/2011
C	ISSUED FOR 75% REVIEW	B.M.	09/23/2011
B	ISSUED FOR REVIEW	B.M.	09/14/2011
A	ISSUED FOR REVIEW	B.M.	07/07/2011

ISSUE AUTHORIZATION

HATCH

DESIGNED BY B. MacCRIMMON DATE
DRAWN BY S. GRAHAM DATE 06/07/2011
CHECKED BY K. SKEBO DATE
DISCIP. ENGR. B. MacCRIMMON DATE
PROJ. DES. COORD. DATE
PROJ. ENGR. DATE
PROJ. MGR. DATE
PROJECT NUMBER H337697

Baffinland Iron Mines Corporation

MARY RIVER IRON ORE PROJECT

STEENSBY PORT
STEENSBY ISLAND CAUSEWAY.

SCALE	DRAWING NO.	REVISION
AS SHOWN	H337697-3240-10-042-0031	E

DWG. NO. H337697-3240-10-042-0031 REVISION E

Nov 18 , 2011 , 11:38am Login name: grat57916 Layout: PLAN
Drawing Name: C:\pri\projectwise\grat57916\dms14683\H337697-3240-10-042-0031.dwg