HATCH — B1 (1000x707)

REVISION: E

DWG. NO. H337697-3250-12-042-0006

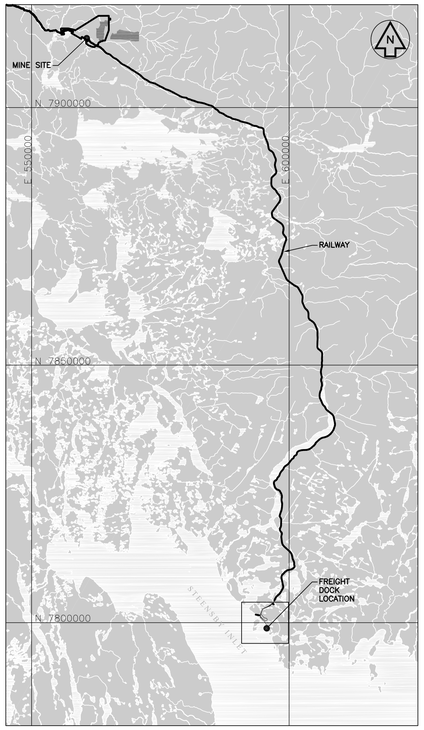

KEY MAP
SCALE 1:500,000

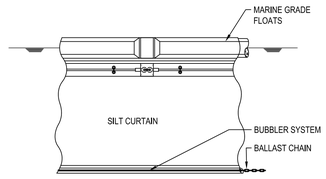

SILT CURTAIN DETAIL 1
SCALE N.T.S.

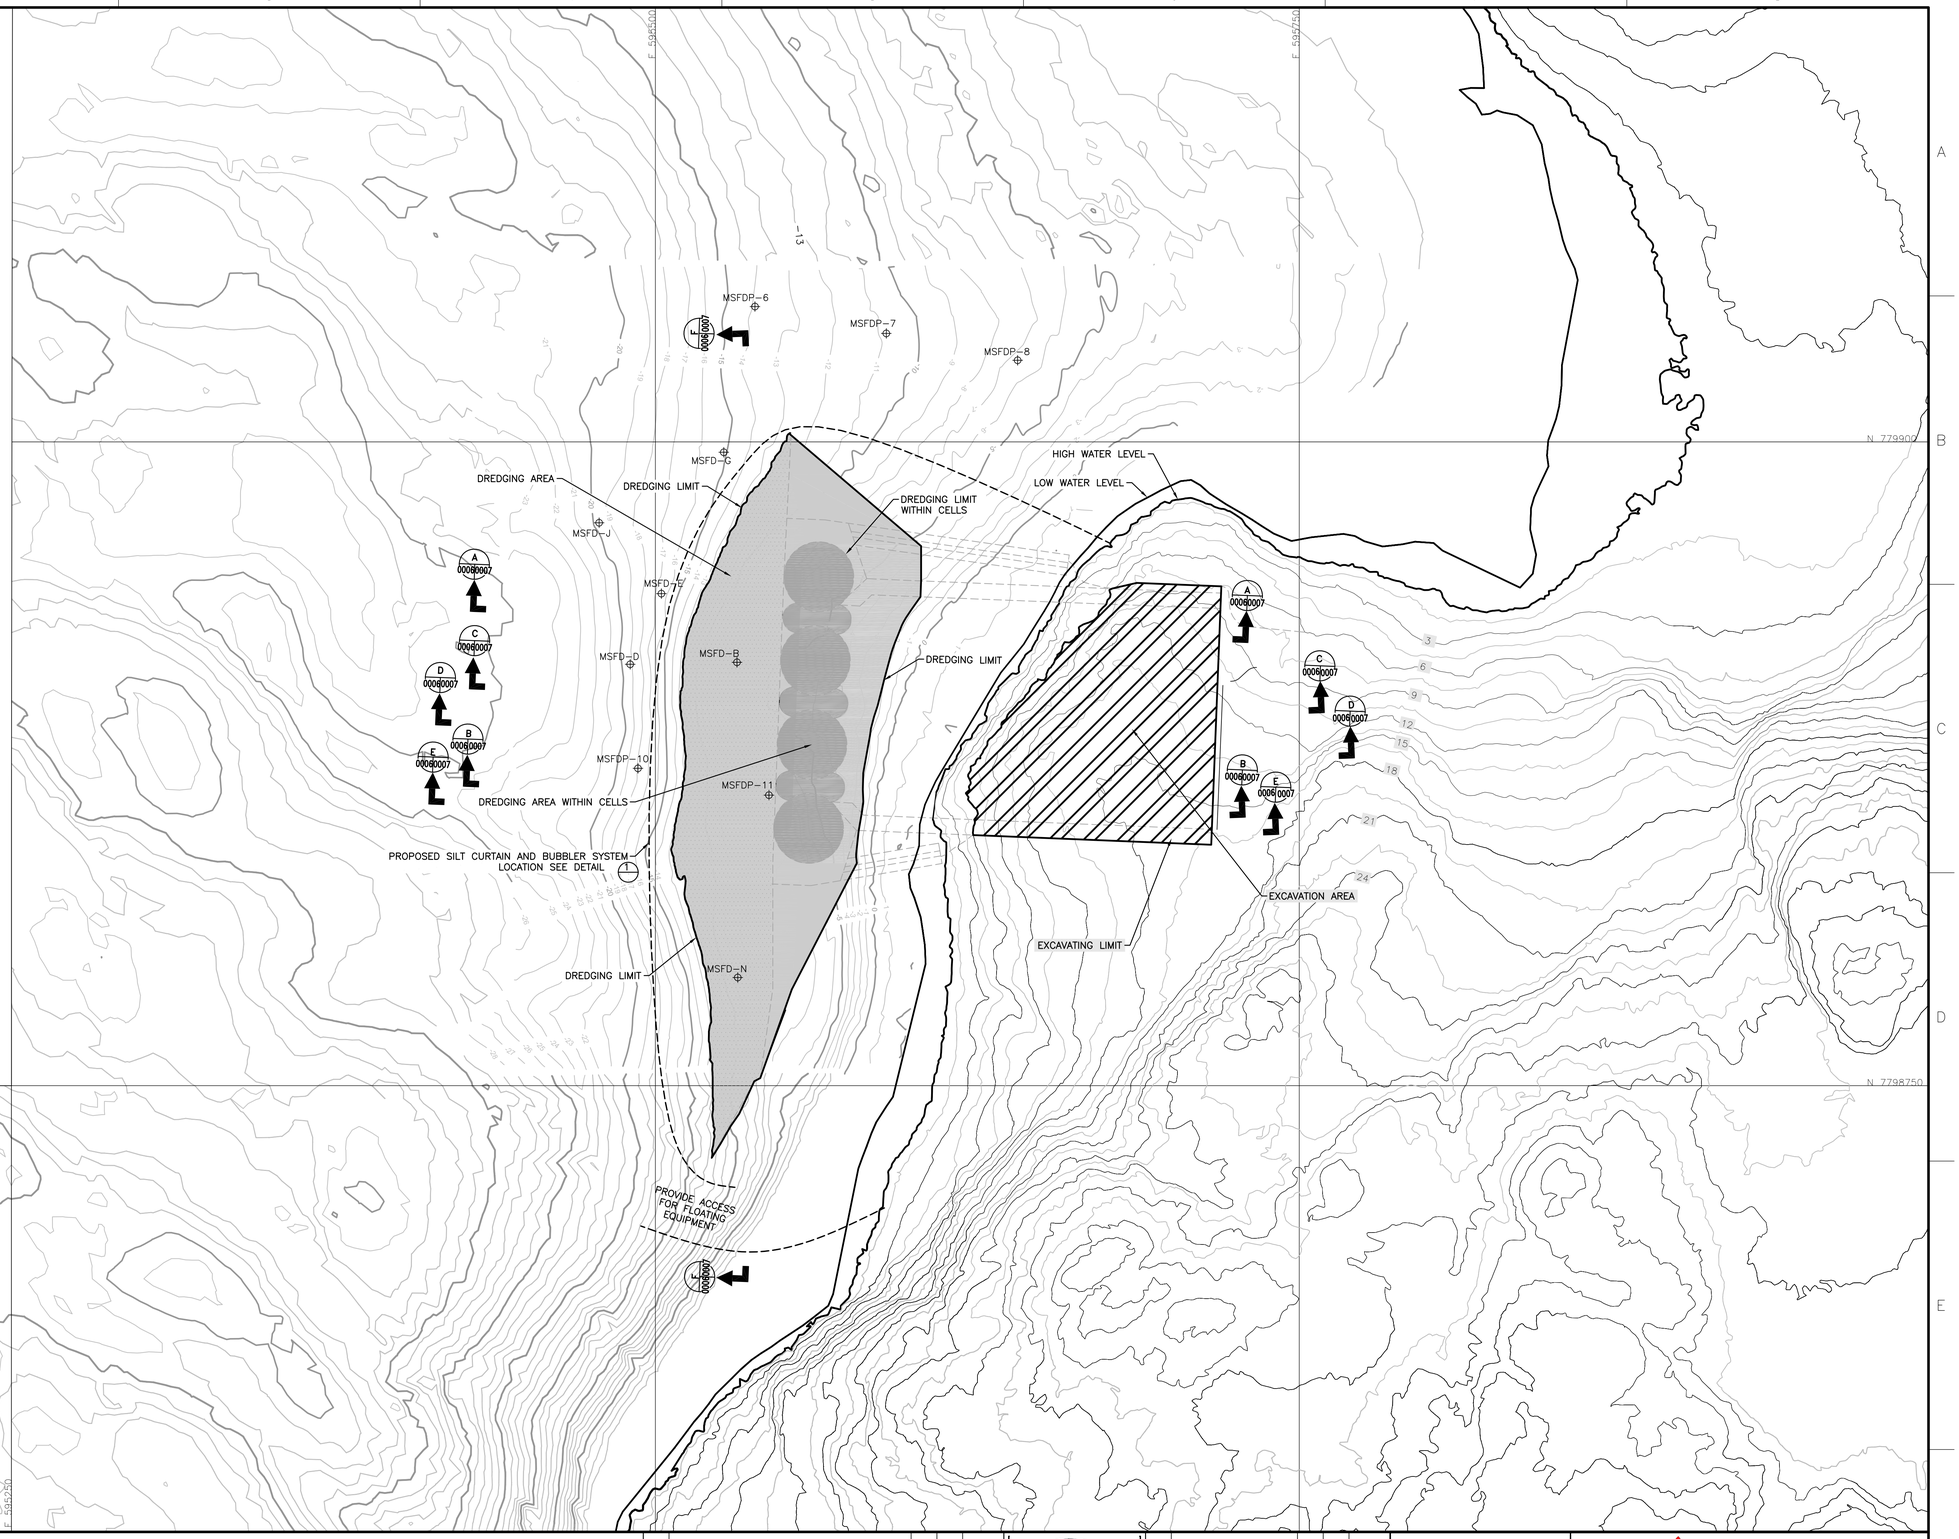

LEGEND:

- ⊕ EXISTING BORE HOLE / PROBE
- DREDGING AREA
- DREDGING AREA WITHIN CELLS
- EXCAVATION AREA

THIS DRAWING IS FOR REVIEW ONLY

DO NOT USE FOR CONSTRUCTION

REFERENCE DRAWINGS

DRAWING NO.	DRAWING TITLE

REVISIONS

NO.	DESCRIPTION	CHK'D	APP'D	DATE

REGISTERED PROFESSIONAL ENGINEER — L.W. FLOWERS — LICENSEE — NT/NU

REGISTERED PROFESSIONAL ENGINEER — M. CASSCN — LICENSEE — NT/NU

ISSUE AUTHORIZATION

REV.	ISSUE FOR	AUTH. BY	DATE
E	FEL 3 FINAL REPORT	K.S.	L.F. 11-11-14
D	ENVIRONMENTAL PERMIT	K.S.	L.F. 11-09-28
C	ISSUED FOR 85% REVIEW	K.S.	L.F. 11-09-26
B	ISSUED FOR 75% REVIEW	K.S.	L.F. 11-09-07
A	ISSUED FOR 40% REVIEW	K.S.	L.F. 11-08-18

HATCH™

DESIGNED BY: L. FLOWERS	DRAWN BY: N. TOHME
CHECKED BY: K. SKEBO	DISCIP. ENGR.
PROJ. DES. COORD.	PROJ. ENGR.
PROJ. MGR.	PROJECT NUMBER: H337697

Baffinland Iron Mines Corporation

MARY RIVER IRON ORE PROJECT

STEENSBY INLET FREIGHT DOCK DREDGING AND EXCAVATION LIMITS PLAN

SCALE	DRAWING NO.	REVISION
AS SHOWN	H337697-3250-12-042-0006	E

CIVIL | ELECTRICAL | MECHANICAL | GEOTECHNICAL | HYDROTECHNICAL | ARCHITECTURAL | OTHER

Nov 14, 2011, 11:00am Login name: TDH58037 Layout: 0006
Drawing Name: P:\289880 Mary River H337697\Drawings\3250 - Freight Dock\H337697-3250-12-042-0006.dwg