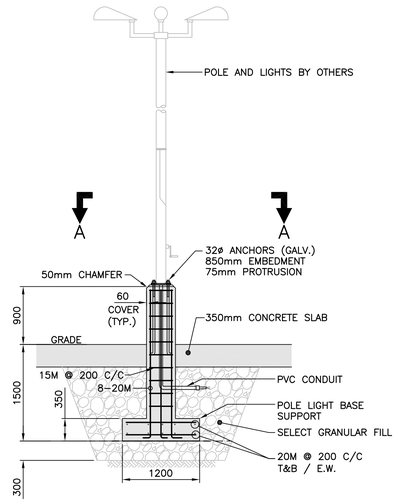


GENERAL AREA LIGHTING POLE DETAIL 1
SCALE: 1:40

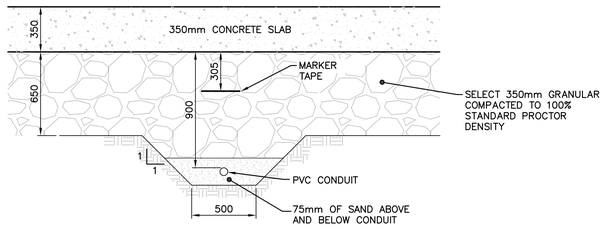


TYPICAL BURIED CONDUIT 2
SCALE: 1:20

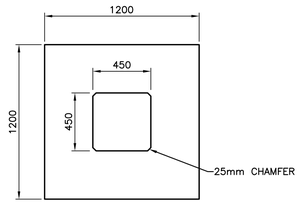


LIGHTING POLE BASE SUPPORT
SECTION A
SCALE: 1:20

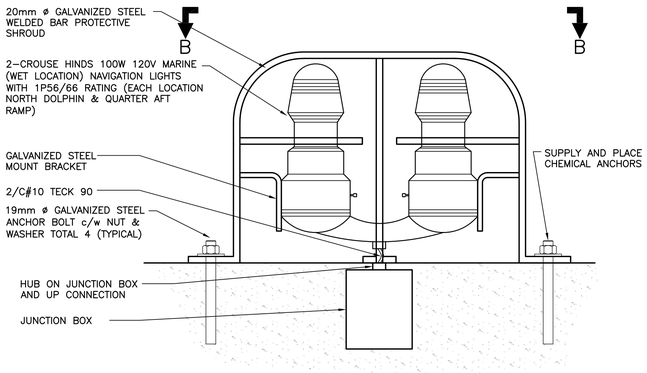


PROTECTIVE SHROUD FOR NAVIGATION LIGHT
TYPICAL DETAIL 3
SCALE: 1:5

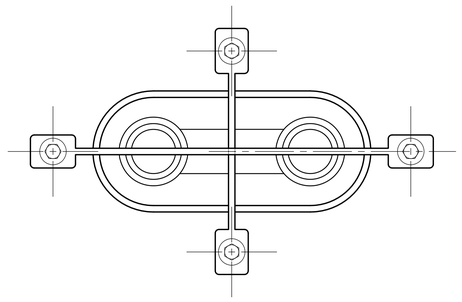

SECTION B
SCALE: 1:5

| DRAWING NO. | DRAWING TITLE |
|---|---|
| REFERENCE DRAWINGS | |

THIS DRAWING IS FOR INFORMATION ONLY
DO NOT USE FOR CONSTRUCTION

| NO. | DESCRIPTION | CHK'D | APP'D | DATE |
|---|---|---|---|---|
| REVISIONS | | | | |

REGISTERED PROFESSIONAL ENGINEER L.W. FLOWERS LICENSEE NT/NU
REGISTERED PROFESSIONAL ENGINEER J.V. CASSCN LICENSEE NT/NU

| REV. | ISSUE FOR | AUTH. BY | DATE |
|---|---|---|---|
| E | FEL 3 FINAL REPORT | K.S. | L.F. | 11-11-14 |
| D | ENVIRONMENTAL PERMIT | K.S. | L.F. | 11-09-28 |
| C | ISSUED FOR 85% REVIEW | K.S. | L.F. | 11-09-26 |
| B | ISSUED FOR 75% REVIEW | K.S. | L.F. | 11-09-07 |
| A | ISSUED FOR 40% REVIEW | K.S. | L.F. | 11-08-18 |
| ISSUE AUTHORIZATION | | | | |

HATCH™

| DESIGNED BY | DRAWN BY |
|---|---|
| L. FLOWERS | B. COOK |
| DATE | DATE |
| CHECKED BY | DISCIP. ENGR. |
| K. SKEBO | |
| DATE | DATE |
| PROJ. DES. COORD. | PROJ. ENGR. |
| DATE | DATE |
| PROJ. MGR. | |
| DATE | |
| PROJECT NUMBER | |
| H337697 | |

Baffinland Iron Mines Corporation

MARY RIVER IRON ORE PROJECT

STEENSBY INLET
FREIGHT DOCK
LIGHTING AND ELECTRICAL

| SCALE | DRAWING NO. | REVISION |
|---|---|---|
| AS SHOWN | H337697-3250-12-042-0018 | E |

CIVIL | ELECTRICAL | MECHANICAL | GEOTECHNICAL | HYDROTECHNICAL | ARCHITECTURAL | OTHER

Nov 14, 2011, 10:33am Login name: TOHSB037 Layout: 0018
Drawing Name: P:\289980 Mary River\H337697\Drawings\3250 - Freight Dock\H337697-3250-12-042-0018.dwg