DWG. NO. H337697-4210-10-014-0001

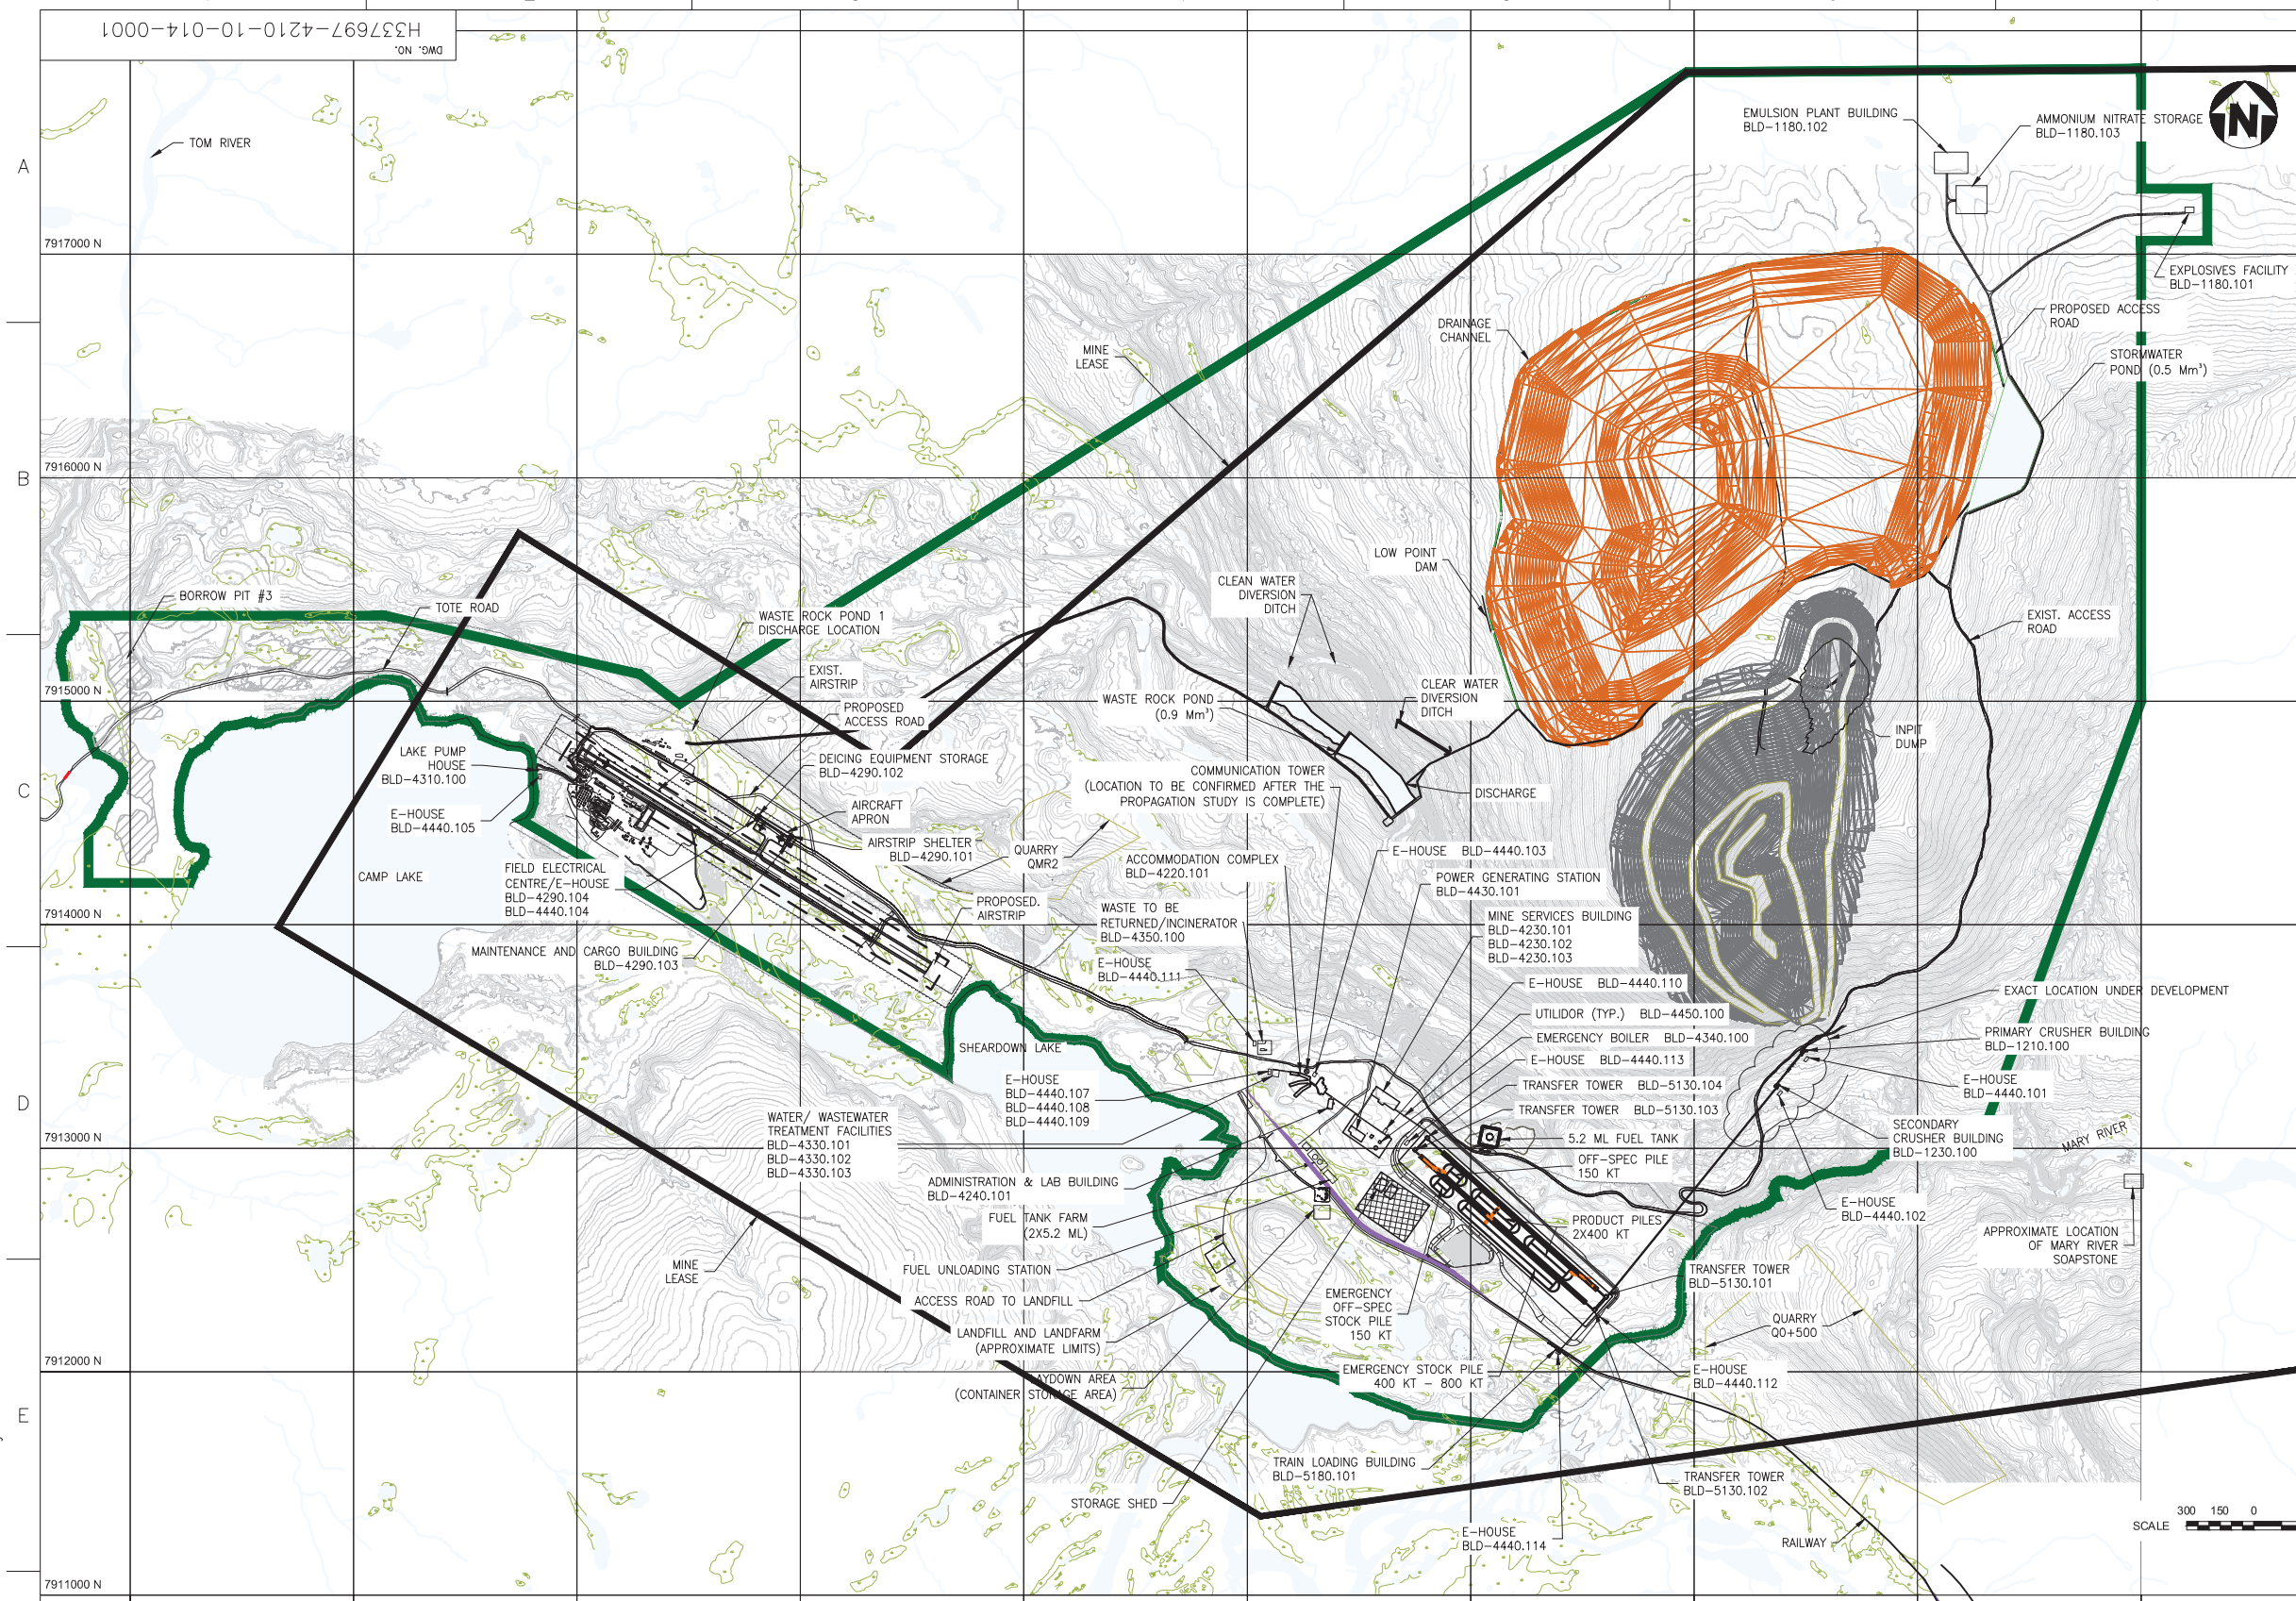

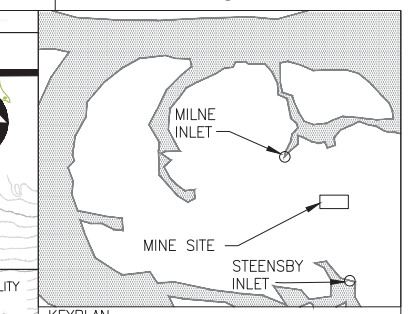

KEYPLAN

LEGEND:

- WATER
- EXISTING BORROW AREA
- TEMPORARY LAYDOWN AREA
- RIVER/STREAM/DRAINAGE
- POTENTIAL DEVELOPMENT AREA
- ACCESS ROAD
- COMMUNICATION TOWER

NOTES:

1. TOPOGRAPHY PROVIDED BY TERRAPOINT CANADA INC.
2. COORDINATE GRID IS SHOWN IN UTM (NAD83) ZONE 17 AND IS IN METRES.
3. CONTOURS ARE IN METRES. CONTOUR INTERVAL IS 2 METRES.
4. MINE SITE INFRASTRUCTURE IS BASED ON EIS AND AMEC DRAWINGS ADDITIONAL DETAILS PROVIDED IN DRAWINGS : A1-164512-6120-121-0100 A1-165926-6000-121-GAD-0100 A1-159952-6020-121-0200
5. MATERIAL HANDLING AND PROCESSING LAYOUT WAS REVISED BASED ON AKER KVAERNER DRAWING DWG-2000-M-0003, REV C.
6. MINE SITE AS-CONSTRUCTED INFORMATION PROVIDED BY GENIVAR, SURVEYED AS OF JAN. 2009.

DRAWING NO.	DRAWING TITLE

REFERENCE DRAWINGS

NO.	DESCRIPTION	BY	CHK'D	APP'D	DATE
C	ISSUED FOR USE - ESTIMATE PURPOSE	D.F.	J.L.	T.H.	11/08/05
B	ISSUED FOR INTERNAL REVIEW	D.F.	J.L.	T.H.	11/07/18
A	ISSUED FOR INFORMATION	D.F.	J.L.	T.H.	

REVISIONS

REV.	ISSUE FOR	AUTH. BY	DATE

ISSUE AUTHORIZATION

HATCH

DESIGNED BY / DATE	DRAWN BY D.F. / DATE
CHECKED BY J.L. / DATE	DISCIP. ENGR. / DATE
PROJ. DES. COORD. / DATE	PROJ. ENGR. / DATE
PROJ. MGR. / DATE	

Baffinland Iron Mines Corporation

MARY RIVER PROJECT

MINE SITE
PROPOSED PERMANENT WORKS
SITE LAYOUT

SCALE: OR AS NOTED | DWG. NO. H337697-4210-10-014-0001 | REV. C

Aug 05 , 2011 , 5:20pm Login name: fun51283 Layout: Layout1
Drawing Name: C:\pw\projectwise\dfung\dms14683\H337697-4210-10-014-0001.dwg