DWG. NO. H337697-4510-10-014-0012

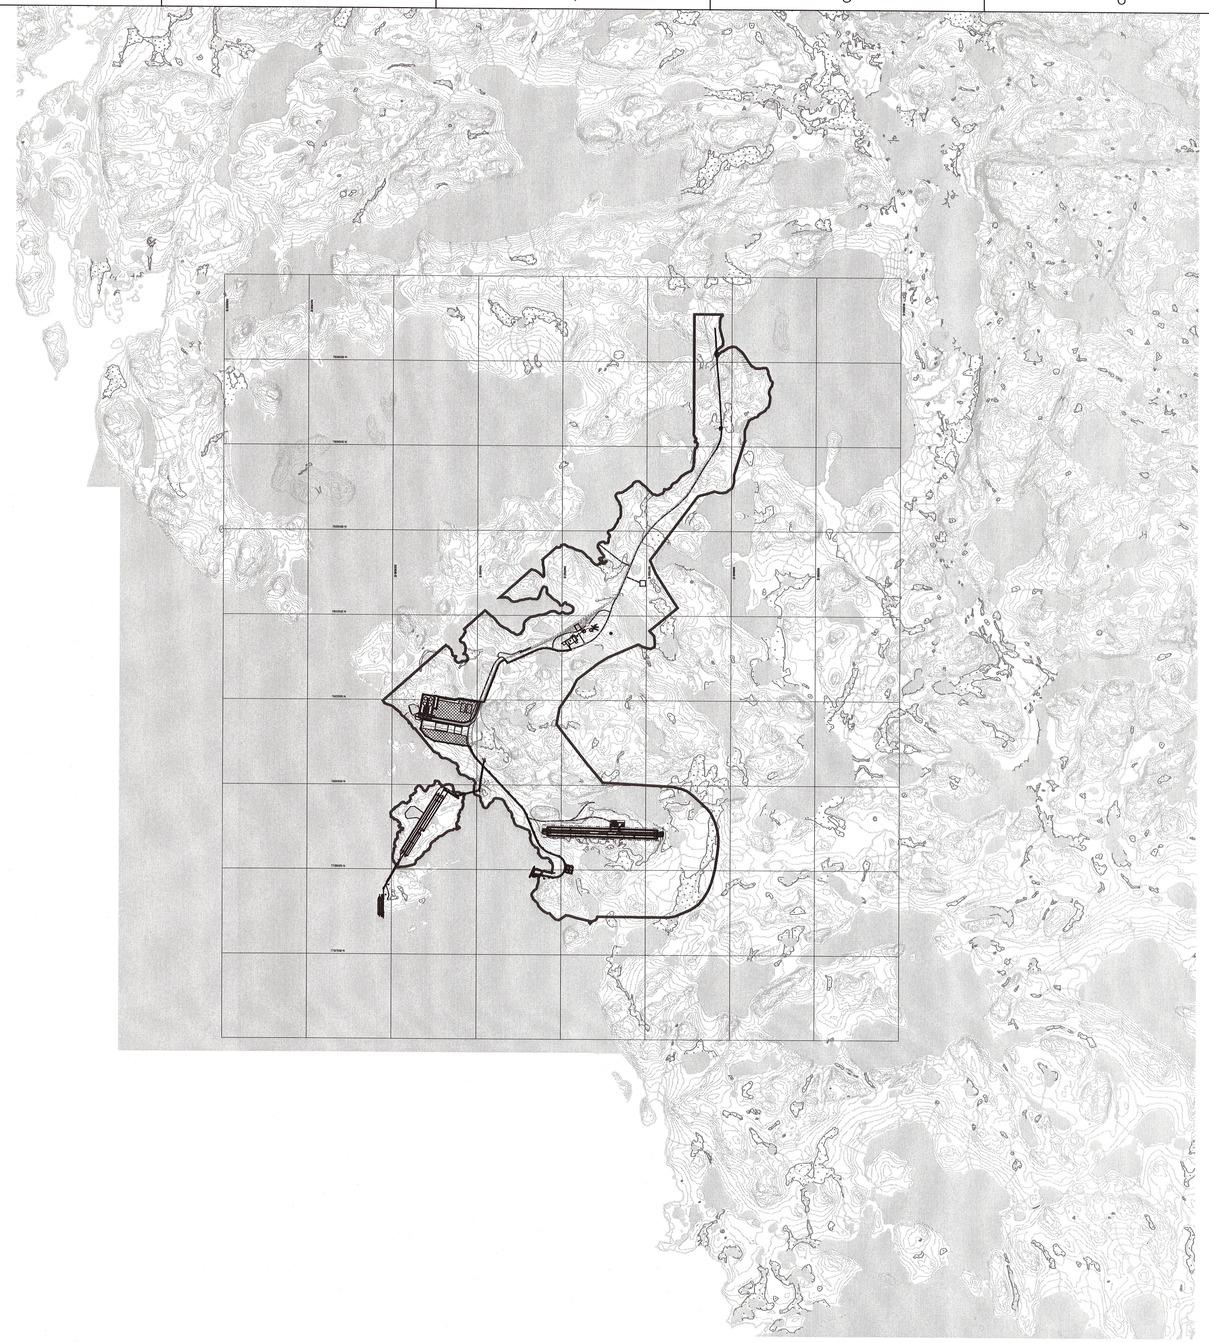

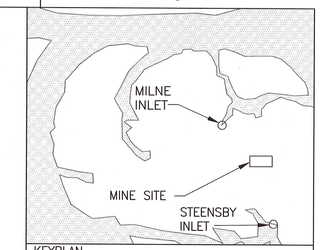

KEYPLAN

LEGEND:

- WATER
- WETLAND
- PERMANENT LAYDOWN AREA
- RIVER/STREAM/DRAINAGE
- POTENTIAL DEVELOPMENT AREA
- PROPOSED RAILWAY ALIGNMENT
- ACCESS ROAD
- COMMUNICATION TOWER

NOTE(S):

1. TOPOGRAPHY PROVIDED BY EAGLE MAPPING (2005).
2. COORDINATE GRID IS SHOWN IN UTM (NAD83) ZONE 17 AND IS IN METERS.
3. CONTOURS ARE IN METERS. CONTOUR INTERVAL IS 5 METERS AND IS TO GEODETIC DATUM WHERE ELEVATIONS ARE GIVEN.
4. THE SITE LAYOUT IS BASED ON EIS 2010, FIGURE 3-2. 9 AND AMEC'S DRAWINGS: A1-159952-8120-121-0201 A1-159952-8120-121-0203
5. AS-CONSTRUCTED INFORMATION PROVIDED BY GENIVAR, SURVEYED IN SEP. 2008

SCALE 1 0.5 0 1 2 3 4 5 km ub

SCALE 1:50,000

DRAWING NO.	DRAWING TITLE
REFERENCE DRAWINGS	

REGISTERED PROFESSIONAL ENGINEER V. CASSON LICENSEE NT/NU

NO.	DESCRIPTION	BY	CHK'D	APP'D	DATE
A	ISSUED FOR INFORMATION				
REVISIONS					

REV.	ISSUE FOR	AUTH. BY	DATE
A	ENVIRONMENTAL PERMIT		
ISSUE AUTHORIZATION			

HATCH™

DESIGNED BY J. BINNS DATE	DRAWN BY R. LIU DATE
CHECKED BY T. HO DATE	DISCIP. ENGR. J. BINNS DATE
PROJ. DES. COORD. DATE	PROJ. ENGR. DATE
PROJ. MGR. DATE	

Baffinland Iron Mines Corporation

MARY RIVER PROJECT

STEENSBY INLET

SITE LAYOUT

SCALE OR AS NOTED

DWG. NO. H337697-4510-10-014-0012

REV. A

Nov 10, 2011 - 10:49am Login name: fun51283 Layout: H337697-4510-10-014-0001
Drawing Name: C:\pw\Projectwise\dfung\dms14683\H337697-4510-10-014-0012.dwg