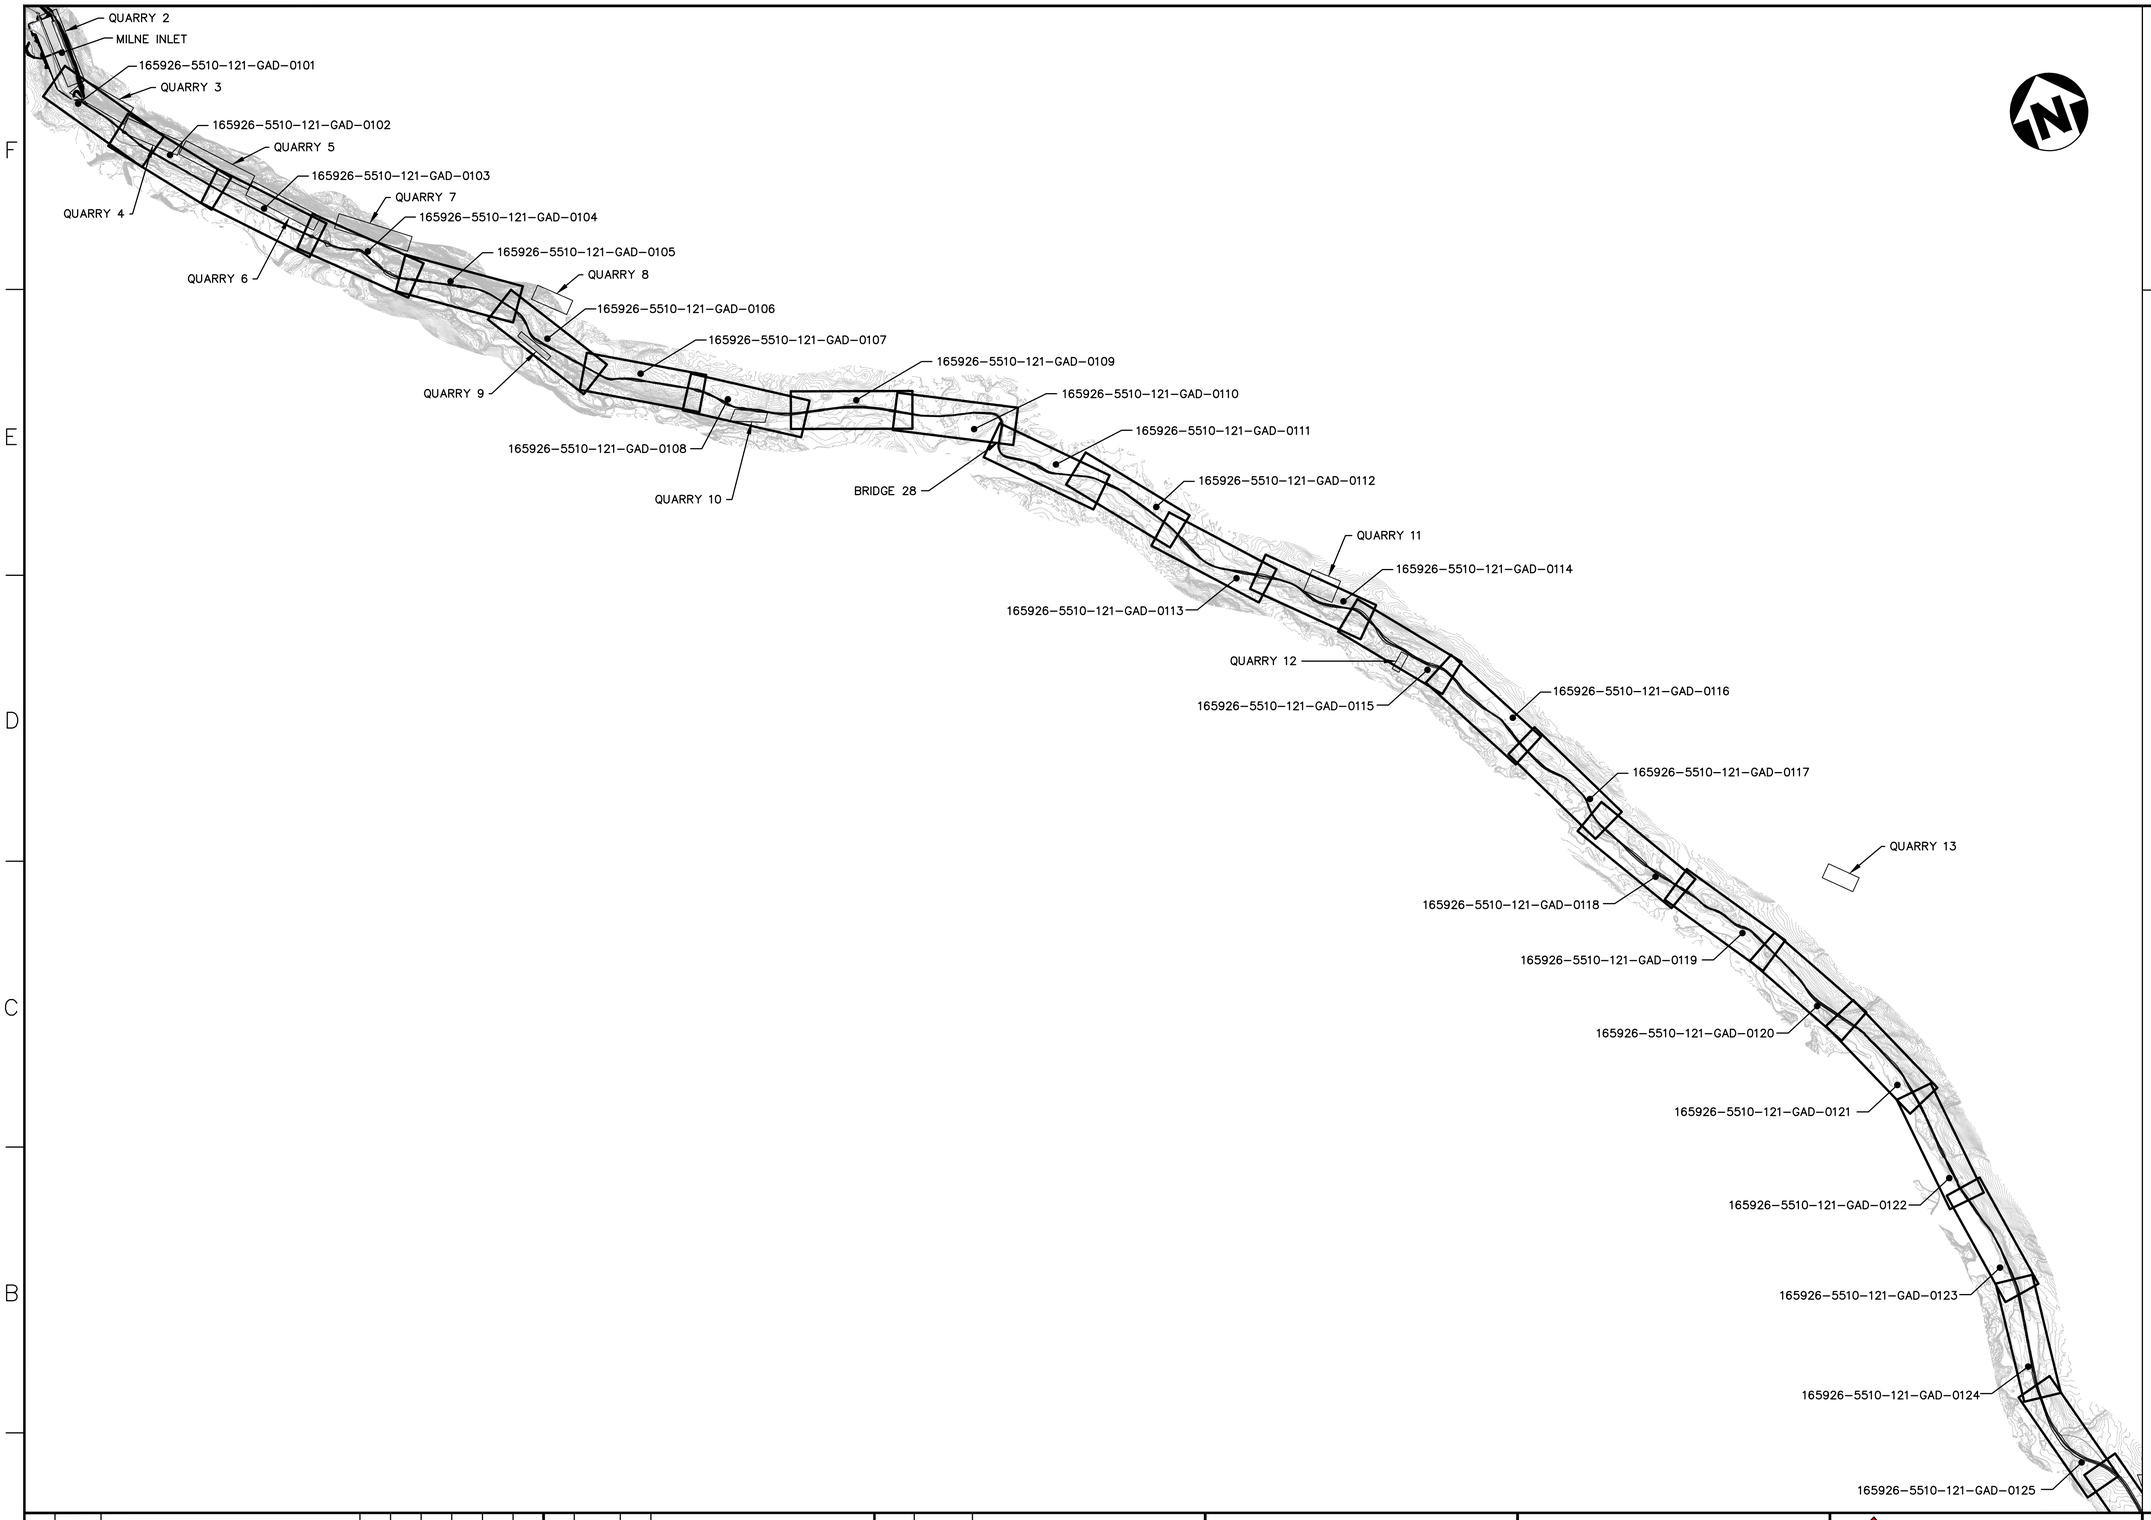

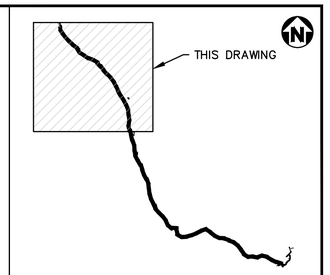

KEY PLAN

GENERAL NOTES:

1. ALL ELEVATIONS, GRID COORDINATES AND DIMENSIONS ARE IN METERS.

NOT TO BE USED FOR CONSTRUCTION

0m 500 1000 1500 2000
1:40000

REV	DDMMMYY	REVISION\ISSUE	DR	CHK	APP	APP	APP	APP
A	10DEC10	ISSUED FOR FEASIBILITY STUDY	AR	JJ	GW			

PRELIMINARY

STAMP/SEAL

PROPRIETARY INFORMATION:
THIS DRAWING IS THE PROPERTY OF AMEC AMERICAS, LTD. AND IS NOT TO BE LOANED OR REPRODUCED IN ANY WAY WITHOUT THE PERMISSION OF AMEC AMERICAS, LTD.

CLIENT | ENGINEERING MGR. | PROJECT MGR.

Baffinland Iron Mines Corporation

amec

PROJECT PHASE

AREA 5510

PROJECT NO. 165926

ACTIVITY NO.

SCALE 1:40000

PACKAGE CODE

	BY	DDMMMYY
DSN	AR	10DEC10
DRN	AR	10DEC10
CHK	JJ	10DEC10
APP	GW	10DEC10

SUBJECT

BAFFINLAND TRUCKING
FEASIBILITY STUDY
TOTE ROAD PLAN AND PROFILE
INDEX PLAN 1

DRAWING NO. 165926-5510-121-GAD-0098

REV. A

SAVED: 02-Dec-10 7:58 AM PLOTTED: 10-Dec-10 11:47 AM USER: BLAKE, BRANDON