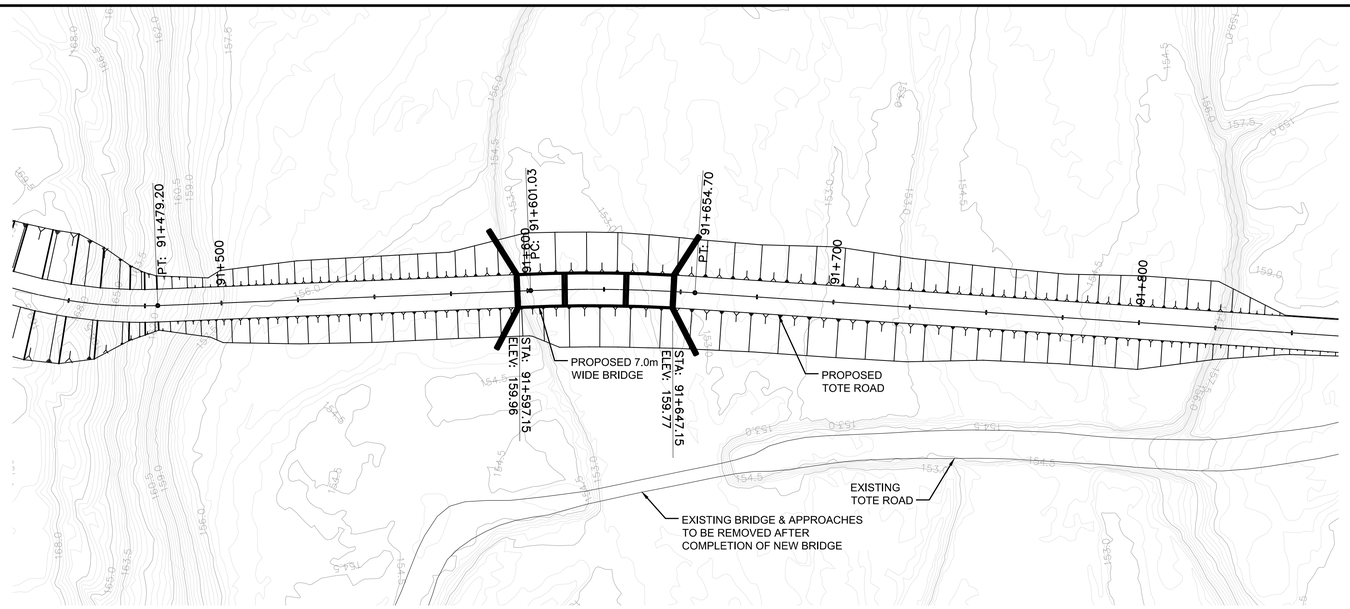

TOTE ROAD BRIDGE B104 PLAN
Horizontal Scale 1:1000

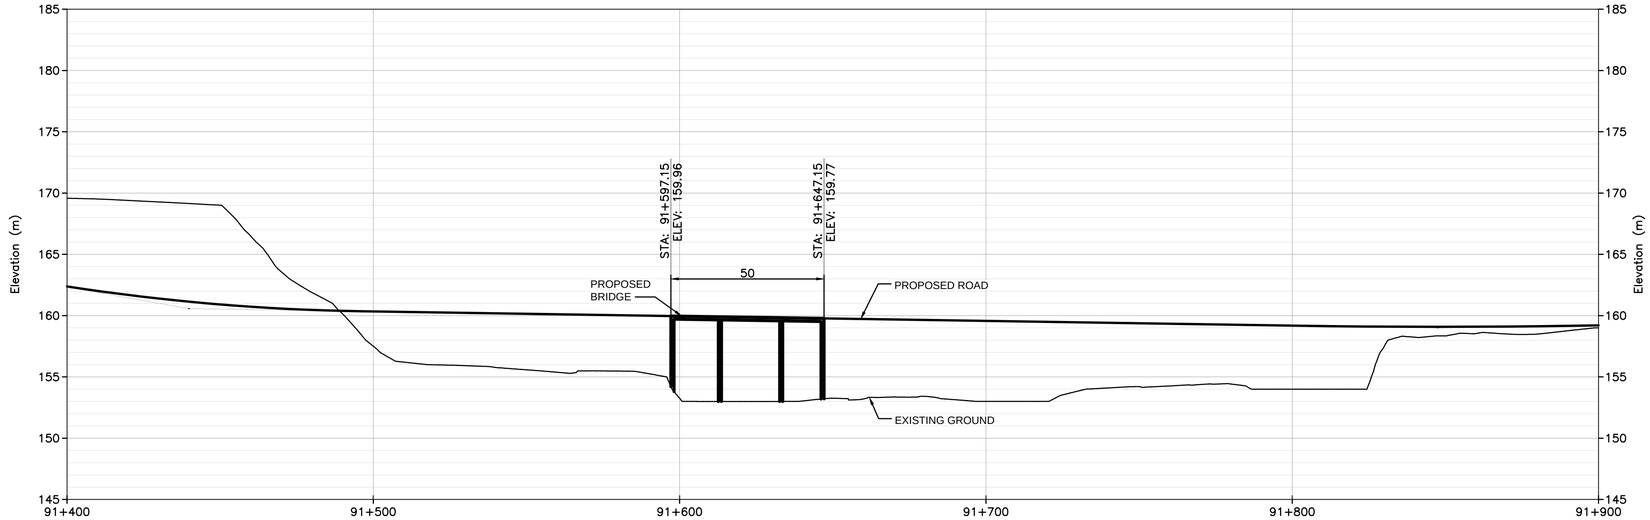

PROFILE GRADES EXIST/DESIGN	91+400	91+500	91+600	91+700	91+800	91+900
EXIST	169.58	157.50	153.25	153.00	154.00	159.01
DESIGN	162.38	160.34	159.95	159.57	159.18	159.20

TOTE ROAD BRIDGE B104 PROFILE
Horizontal Scale 1:1000
Vertical Scale 1:250

NOT TO BE USED FOR CONSTRUCTION

0m 2.5 5.0 7.5 10.0 12.5
1:250

0m 10 20 30 40 50
1:1000

REV	DDMMMYY	REVISION\ISSUE	DR	CHK	APP	APP	APP	APP
B	10DEC10	ISSUED FOR FEASIBILITY STUDY	BB	JJ	GW			
A	15NOV10	ISSUED FOR SQUAD CHECK	BB	JJ	GW			

PRELIMINARY

STAMP/SEAL

PROPRIETARY INFORMATION:
THIS DRAWING IS THE PROPERTY OF AMEC AMERICAS, LTD. AND IS NOT TO BE LOANED OR REPRODUCED IN ANY WAY WITHOUT THE PERMISSION OF AMEC AMERICAS, LTD.

CLIENT | ENGINEERING MGR. | PROJECT MGR.

PROJECT PHASE

PROJECT NO. 165926

ACTIVITY NO.

SCALE AS NOTED

PACKAGE CODE

	BY	DDMMMYY
DSN	JJ	10NOV10
DRN	BB	10NOV10
CHK	JJ	10NOV10
APP	GW	10NOV10

Baffinland Iron Mines Corporation

AREA 5530

SUBJECT
BAFFINLAND TRUCKING
FEASIBILITY STUDY
TOTE ROAD PLAN AND PROFILE
BRIDGE B104

amec

DRAWING NO. 165926-5530-121-GAD-0105

REV. B

SAVED: 09-Dec-10 3:27 PM PLOTTED: 10-Dec-10 8:55 AM USER: BLAKE, BRANDON