


STRUCTURE LIST																
STRUCTURE	ALIGNMENT	LOW STATION	HIGH STATION	NO. OF SPANS	NOMINAL SPAN LENGTHS	DPG	TPG	TRUSS	WATERCOURSE	FISH HABITAT	NAV ?	CUT ?	HWL		NWL	
													ELEV	CLR	ELEV	CLR
BR-MR-12	MINELOAD	1+722.000	1+901.101	6	30-30-30-30-30-30	X			MARY RIVER	NONE			187.240	2.561	185.530	4.271
BR-MR-18	MINESERVICE	1+724.155	1+903.257	6	30-30-30-30-30-30	X			MARY RIVER	NONE			187.240	2.559	185.530	4.269
BR-008-1	MAIN	8+749.750	8+838.650	3	30-30-30	X			27	IMPORTANT			193.490	10.108	192.890	10.708
CV-008-1	MAIN	7+995.000	8+053.700	2	30-30	X			24	IMPORTANT			194.630	5.515	193.510	6.635
BR-011-1	MAIN	11+537.500	11+717.354	6	30-30-30-30-30-30	X			30	IMPORTANT			186.010	12.954	181.700	17.264
BR-025-1	MAIN	24+957.500	25+046.300	3	30-30-30	X			61	IMPORTANT			171.610	9.025	171.060	9.575
BR-035-1	MAIN	35+397.500	35+471.808	3	15-30-30	X										
BR-036-1	MAIN	36+140.000	36+213.800	3	30-30-15	X										
BR-037-1	MAIN	37+482.000	37+691.200	7	30-30-30-30-30-30-30	X			RAVN RIVER	MARGINAL	YES					
BR-046-1	MAIN	46+010.000	46+129.508	4	30-30-30-30	X										
CV-051-2	MAIN	51+650.000	51+713.201	3	15-30-15		X		102	IMPORTANT			201.610	1.232	201.360	1.482
BR-059-1	MAIN	59+706.000	59+769.000	3	15-30-15		X		109;110	MARGINAL			212.060	1.391	211.900	1.551
CV-075-2	MAIN	75+621.500	75+636.500	1	15		X		124	MARGINAL	YES		224.390	3.421		
CV-076-1	MAIN	75+998.000	76+013.000	1	15		X		126A	IMPORTANT			225.380	0.849	224.110	2.119
CV-076-2	MAIN	76+075.000	76+090.000	1	15		X		126B	IMPORTANT	YES				225.030	0.875
CV-076-3	MAIN	76+169.000	76+199.000	1	30		X		126C	IMPORTANT			223.730	1.698	223.580	1.848
CV-086-1	MAIN	86+597.000	86+612.000	1	15		X		159	NONE	YES		144.560	2.788		
BR-091-1	MAIN	91+800.000	91+889.105	3	30-30-30	X			160	NONE			69.010	9.161	68.400	9.771
BR-092-1	MAIN	92+917.500	92+946.100	1	30	X			161	NONE			65.430	2.678	64.840	3.268
BR-095-1	MAIN	95+376.180	95+665.320	7	30-30-30-100-30-30-30		X	X	164 (COCKBURN LAKE)	IMPORTANT	YES		32.880	8.687	32.110	9.457
BR-096-1	MAIN	96+343.000	96+373.001	1	30		X		165	IMPORTANT			38.400	3.796	37.990	4.206
BR-096-2	MAIN	96+855.000	96+913.800	3	15-30-15	X			166	IMPORTANT			40.580	1.878	39.660	2.798
BR-099-1	MAIN	99+524.000	99+552.600	1	30	X			168	NONE			51.170	2.688	50.890	2.968
BR-105-1	MAIN	105+085.000	105+174.002	3	30-30-30	X			170	NONE			61.170	8.032	60.650	8.552
CV-111-1	MAIN	111+780.000	111+810.002	1	30		X		175	NONE	YES		50.020	1.520		
CV-123-3	MAIN	123+555.000	123+585.000	1	30		X									
CV-123-4	MAIN	123+795.000	123+825.000	1	30		X									
CV-124-2	MAIN	124+159.500	124+189.500	1	30		X		192B	IMPORANT					58.710	1.345
BR-124-2	MAIN	124+262.000	124+292.000	1	30		X									
BR-137-1	MAIN	137+915.000	138+033.900	4	30-30-30-30	X			211	IMPORTANT			17.780	7.926	17.290	8.416
BR-141-1	MAIN	141+317.000	141+441.801	4	30-30-30-30		X		214	IMPORTANT			33.270	1.840	33.220	1.890

NOTES

1. WATER ELEVATIONS AND CLEARANCE ARE GIVEN IN METERS.
2. LOCATIONS IDENTIFIED IN THE 'CUT' COLUMN REQUIRE A NEW CHANNEL TO BE EXCAVATED. FURTHER INFORMATION IS PROVIDED ELSEWHERE IN THE DRAWINGS.
3. LOCATIONS IDENTIFIED IN THE 'NAV' COLUMN ARE CONSIDERED TO BE NAVIGABLE STREAMS UNDER THE NAVIGABLE WATERS PROTECTION ACT (NWPFA).



DEVELOPMENT OF THIS DRAWING IS BASED ON PRELIMINARY TOPOGRAPHICAL AND GEOTECHNICAL INFORMATION ADEQUATE FOR PRELIMINARY DESIGN ONLY. IT SHOULD NOT BE USED FOR CONSTRUCTION OR ANY OTHER PURPOSES.

[illegible]

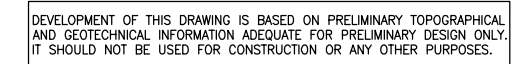

A



--	--	

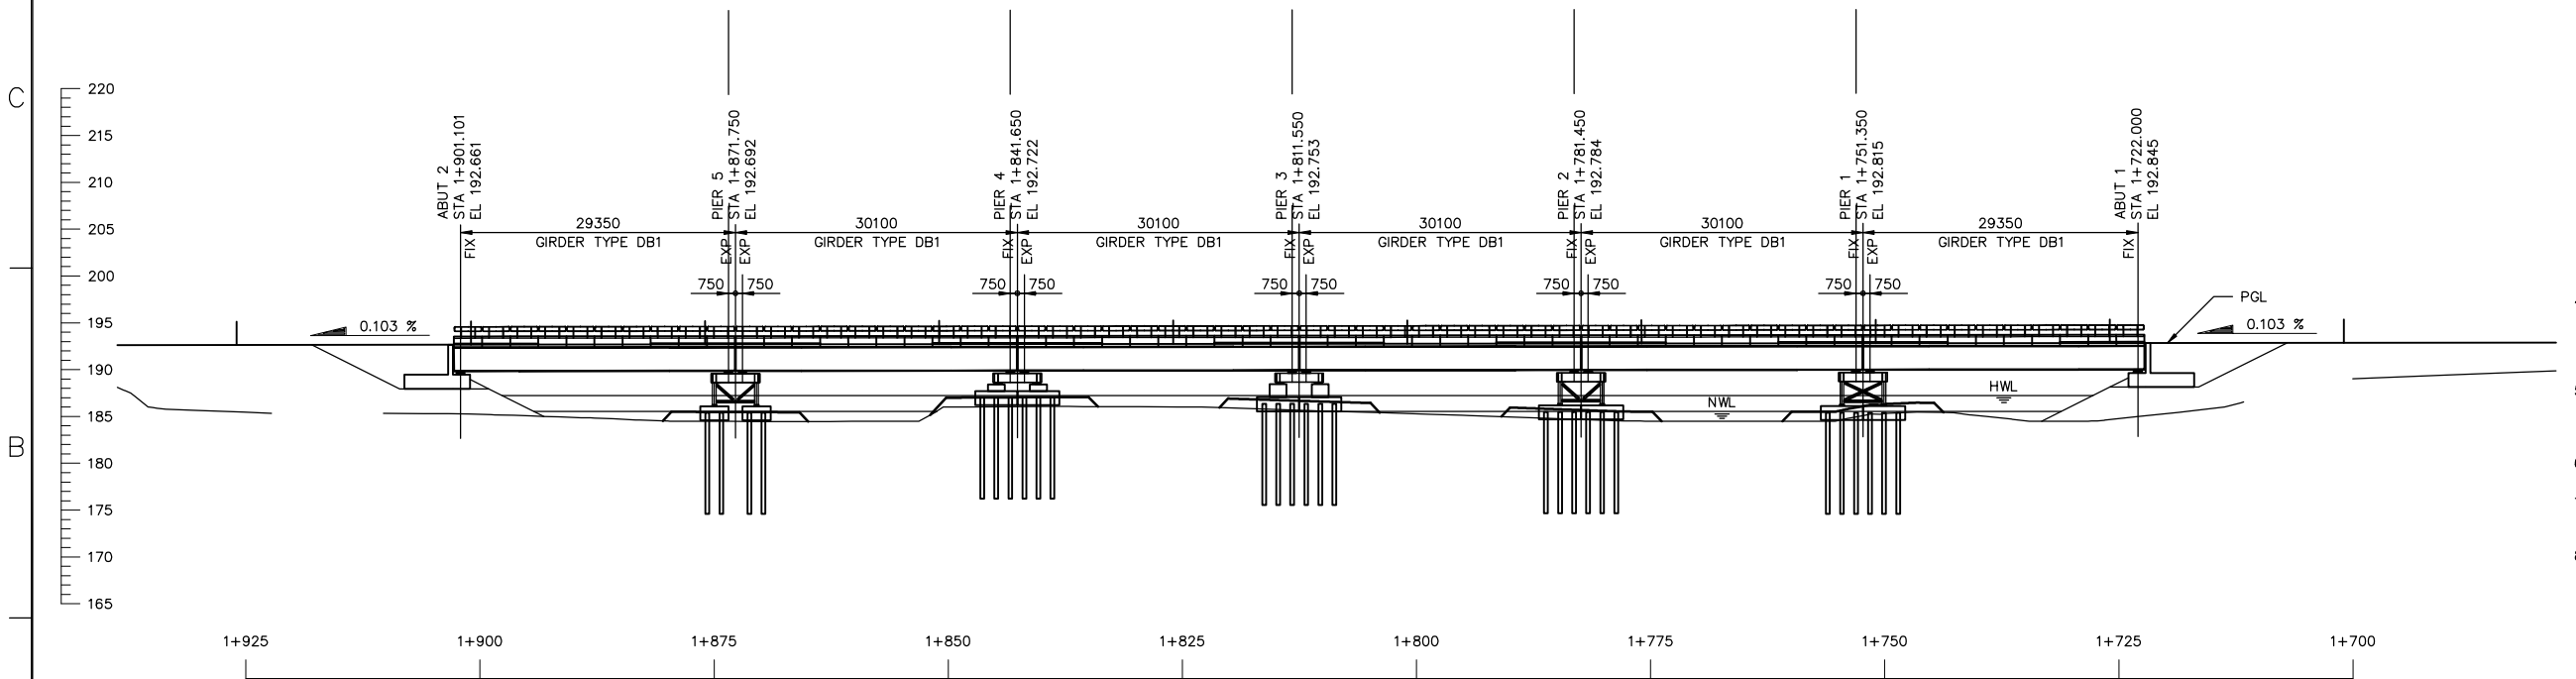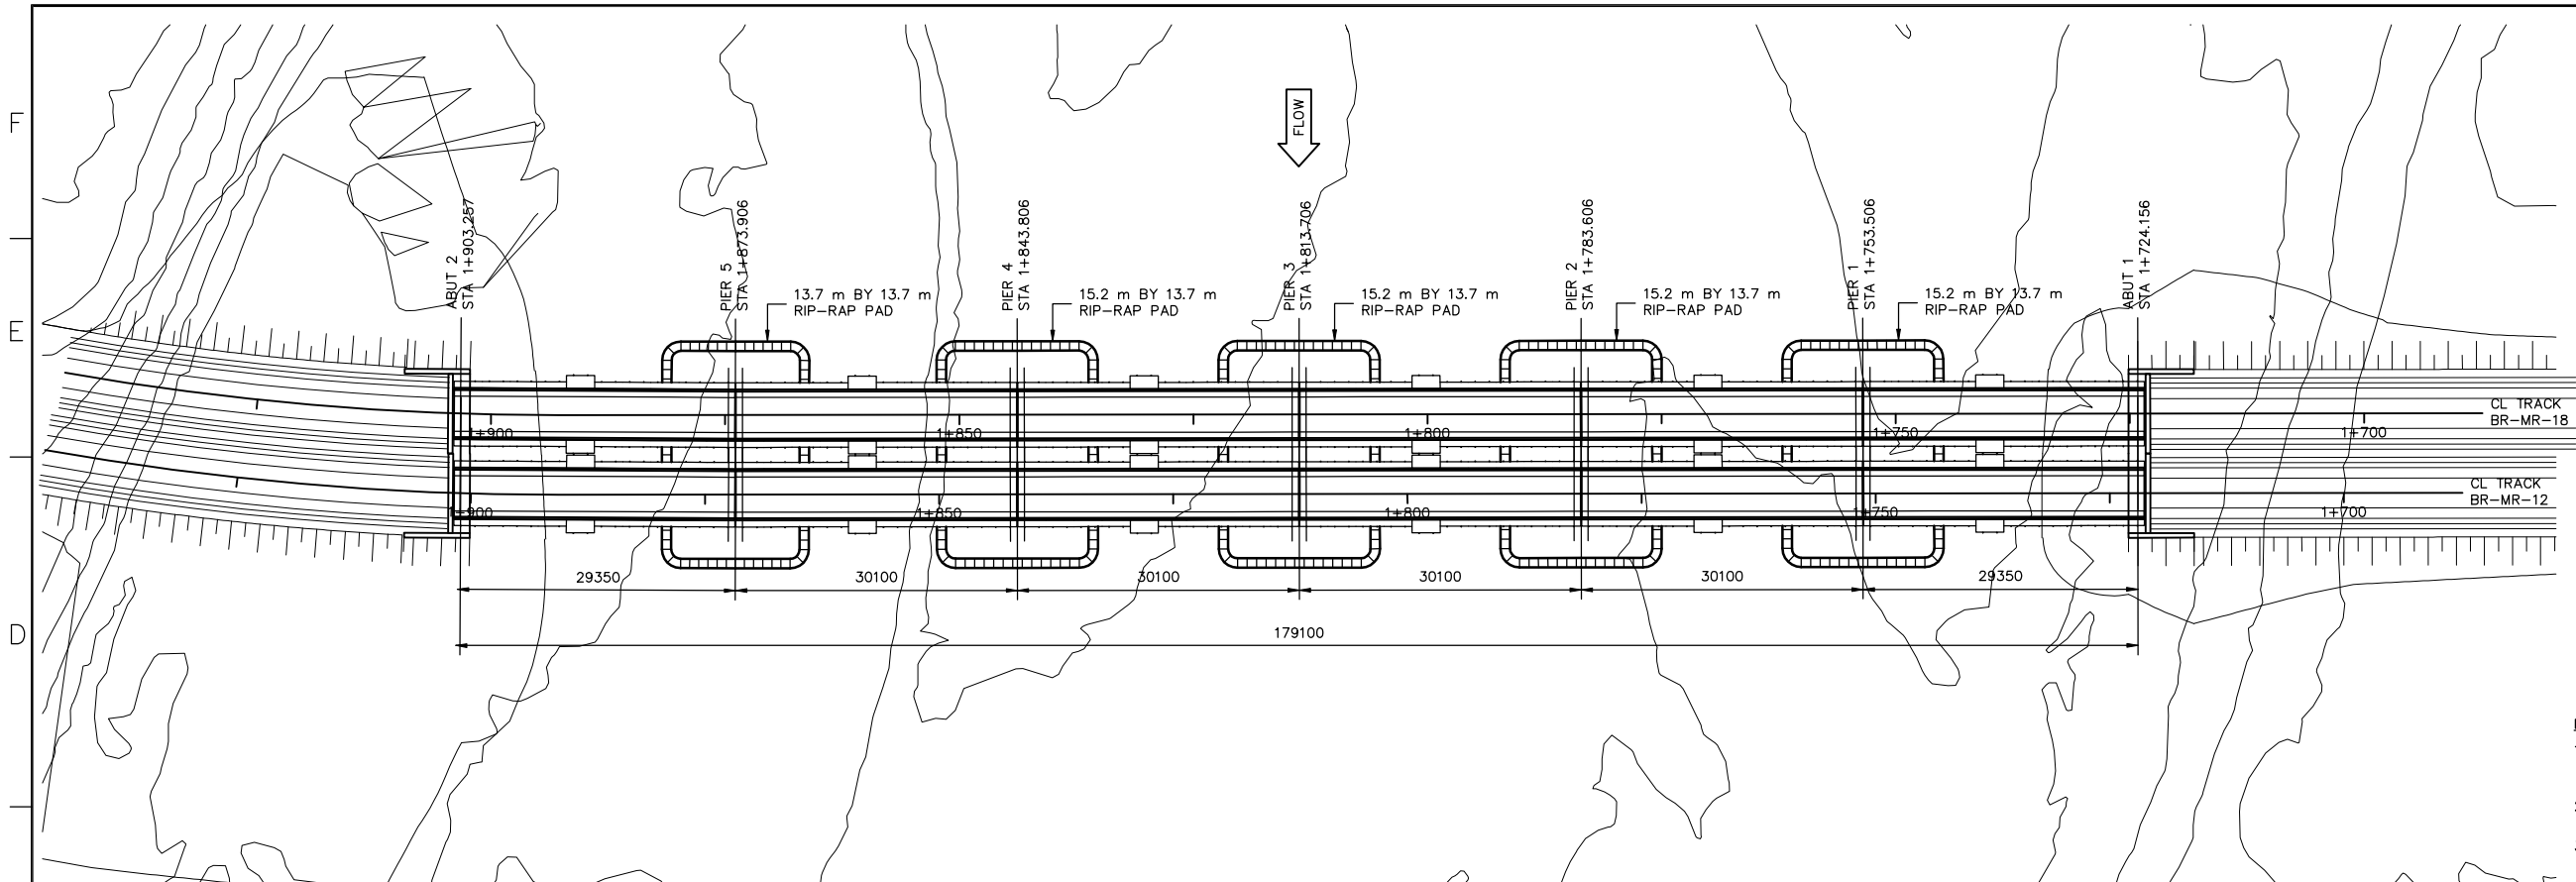

- NOTES
- STRUCTURES SHOWN ON THIS DRAWING ARE SCHEMATIC ONLY. REFER TO DETAIL SHEETS IN OTHER SECTIONS OF THE DRAWING SET FOR MORE INFORMATION.
 - CONTOURS SHOWN ON THIS DRAWING REPRESENT EXISTING GRADE ONLY.
 - THE REFERENCE POINT LOCATING THIS STRUCTURE IS AT THE INTERSECTION BETWEEN THE ALIGNMENT REFERENCE LINE AND THE LOW STATION ABUTMENT BEARING CENTERLINE. THIS POINT IS LOCATED AS FOLLOWS:
STRUCTURE BR-MR-12:
STA 1+722.000
E 562767.983 N 7911927.219 ZONE 17W
LATITUDE 71°18'05.184" N
LONGITUDE 79°14'44.030" W
STRUCTURE BR-MR-18:
STA 1+724.156
E 562770.350 N 7911935.383 ZONE 17W
LATITUDE 71°18'05.445" N
LONGITUDE 79°14'43.768" W
 - STATIONS ON THIS DRAWING ARE GIVEN BASED ON STRUCTURE BR-MR-12. STRUCTURE BR-MR-18 IS LOCATED DIRECTLY IN LINE WITH STRUCTURE BR-MR-12 WHICH RESULTS IN A STATION OFFSET OF 2.156 METERS BETWEEN THE STRUCTURES (STA 1+722.000 ON BR-MR-12 = STA 1+724.156 ON BR-MR-18).
 - ALL DIMENSIONS ARE GIVEN ALONG THE CONTROL LINE UNO. THE CONTROL LINE IS ALSO THE PROFILE GRADE LINE (PGL) AND IS LOCATED AT CENTERLINE TRACK / TOP OF SUB-BALLAST.
 - THE WATERCOURSE CROSSED BY THIS STRUCTURE IS MARY RIVER.
 - HIGH WATER LEVEL (HWL) = 187.240
HWL FREEBOARD = 2.561 METERS
 - NORMAL WATER LEVEL (NWL) = 185.530
NWL FREEBOARD = 4.271 METERS

DEVELOPMENT OF THIS DRAWING IS BASED ON PRELIMINARY TOPOGRAPHICAL AND GEOTECHNICAL INFORMATION ADEQUATE FOR PRELIMINARY DESIGN ONLY. IT SHOULD NOT BE USED FOR CONSTRUCTION OR ANY OTHER PURPOSES.

A	
---	--	--	

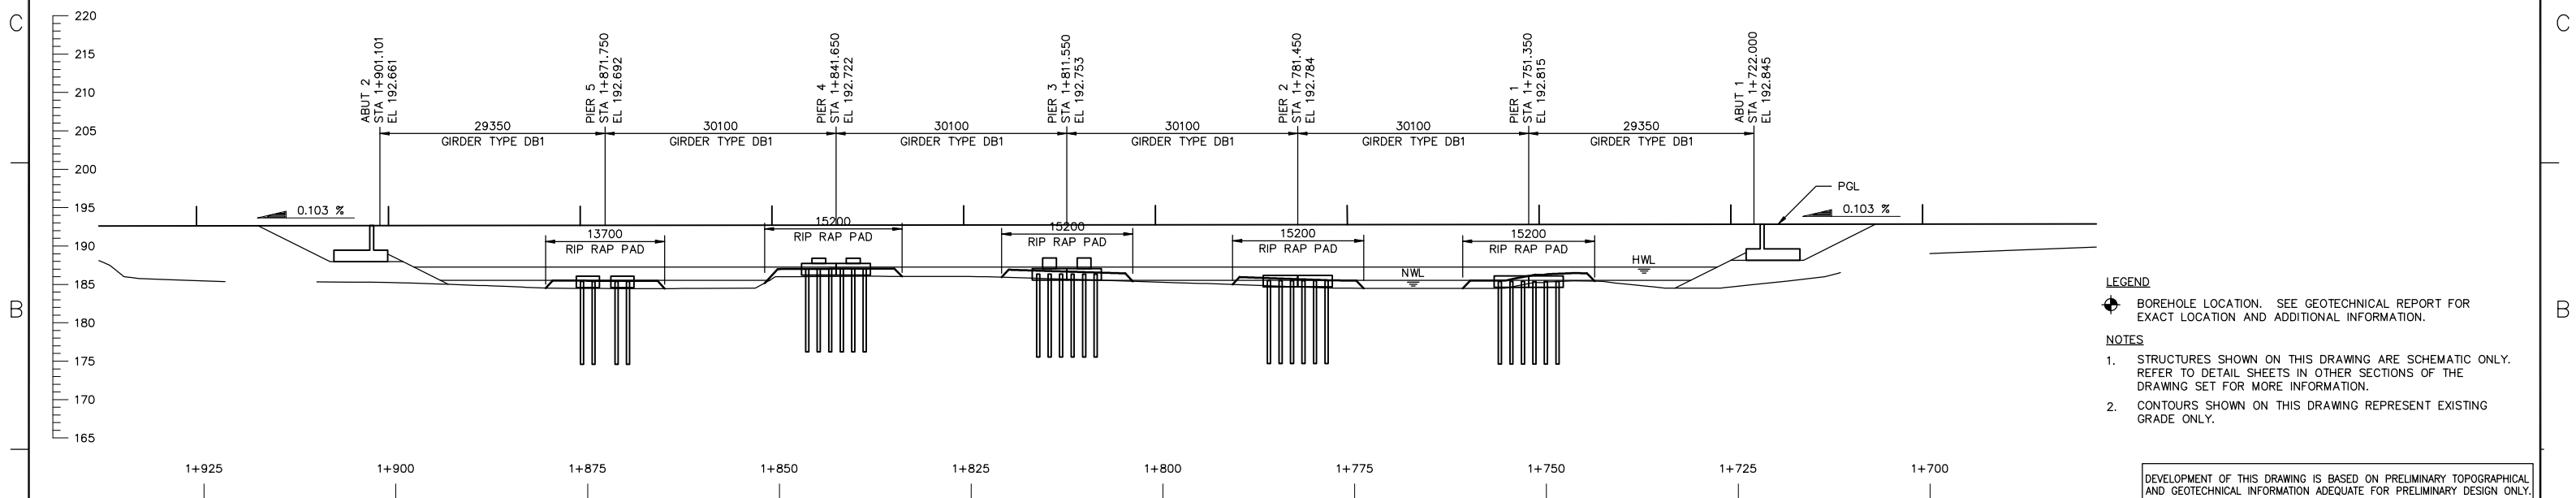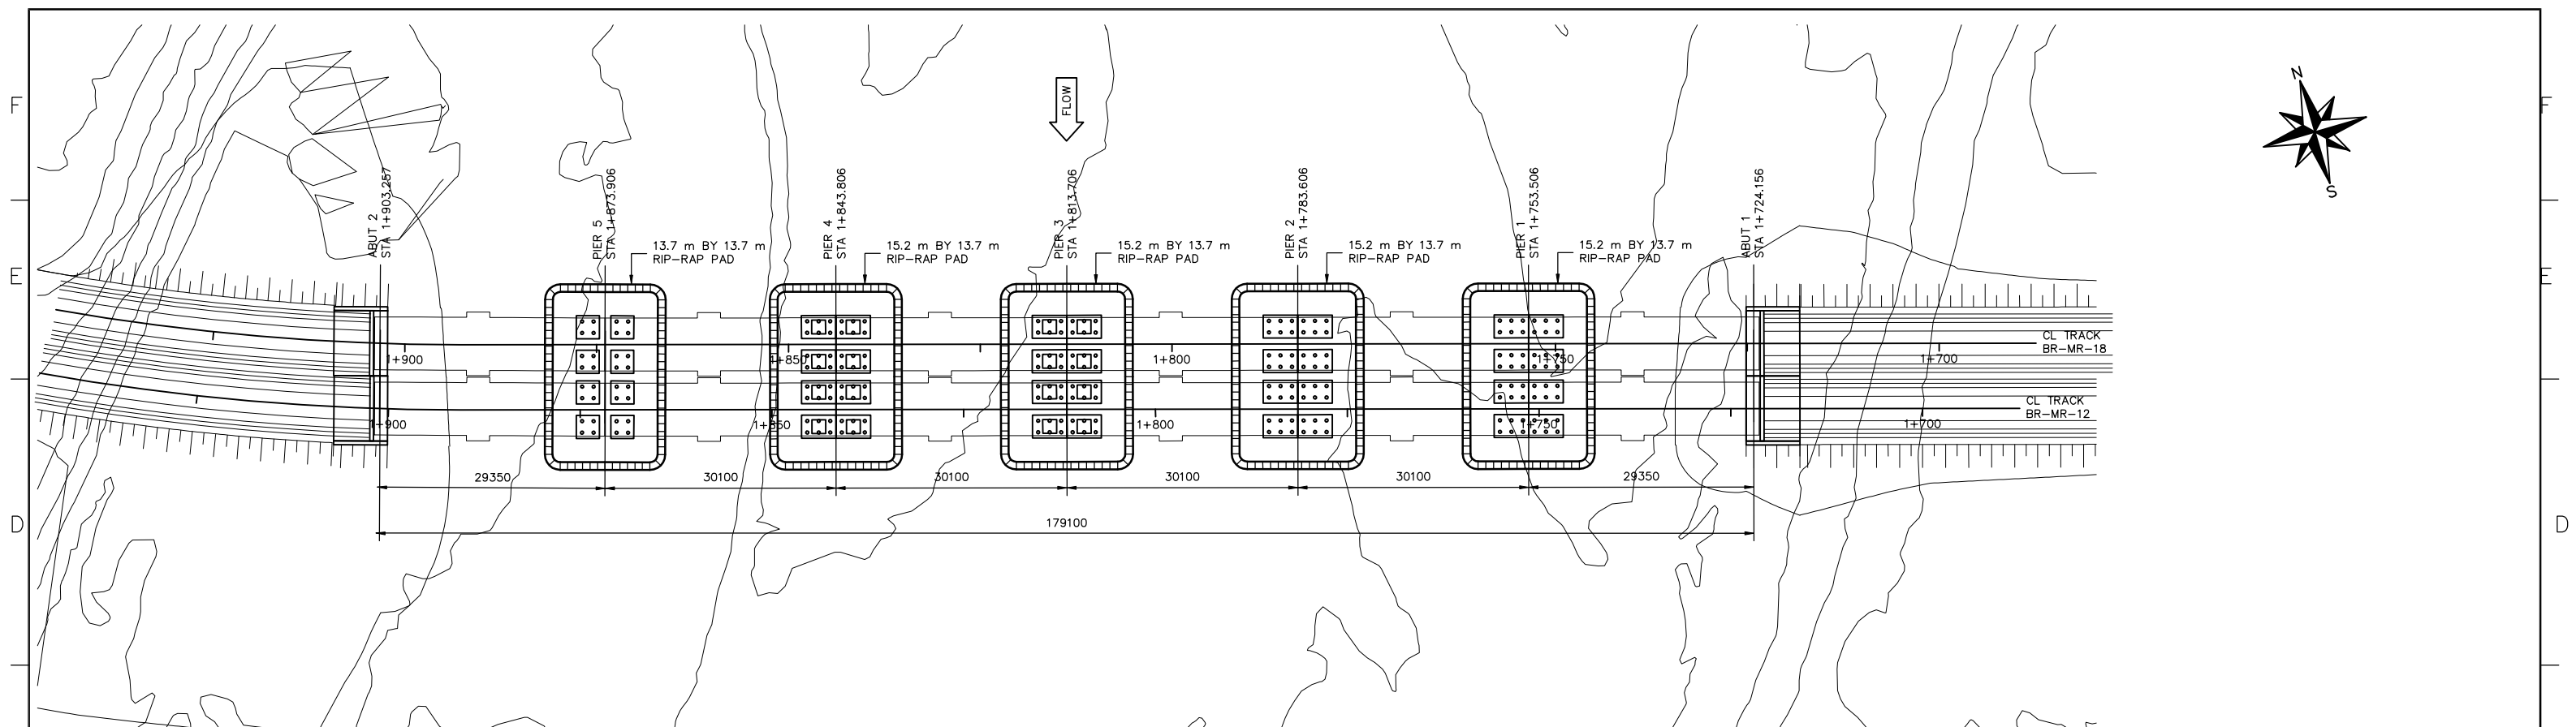

LEGEND


 BOREHOLE LOCATION. SEE GEOTECHNICAL REPORT FOR EXACT LOCATION AND ADDITIONAL INFORMATION.

NOTES

1. STRUCTURES SHOWN ON THIS DRAWING ARE SCHEMATIC ONLY. REFER TO DETAIL SHEETS IN OTHER SECTIONS OF THE DRAWING SET FOR MORE INFORMATION.
2. CONTOURS SHOWN ON THIS DRAWING REPRESENT EXISTING GRADE ONLY.

DEVELOPMENT OF THIS DRAWING IS BASED ON PRELIMINARY TOPOGRAPHICAL
AND GEOTECHNICAL INFORMATION ADEQUATE FOR PRELIMINARY DESIGN ONLY.
IT SHOULD NOT BE USED FOR CONSTRUCTION OR ANY OTHER PURPOSES.


[illegible]

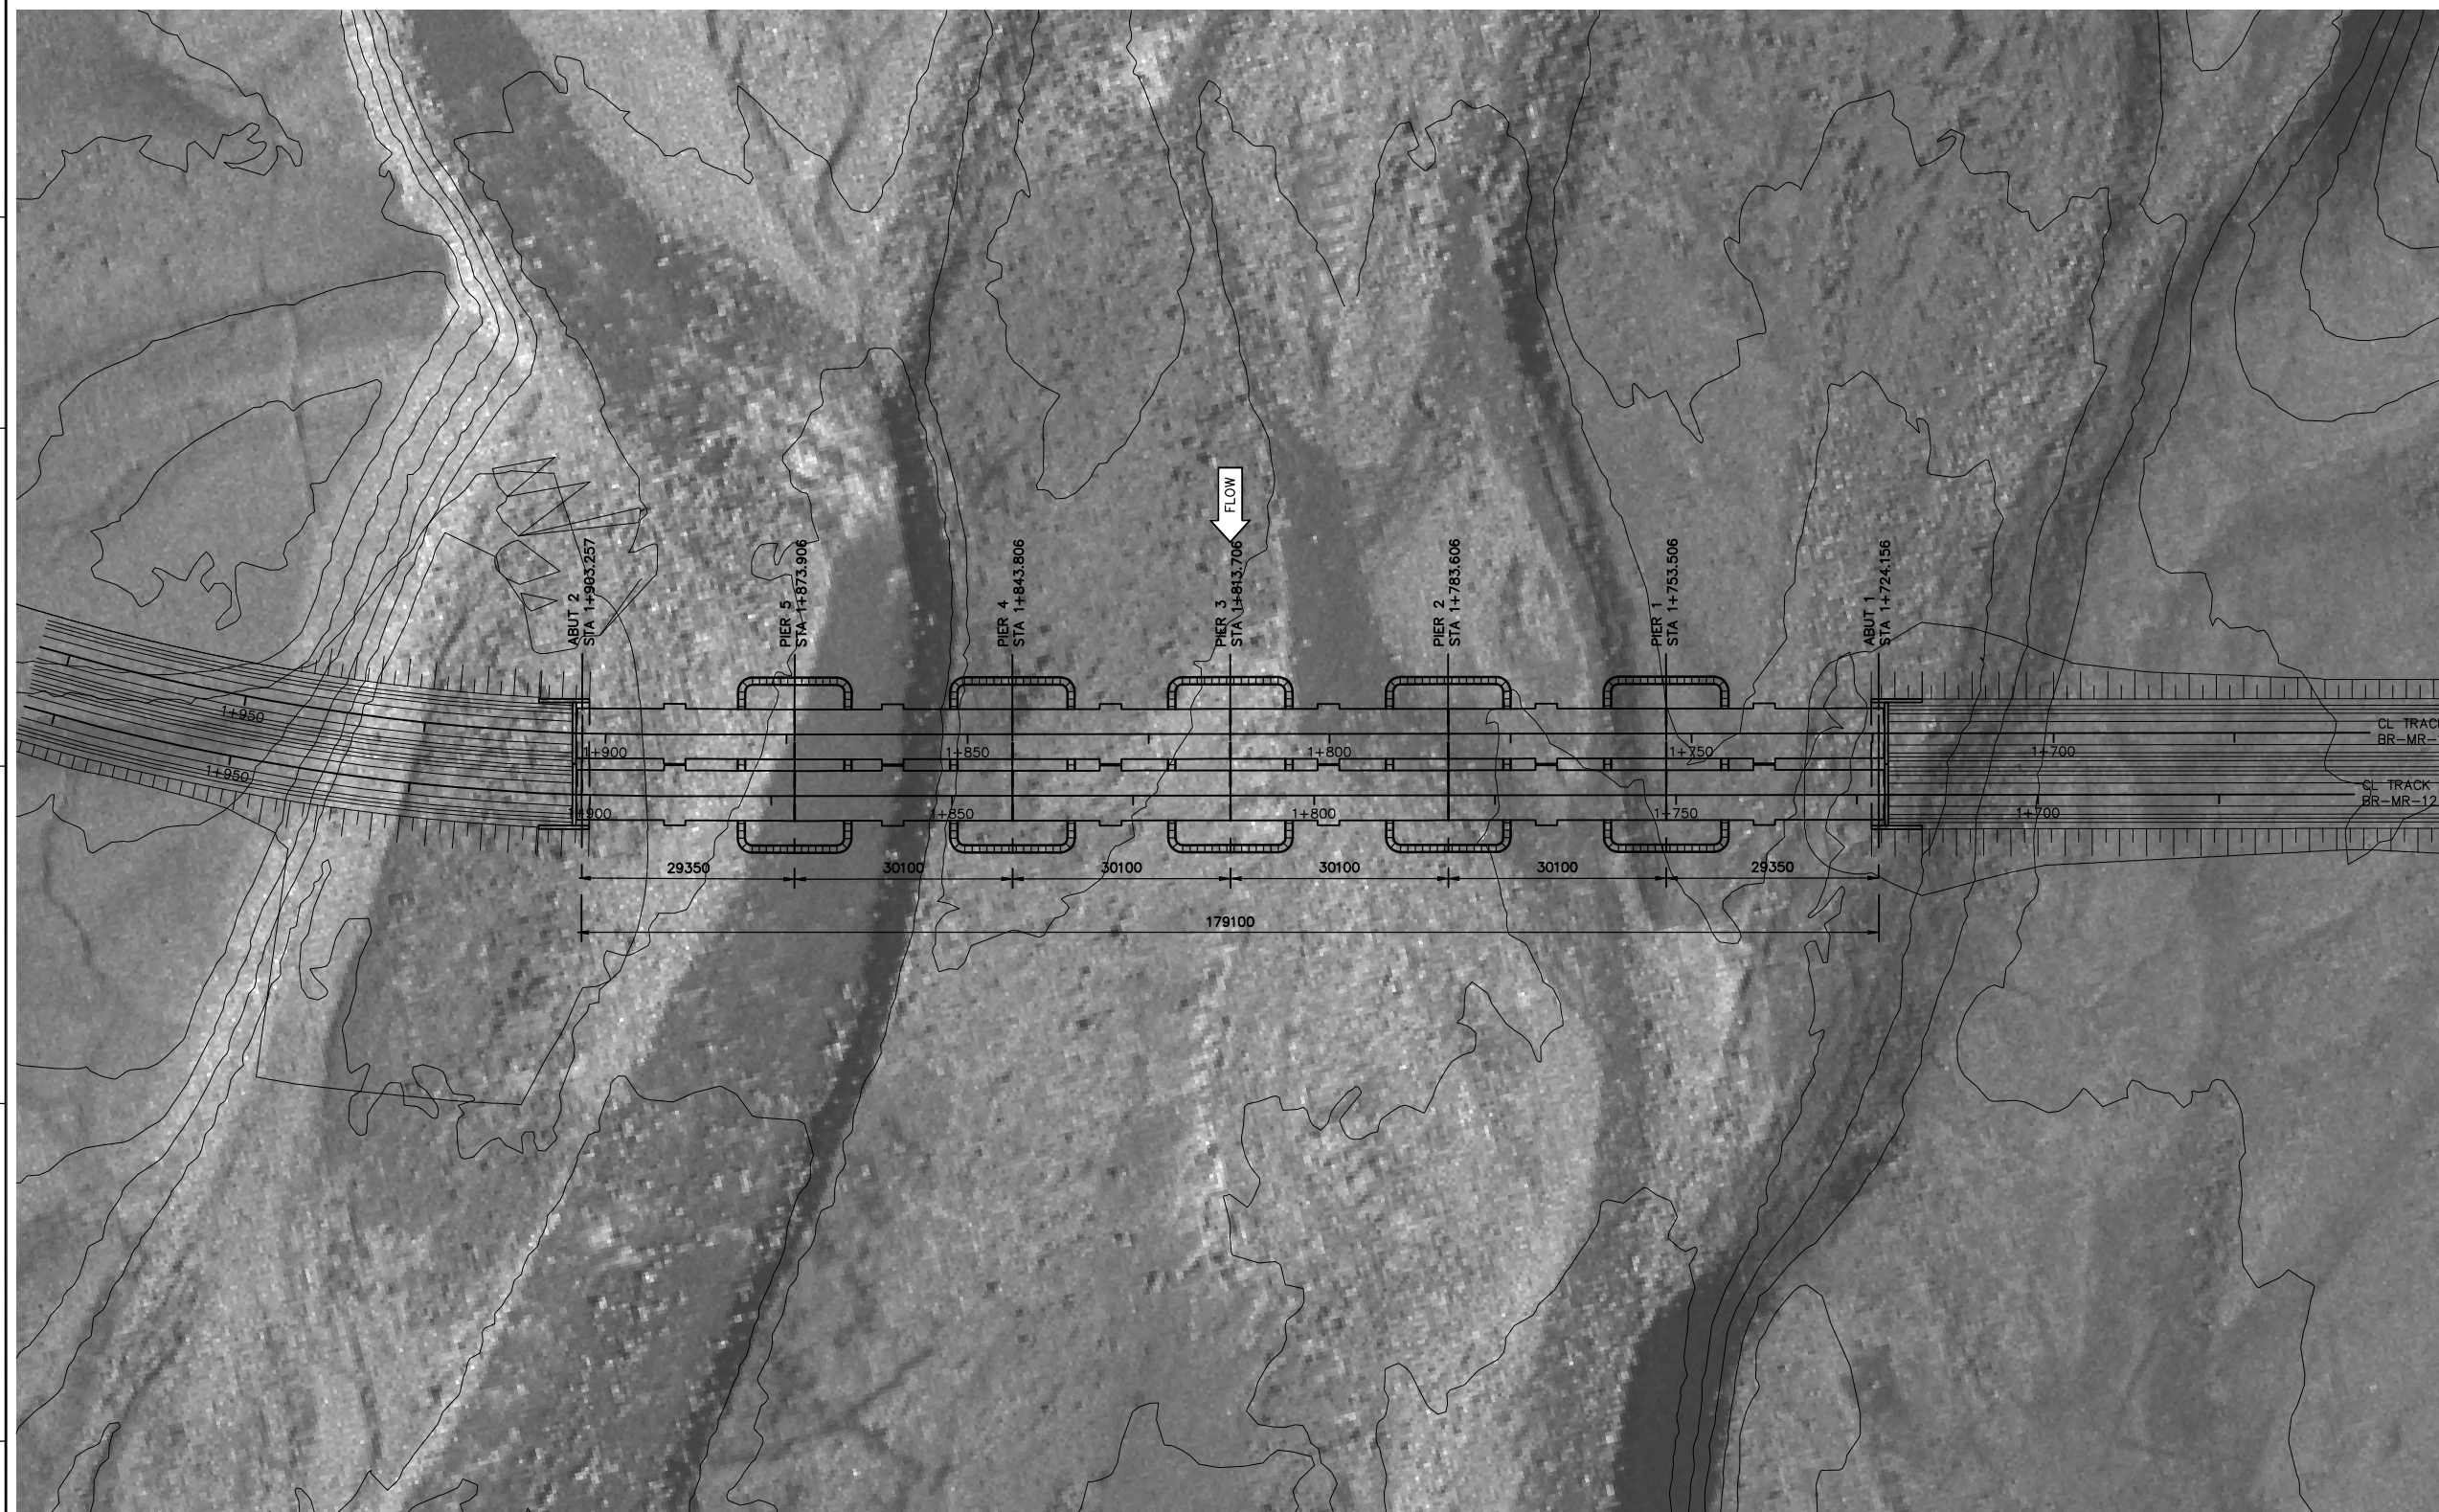



1. THIS PHOTO MOSAIC IS PROVIDED FOR GENERAL INFORMATION ONLY AND MAY NOT REFLECT THE CURRENT CONDITION OF THE SITE.
2. STRUCTURES SHOWN ON THIS DRAWING ARE SCHEMATIC ONLY. REFER TO DETAIL SHEETS IN OTHER SECTIONS OF THE DRAWING SET FOR MORE INFORMATION.
3. CONTOURS SHOWN ON THIS DRAWING REPRESENT EXISTING GRADE ONLY.

DEVELOPMENT OF THIS DRAWING IS BASED ON PRELIMINARY TOPOGRAPHICAL
AND GEOTECHNICAL INFORMATION ADEQUATE FOR PRELIMINARY DESIGN ONLY.
IT SHOULD NOT BE USED FOR CONSTRUCTION OR ANY OTHER PURPOSES.

															Client Mgr. Engineering Mgr. Project Mgr.												 				
															PROJECT PHASE LAND PERMIT APPLICATION					AREA 5200	RAILWAY MAIN LINE					PROJECT NUMBER					
															PROJECT NO.		ACTIVITY NO.		DSN	BY	DDMMYY	SUBJECT BR-MR-12/18 PHOTO MOSAIC					DRAWING NO.		REV.		
																	KGW			A1-159952-5300-122-6100-03							0				
															DRN		KGW														
															CHK		JAS				BR-MR-12/18 PHOTO MOSAIC										
															APP																
															ISS	DDMMYY	APP				BR-MR-12/18 PHOTO MOSAIC										
																					BR-MR-12/18 PHOTO MOSAIC										
																					BR-MR-12/18 PHOTO MOSAIC										
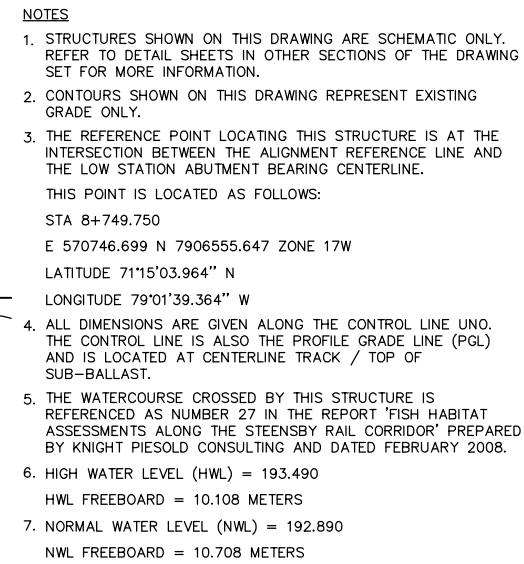

															Client Mgr. Engineering Mgr. Project Mgr. PROJECT PHASE LAND PERMIT APPLICATION AREA 5200 PROJECT NO. ACTIVITY NO. BY DSN KGW DDMMYY SCALE 1:200 PACKAGE CODE DRN KGW CHK JAS APP  Baffinland Iron Mines Corporation  CANARVIL  DILLON CONSULTING									
															STAMP/SEAL PROPRIETARY INFORMATION: THIS DRAWING IS THE PROPERTY OF AMEC AMERICAS, LTD. AND IS NOT TO BE LOANED OR REPRODUCED IN ANY WAY WITHOUT THE PERMISSION OF AMEC AMERICAS, LTD. PROJECT NUMBER 1:200 DRAWING NO. A1-159952-5200-122-6200-01 REV. 0									
															ISSUED FOR DEIS ONLY REV DDMMYY KGW JAS BGH DR CHK APP APP APP APP ISS DDMMYY APP ISSUED FOR REF NUMBER REFERENCES TITLE									

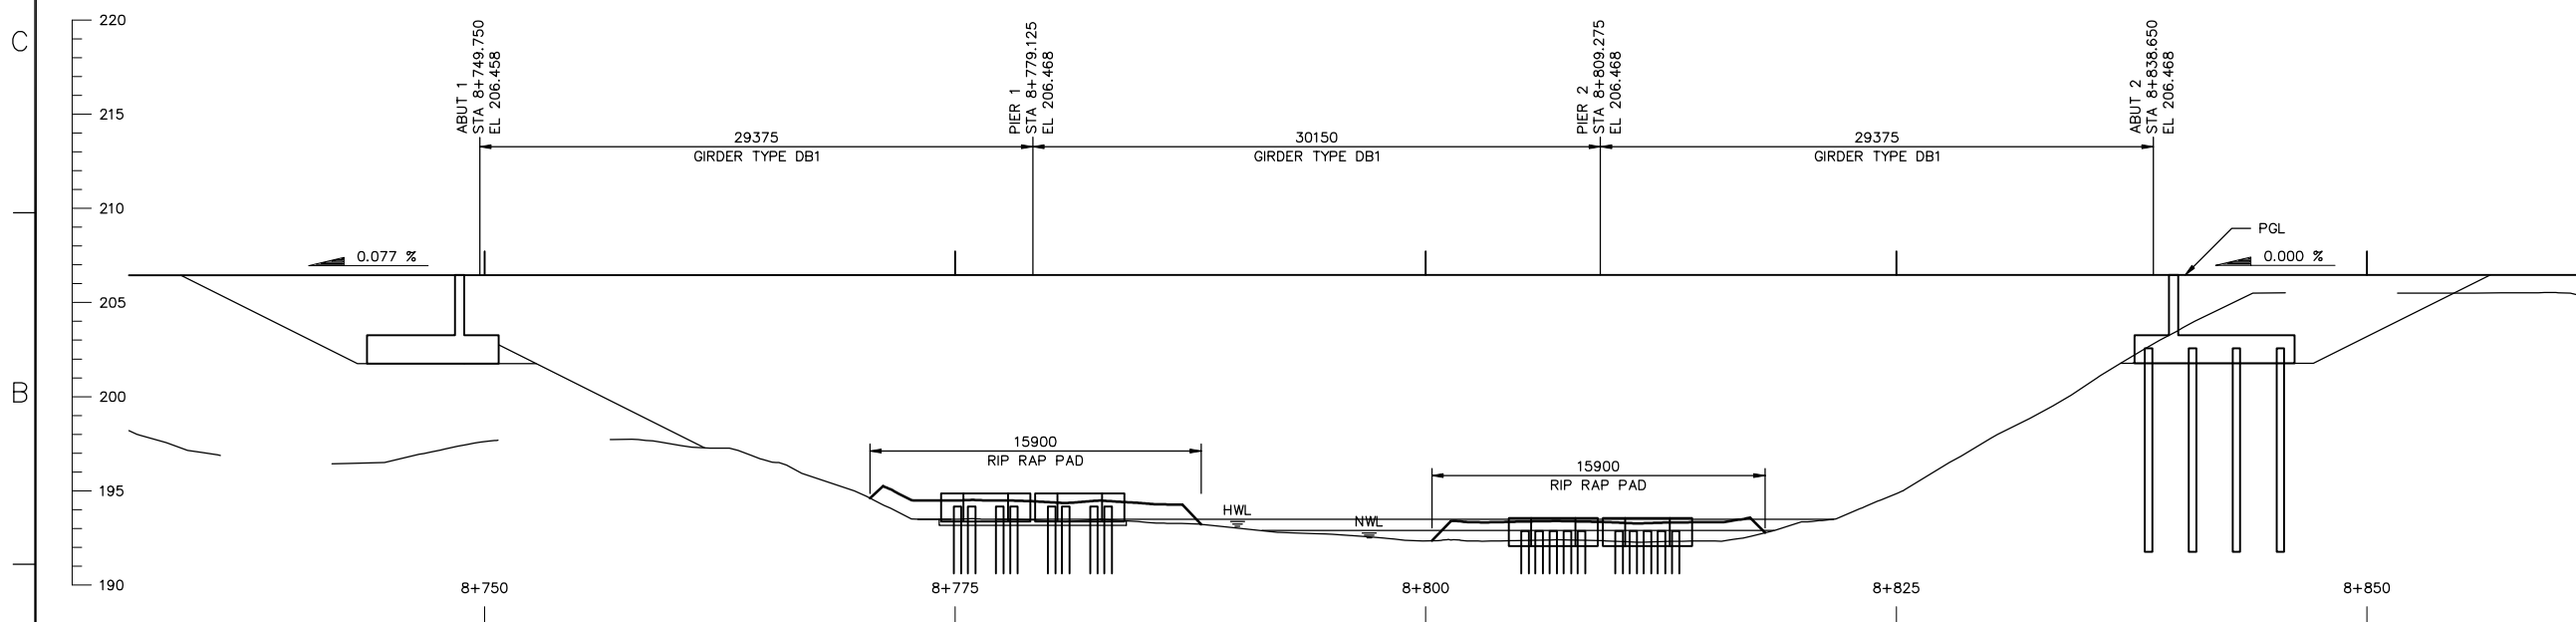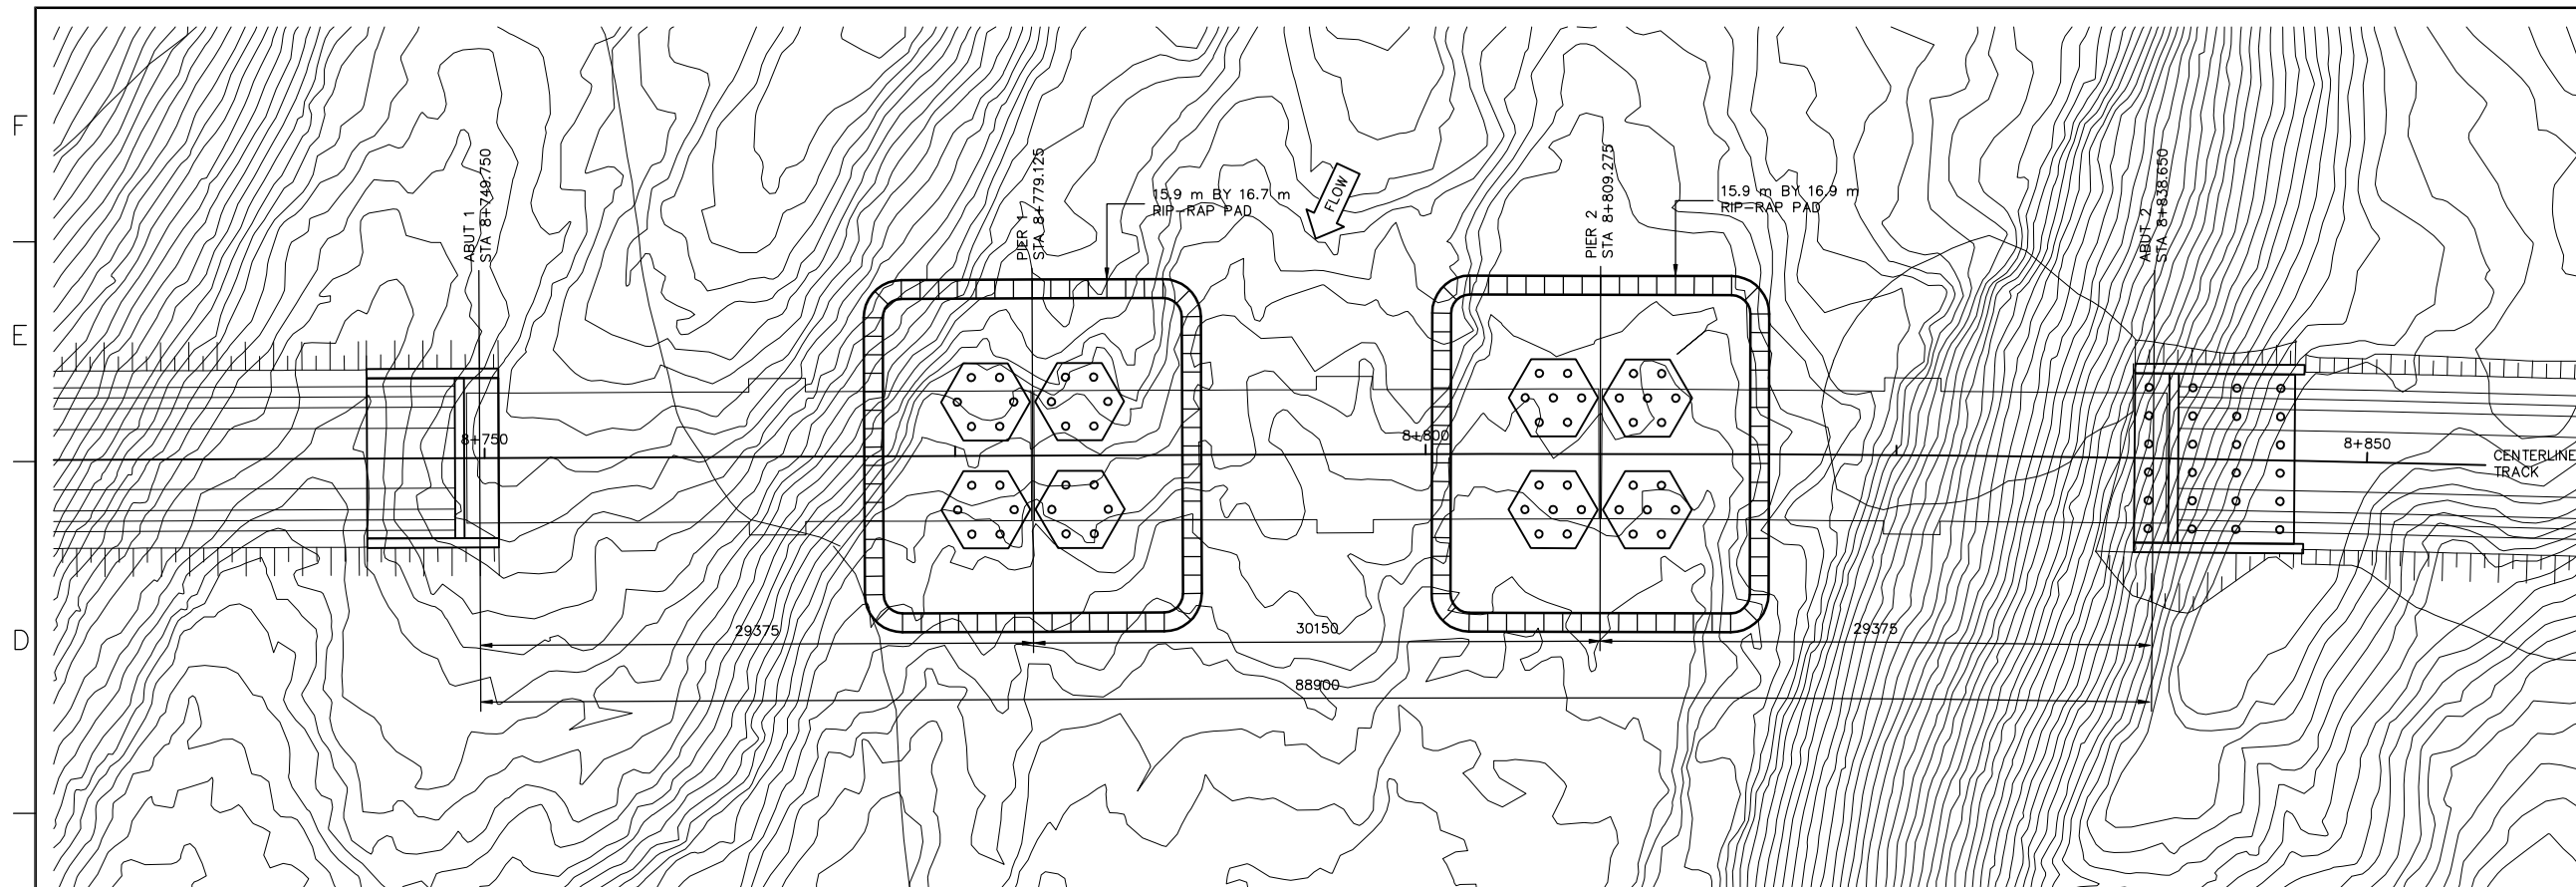


 BOREHOLE LOCATION. SEE GEOTECHNICAL REPORT FOR EXACT LOCATION AND ADDITIONAL INFORMATION.

1. STRUCTURES SHOWN ON THIS DRAWING ARE SCHEMATIC ONLY. REFER TO DETAIL SHEETS IN OTHER SECTIONS OF THE DRAWING SET FOR MORE INFORMATION.
2. CONTOURS SHOWN ON THIS DRAWING REPRESENT EXISTING GRADE ONLY.

DEVELOPMENT OF THIS DRAWING IS BASED ON PRELIMINARY TOPOGRAPHICAL
AND GEOTECHNICAL INFORMATION ADEQUATE FOR PRELIMINARY DESIGN ONLY.
IT SHOULD NOT BE USED FOR CONSTRUCTION OR ANY OTHER PURPOSES.

A



--	--	

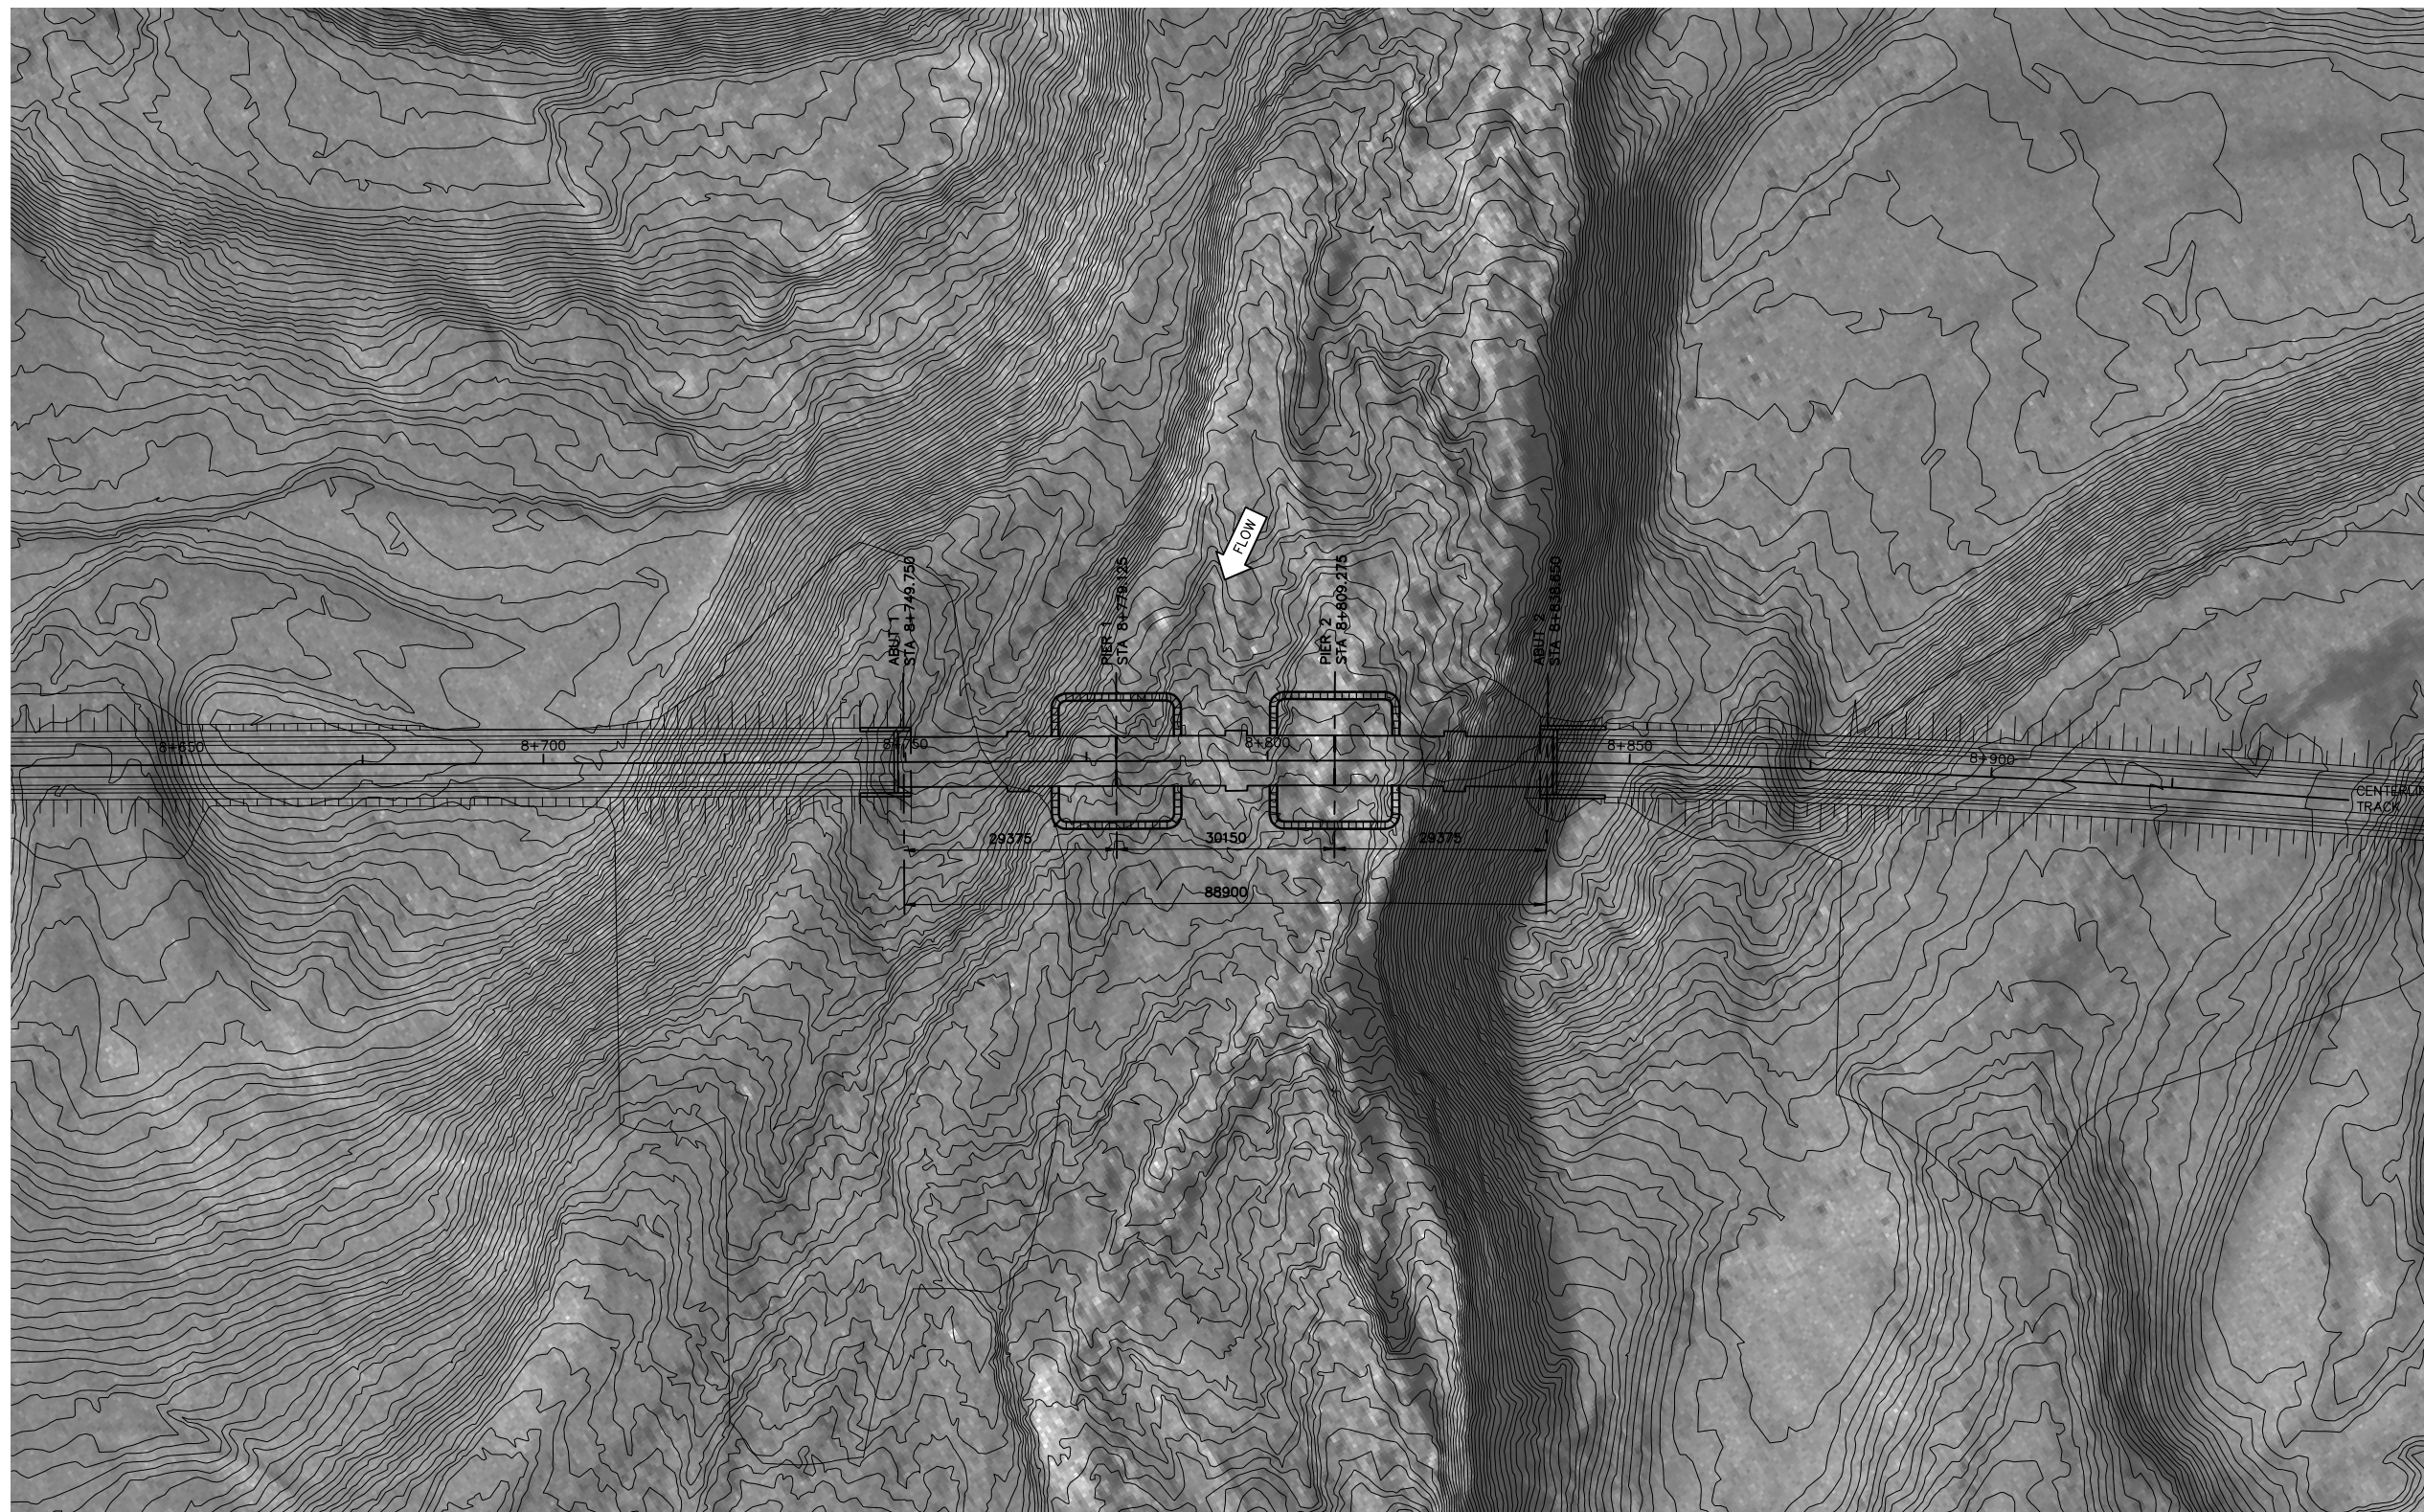

1. THIS PHOTO MOSAIC IS PROVIDED FOR GENERAL INFORMATION ONLY AND MAY NOT REFLECT THE CURRENT CONDITION OF THE SITE.
2. STRUCTURES SHOWN ON THIS DRAWING ARE SCHEMATIC ONLY. REFER TO DETAIL SHEETS IN OTHER SECTIONS OF THE DRAWING SET FOR MORE INFORMATION.
3. CONTOURS SHOWN ON THIS DRAWING REPRESENT EXISTING GRADE ONLY.

DEVELOPMENT OF THIS DRAWING IS BASED ON PRELIMINARY TOPOGRAPHICAL
AND GEOTECHNICAL INFORMATION ADEQUATE FOR PRELIMINARY DESIGN ONLY.
IT SHOULD NOT BE USED FOR CONSTRUCTION OR ANY OTHER PURPOSES.



[illegible]

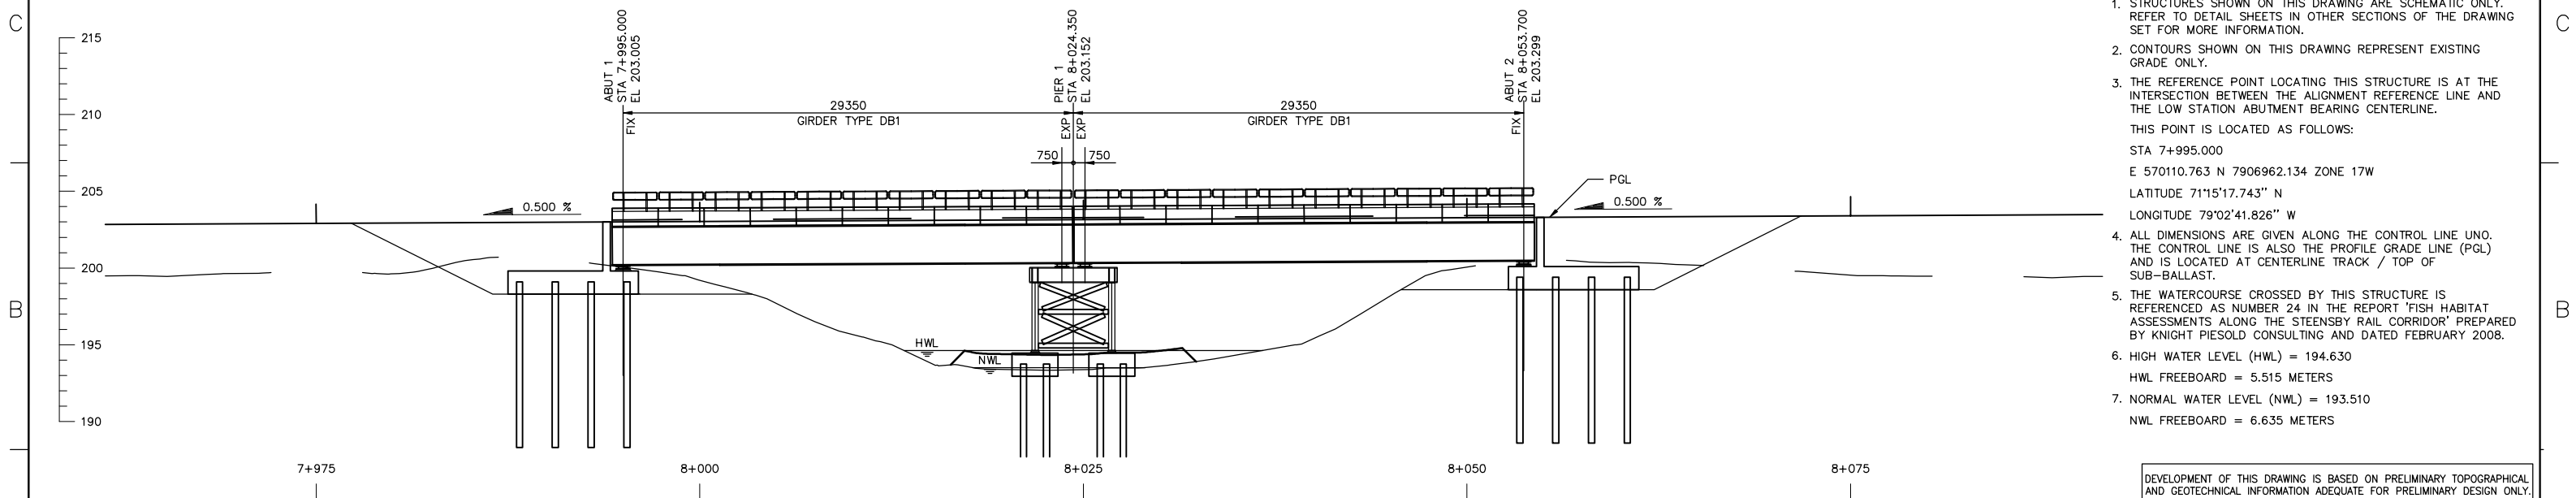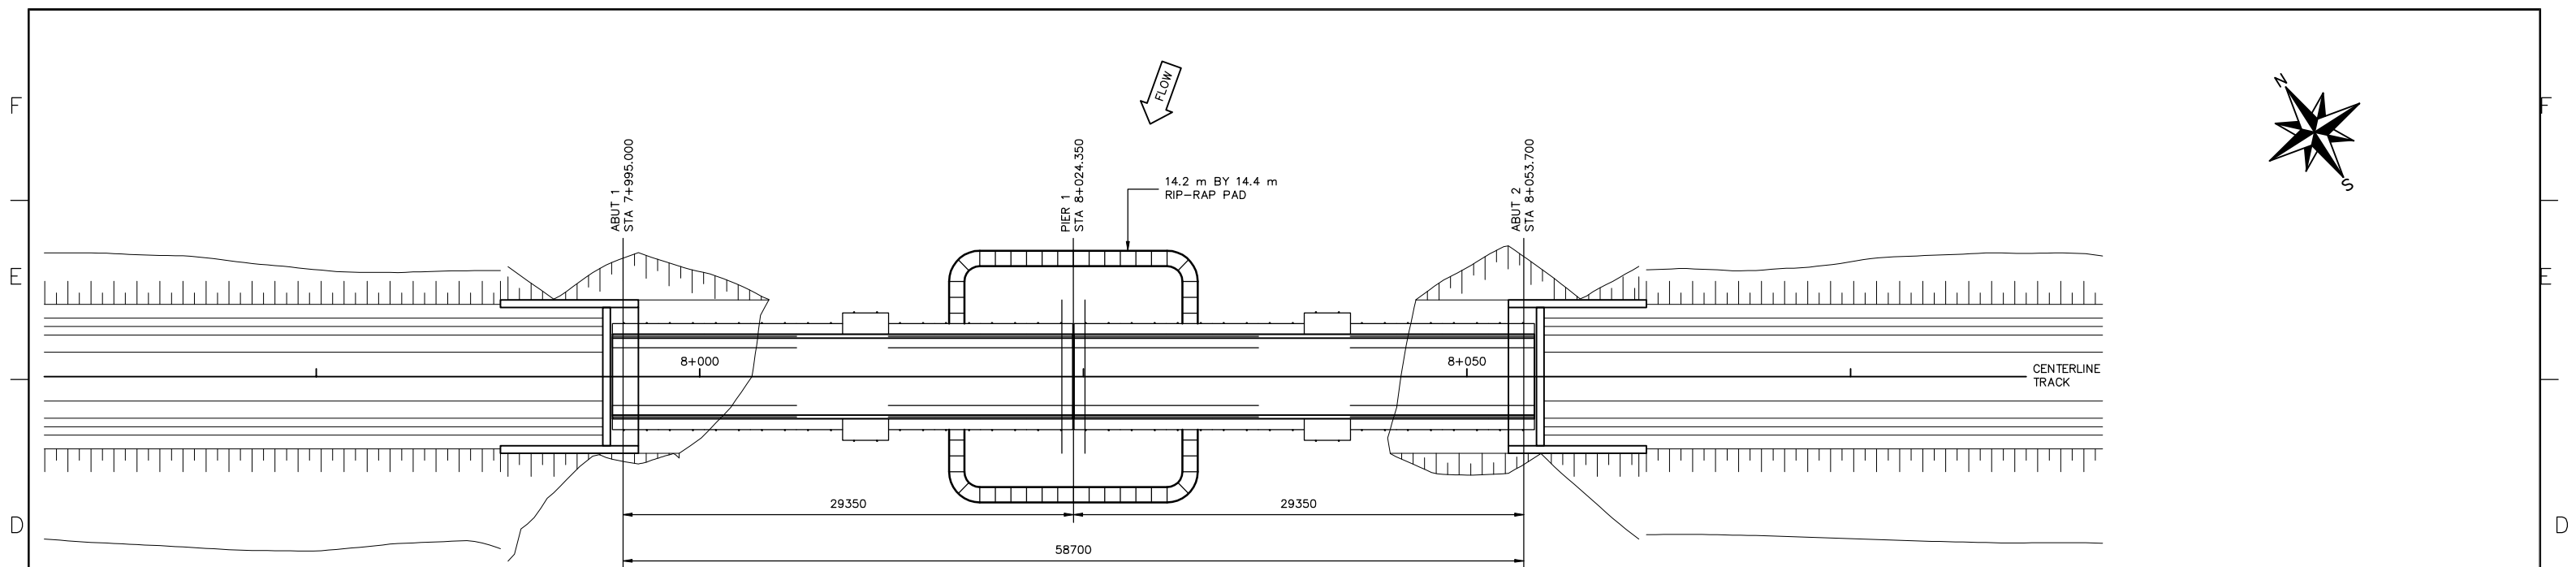

- NOTES
1. STRUCTURES SHOWN ON THIS DRAWING ARE SCHEMATIC ONLY. REFER TO DETAIL SHEETS IN OTHER SECTIONS OF THE DRAWING SET FOR MORE INFORMATION.
 2. CONTOURS SHOWN ON THIS DRAWING REPRESENT EXISTING GRADE ONLY.
 3. THE REFERENCE POINT LOCATING THIS STRUCTURE IS AT THE INTERSECTION BETWEEN THE ALIGNMENT REFERENCE LINE AND THE LOW STATION ABUTMENT BEARING CENTERLINE.
THIS POINT IS LOCATED AS FOLLOWS:
STA 7+995.000
E 570110.763 N 7906962.134 ZONE 17W
LATITUDE 71°15'17.743" N
LONGITUDE 79°02'41.826" W
 4. ALL DIMENSIONS ARE GIVEN ALONG THE CONTROL LINE UNO. THE CONTROL LINE IS ALSO THE PROFILE GRADE LINE (PGL) AND IS LOCATED AT CENTERLINE TRACK / TOP OF SUB-BALLAST.
 5. THE WATERCOURSE CROSSED BY THIS STRUCTURE IS REFERENCED AS NUMBER 24 IN THE REPORT "FISH HABITAT ASSESSMENTS ALONG THE STEENSBY RAIL CORRIDOR" PREPARED BY KNIGHT PIESOLD CONSULTING AND DATED FEBRUARY 2008.
 6. HIGH WATER LEVEL (HWL) = 194.630
HWL FREEBOARD = 5.515 METERS
 7. NORMAL WATER LEVEL (NWL) = 193.510
NWL FREEBOARD = 6.635 METERS

DEVELOPMENT OF THIS DRAWING IS BASED ON PRELIMINARY TOPOGRAPHICAL AND GEOTECHNICAL INFORMATION ADEQUATE FOR PRELIMINARY DESIGN ONLY. IT SHOULD NOT BE USED FOR CONSTRUCTION OR ANY OTHER PURPOSES.

[illegible]

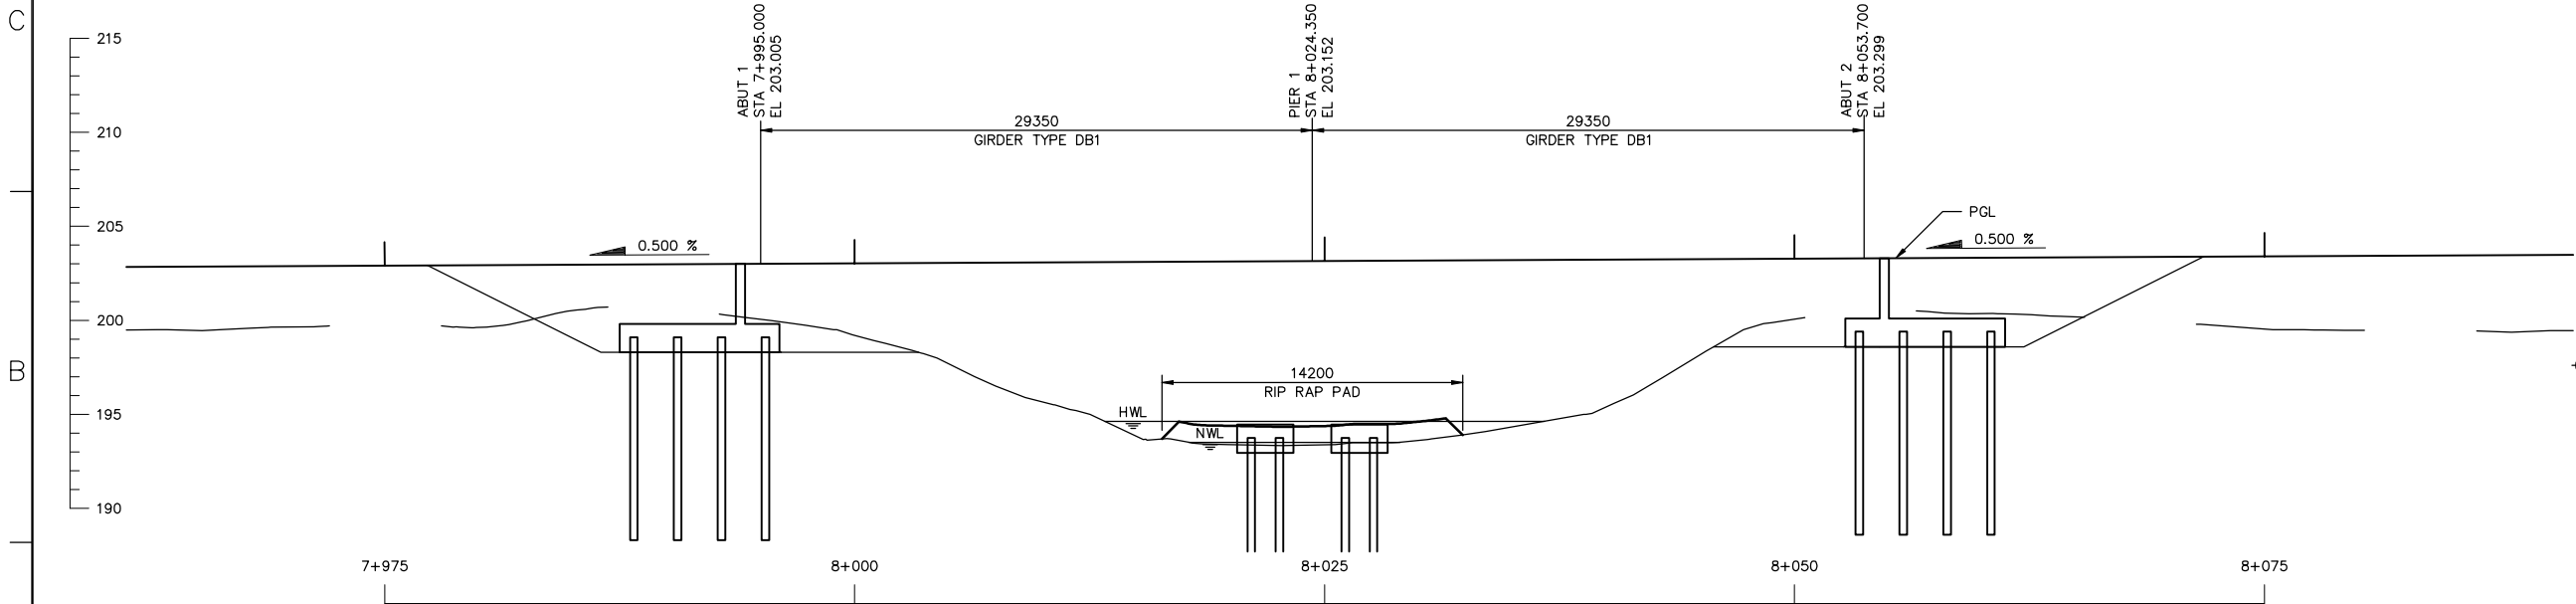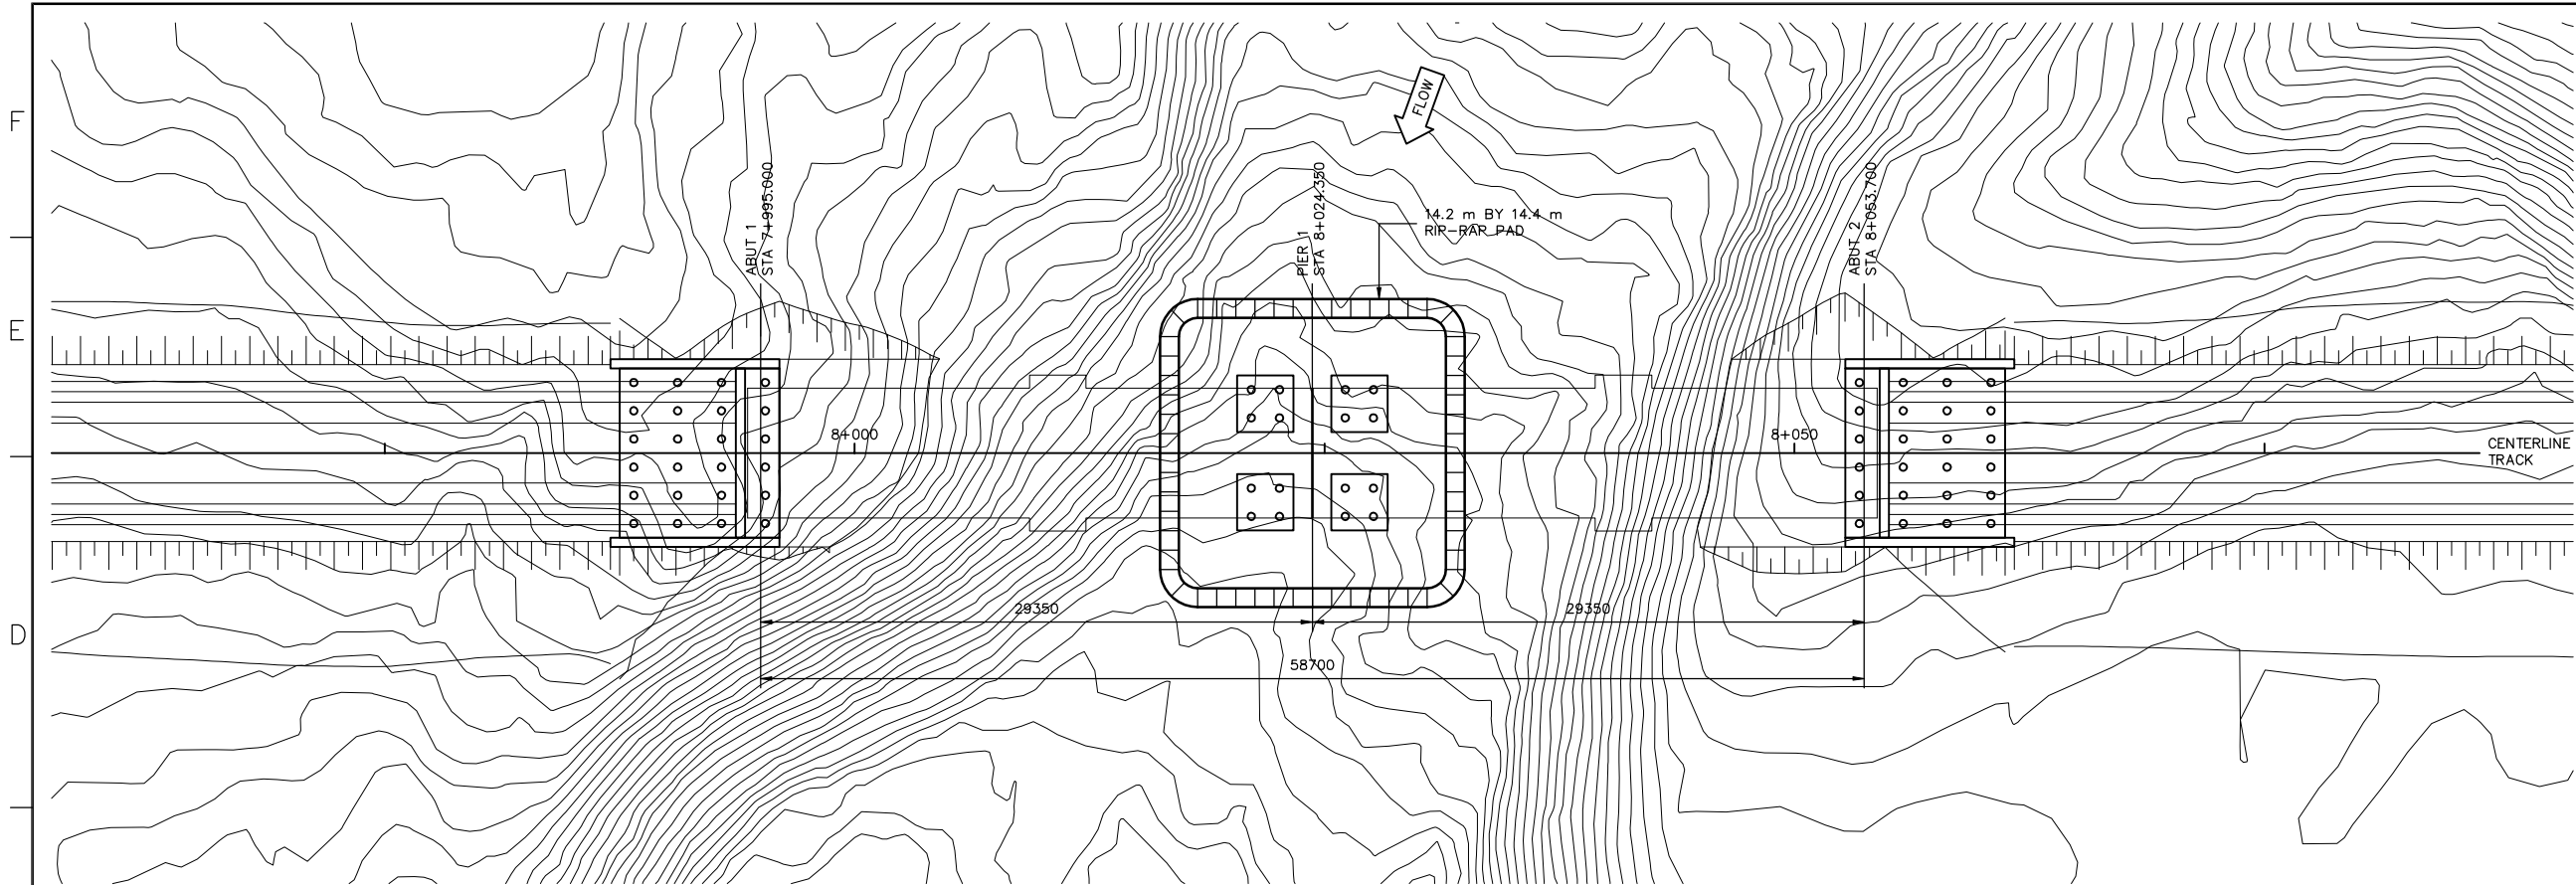

- LEGEND**
- BOREHOLE LOCATION. SEE GEOTECHNICAL REPORT FOR EXACT LOCATION AND ADDITIONAL INFORMATION.
- NOTES**
- STRUCTURES SHOWN ON THIS DRAWING ARE SCHEMATIC ONLY. REFER TO DETAIL SHEETS IN OTHER SECTIONS OF THE DRAWING SET FOR MORE INFORMATION.
 - CONTOURS SHOWN ON THIS DRAWING REPRESENT EXISTING GRADE ONLY.

DEVELOPMENT OF THIS DRAWING IS BASED ON PRELIMINARY TOPOGRAPHICAL AND GEOTECHNICAL INFORMATION ADEQUATE FOR PRELIMINARY DESIGN ONLY. IT SHOULD NOT BE USED FOR CONSTRUCTION OR ANY OTHER PURPOSES.

REV	DATE	ISSUED FOR DEIS ONLY	KGW	JAS	BCH	APP	APP	APP	ISS	DDMMYY	APP	ISSUED FOR	REF	NUMBER	TITLE
0	10/12/10	ISSUED FOR DEIS ONLY	KGW	JAS	BCH	APP	APP	APP	ISS	DDMMYY	APP	ISSUED FOR	REF	NUMBER	TITLE
9															
8															
7															
6															
5															
4															
3															
2															
1															

STAMP/SEAL
PROPRIETARY INFORMATION:
THIS DRAWING IS THE PROPERTY OF AMEC AMERICAS, LTD.
AND IS NOT TO BE LOANED OR REPRODUCED IN ANY WAY
WITHOUT THE PERMISSION OF AMEC AMERICAS, LTD.

Client Mgr.	Engineering Mgr.	Project Mgr.	AREA	5200	RAILWAY MAIN LINE	PROJECT NUMBER	1-159952-5200-122-6201-02	REV.	0
PROJECT PHASE	LAND PERMIT APPLICATION	PROJECT NO.	ACTIVITY NO.	BY	DDMMYY	SUBJECT	CV-008-1 FOUNDATION LAYOUT		
SCALE	1:200	PACKAGE CODE	DSN	KGW					
			DRN	KGW					
			CHK	JAS					
			APP						

