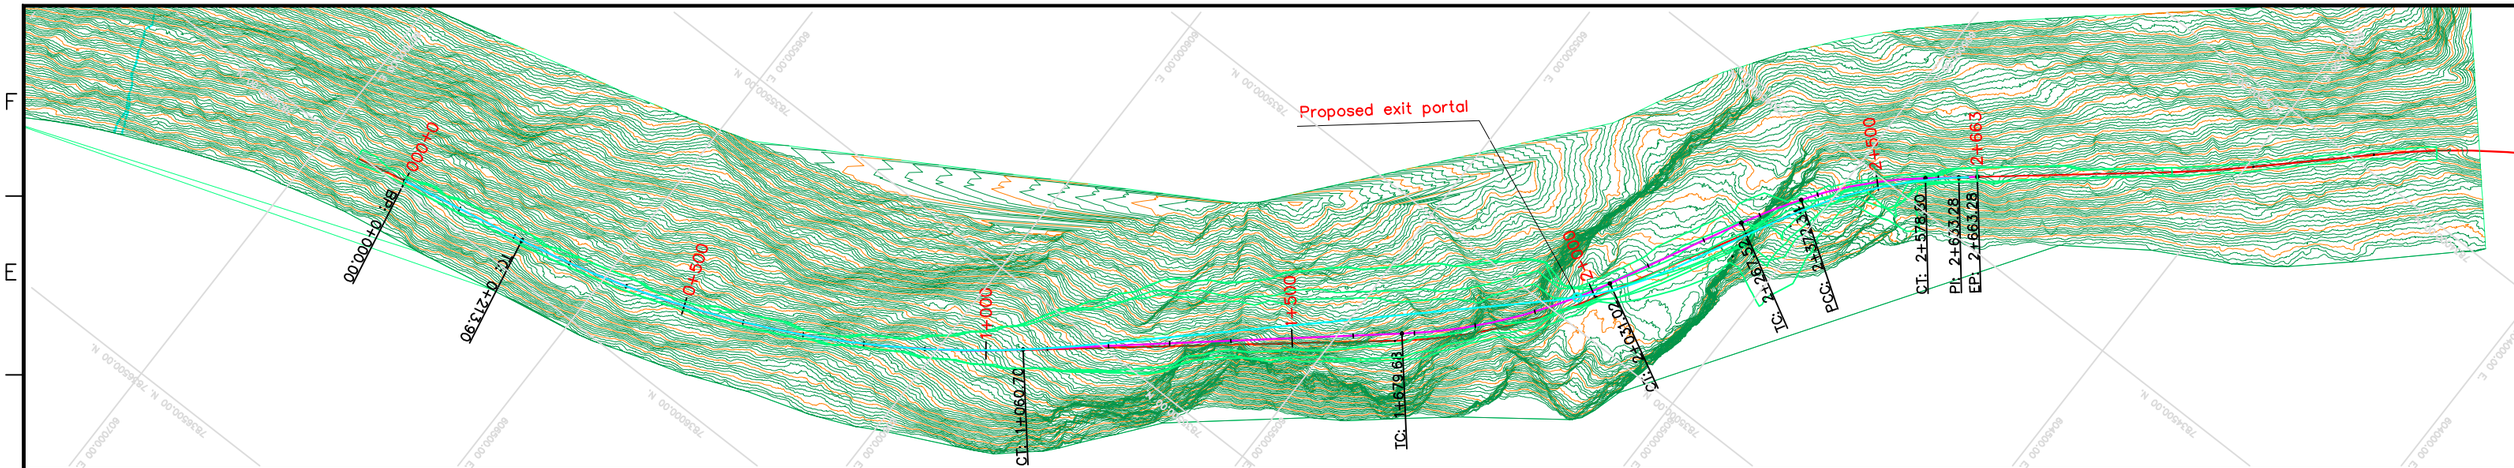

OPT11 PROFILE

STATIONS (Km)		0+100	0+200	0+300	0+400	0+500	0+600	0+700	0+800	0+900	1+000	1+100	1+200	1+300	1+400	1+500	1+600	1+700	1+800	1+900	2+000	2+100	2+200	2+300	2+400	2+500	2+600	2+700	2+800	2+900	
GROUND ELEVATION (m)	69.72	74.99	73.21	73.14	77.23	71.99	76.08	73.27	76.78	85.19	100.27	118.70	136.24	141.91	132.68	139.84	150.61	139.45	131.97	126.41	83.99	90.74	90.96	58.75	72.57	68.71	79.48	86.52	83.55	77.62	79.24
TOP OF SUBGRADE ELEV. (m)	65.20	65.63	66.06	66.49	66.92	67.35	67.78	68.21	68.64	69.07	69.50	69.93	70.36	70.79	71.22	71.65	72.08	72.51	72.94	73.37	73.80	74.23	74.66	75.00	75.00	75.00	75.00	75.00	75.00	75.00	75.00
FILL (m)																								16.25	2.43	6.29					
CUT (m)	4.52	9.37	7.16	6.65	10.31	4.64	8.31	5.06	8.15	16.12	30.78	48.77	65.88	71.12	61.46	68.19	78.53	66.94	59.03	53.05	10.19	16.52	16.30				4.48	11.52	8.55	2.62	4.24
HORIZONTAL GEOMETRY		S78.9999W L=213.91m						R=1650.00m L=934.96m								S46.5337W L=784.44m					R=600.00m L=199.69m		S27.4647W L=186.57m			R=800.00m L=322.80m				S50.5839W L=332.36m		
VERTICAL GEOMETRY												0.43% L=2279.56m												0.00% L=695.18m							

CANARAIL

PROJECT NUMBER
07 – 036

REV	DDMMMYY	REVISION	DR	CHK	APP	APP	APP	APP
0	20AUG08	IN PROGRESS – ISSUED FOR INFORMATION ONLY	J.L.	B.G.				

ISS	DDMMMYY	APP	ISSUED FOR

REF	NUMBER	TITLE

STAMP/SEAL

PROPRIETARY INFORMATION:
THIS DRAWING IS THE PROPERTY OF AMEC AMERICAS, LTD. AND IS NOT TO BE LOANED OR REPRODUCED IN ANY WAY WITHOUT THE PERMISSION OF AMEC AMERICAS, LTD.

CLIENT PROJECT MGR. DEPARTMENT MGR. PROJECT MGR.

Baffinland Iron Mines Corporation

PROJECT PHASE

AREA

PROJECT NO. 07 – 036

ACTIVITY NO.

SCALE H 1 : 5 000

PACKAGE CODE

	BY	DDMMMYY
DSN	D.R.	20AUG08
DRN	J.L.	20AUG08
CHK	B.G.	20AUG08
APP		

SUBJECT
TUNNEL 1 Alternatives 11
PLAN AND PROFILE

amec

CLIENT DWG. NO.

DRAWING NO. P–DWG–LINE–TU–0010

REV. 0

CAD FILE:

COPYRIGHT © 2007

SAVED: 22–Aug–08 2:33 PM PLOTTED: 22–Aug–08 3:38 PM USER: LOUIS–DAVID TURCOT