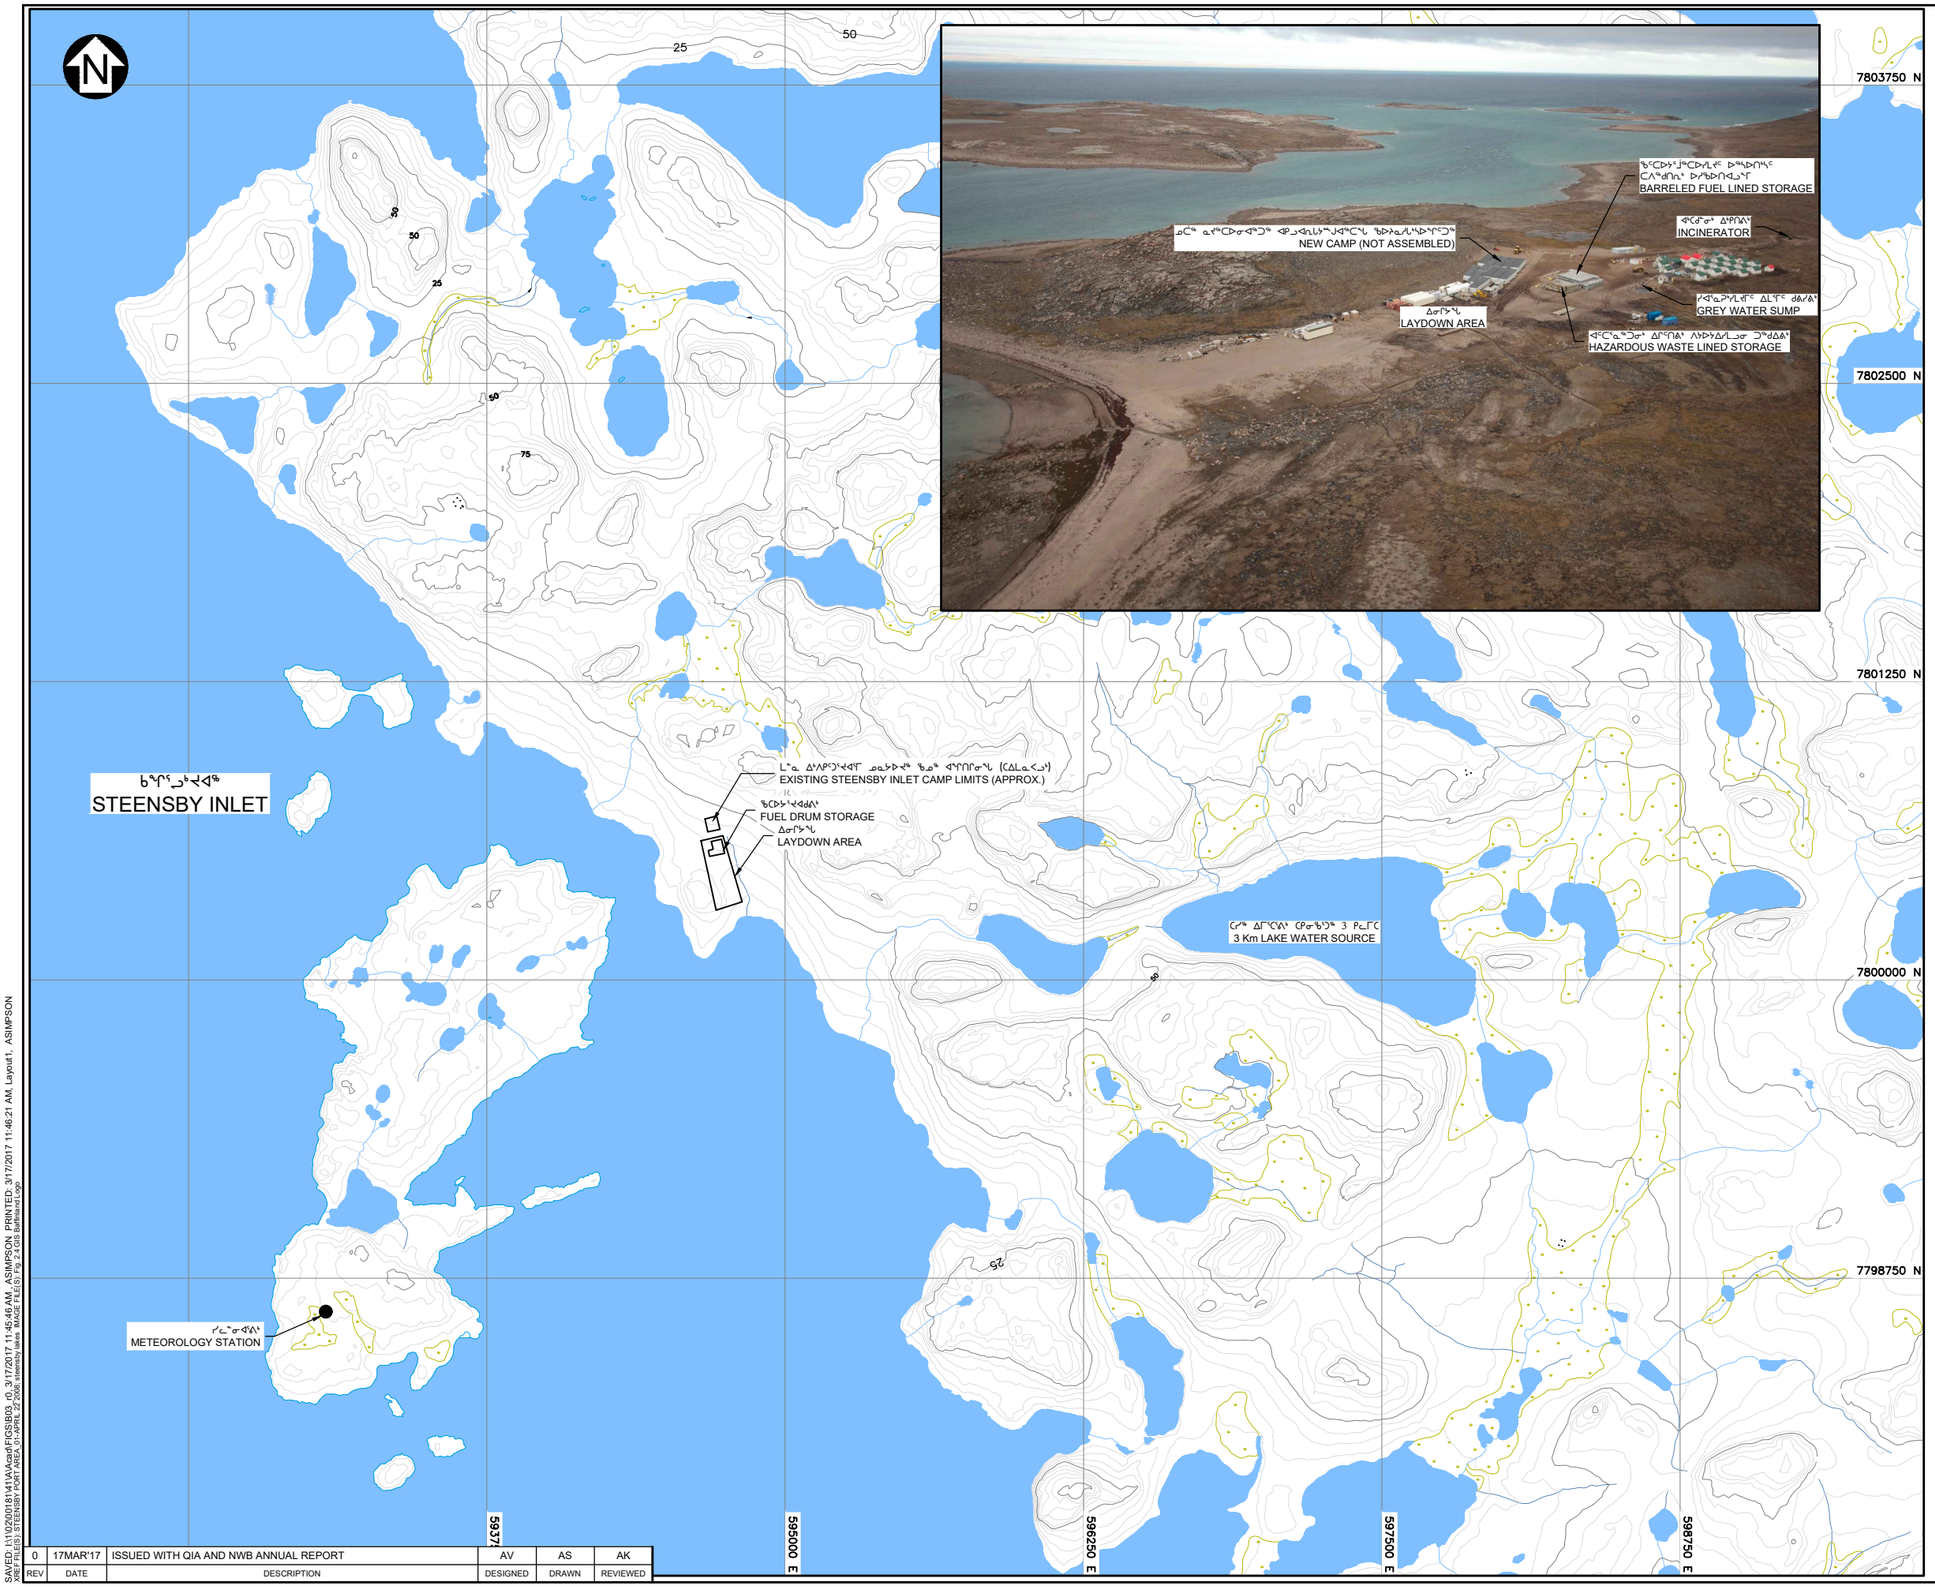


ᑐᑭᒃᖏᑦ
**LEGEND:**

- ᐃᒥᖅ WATER
- ᓄᑖᓐᓯᓚᒃᑐᓐᓴᐃᑦᑐᖅ RIVER/STREAM/DRAINAGE
- ᓴᖅᓄᖕᒐ ᓄᓇ WETLAND

**NOTES:**

1. COORDINATE GRID IS UTM (NAD83) ZONE 17 AND IS IN METRES.
2. CONTOUR INTERVAL IS 5 METRES.
3. TOPOGRAPHY PROVIDED BY EAGLE MAPPING (2005).
4. PROPOSED RAIL ALIGNMENT PROVIDED BY CANARAIL CONSULTANTS INC. OCTOBER 7, 2008.
5. STEENSBY INLET INFRASTRUCTURE PROVIDED BY GENIVAR. DECEMBER 9, 2008.

**ᖃᐅᔨᒪᔭᕆᐃᑦ**

1. ᓄᓇᕗᑦ ᑎᑎᕋᒪᓂᖕᒐ ᒪᓕᒃᑐᖅ UTM (NAD83) Zone 17
2. ᑎᑎᕋᒪᔪᑦ ᒥᑦ ᐊᖑᓂᖕᒋᑦ ᐅᖕᒐᓐᑎᓐᑦ 5 ᒥᑦ
3. ᓄᓇᕗᐊᓕᕆᔨᑦ Eagle Mapping (2005)
4. ᓄᓇᓯᐅᑎᑯᑦ ᐊᖑᑎᖕᒐᖕᒐ Canarail Consultants Inc
5. ᐅᔭᕋᑦᑕᐅᔪᖅ ᑎᑎᕋᐅᔭᕆᒪᓂᖕᒐ Genivar

ᓴᕋᓂᖕᒐ SCALE 250 12.5 0 250 500 750 1000 1250 m ᒥᑦ

**Baffinland**

ᓄᓘᔾᓂ ᐅᔭᕋᓯᐅᑦᑐᑦ MARY RIVER PROJECT

ᑲᖏᑦᓗᒃᓯᐊᑦ ᑐᓚᒃᑕᕐᕕᖕᒐ ᕿᓇᔭᒃᑎᑦ ᓄᓇᖕᒐᑕ ᐊᖏᒃᓯᒪᓂᖕᒐ

**STEENSBY PORT**
**EXPLORATION CAMP SITE LAYOUT**

Knight Piésold CONSULTING

| P/A NO. | REF NO. |
|---|---|
| NB102-181/41 | NB17-00137 |

ᑎᑎᕋᔭᕆᒪᔪᖅ FIGURE **1.7** REV 0

| REV | DATE | DESCRIPTION | DESIGNED | DRAWN | REVIEWED |
|---|---|---|---|---|---|
| 0 | 17MAR'17 | ISSUED WITH QIA AND NWB ANNUAL REPORT | AV | AS | AK |

SAVED: U:\102\001811\AAcad\FIGS\B03 r0, 3/17/2017 11:45:46 AM, ASIMPSON; PRINTED: 3/17/2017 11:46:21 AM, Layout1, ASIMPSON
XREF FILE(S): STEENSBY PORT AREA, 01-APRIL-22-2008; steensby lakes IMAGE FILE(S): Fig 2-4 GIS Baffinlandlogo