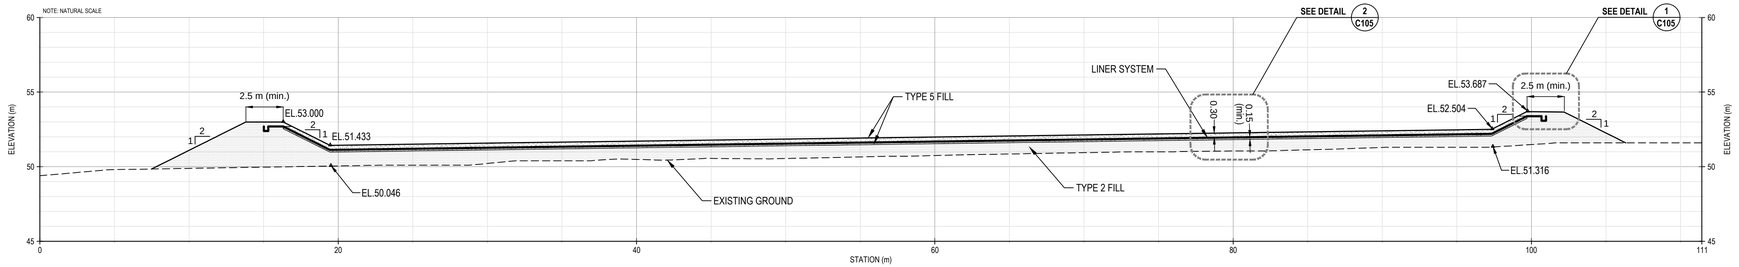

SECTION A / C102

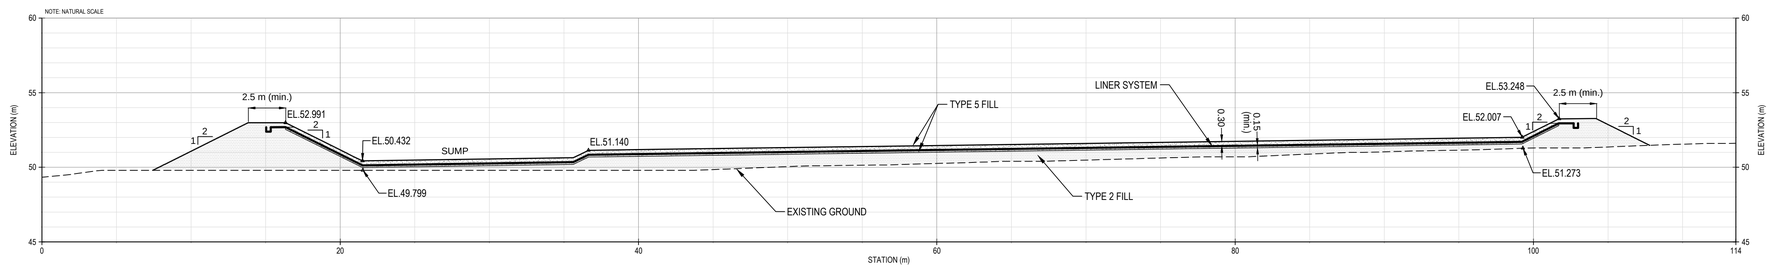

SECTION B / C102

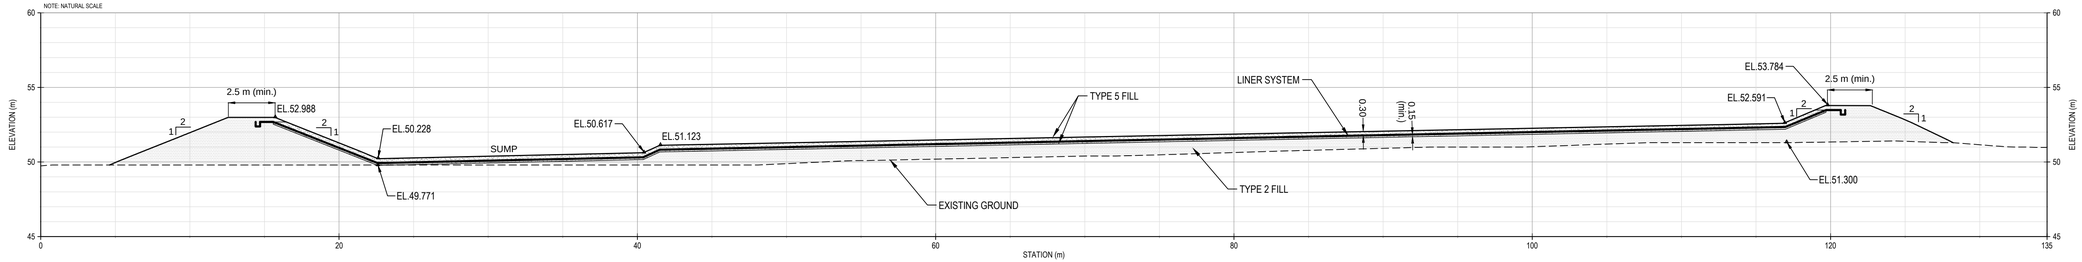

SECTION C / C102

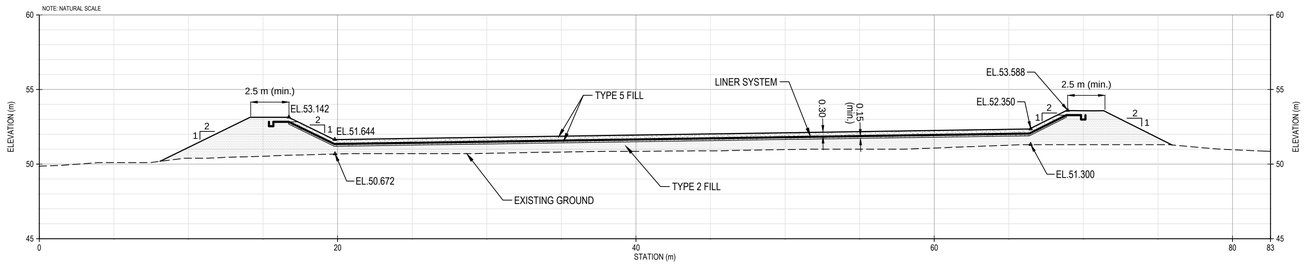

SECTION D / C102

E349000-2550-10-042-0003

NOTES

DIMENSIONS AND ELEVATIONS IN METRES

0 10
Scale: 1: 200 (metres)

STATUS
ISSUED FOR CONSTRUCTION

NUM	DATE	DWN	CKD	APR	DESCRIPTION
0	NOV 23/12	DRG	WTH	KWJ	ISSUED FOR CONSTRUCTION

REVISIONS

NUM	DATE	DWN	CKD	APR	DESCRIPTION
A	MAR 23/12	WTH			ISSUED FOR REVIEW

DRAWING STATUS

PERMIT TO PRACTICE
EBA ENGINEERING CONSULTANTS LTD.
Signature
Date Nov. 23, 2012
PERMIT NUMBER: P 018
NWT/NU Association of Professional Engineers and Geoscientists

PERMIT

REGISTERED PROFESSIONAL ENGINEER
W.T. HORNE
LICENSEE
N.W.T.
Nov 23 2012

PROFESSIONAL SEAL

CLIENT
Baffinland Iron Mines Corporation

eba A TETRA TECH COMPANY

LANDFARM DESIGN
MILNE INLET, NU

LANDFARM CROSS-SECTIONS

PROJECT No.	OFFICE	DES	CKD	REV	DRAWING
E14101174	EDM	DF/DRG	DF	0	C103
DATE: March 2012	SHEET No. 3 of 6	DWN MM/DRG	APP WTH	STATUS --	

O:\Edmonton\Drafting\PROJECTS\E14101174\ Production Drawings\E-C-E14101174_C101-C105_R0_IFC.dwg [C103] November 23, 2012 - 12:09:15 pm (BY: GAMME, DON)