DWG. NO. H349000-2613-10-014-0001

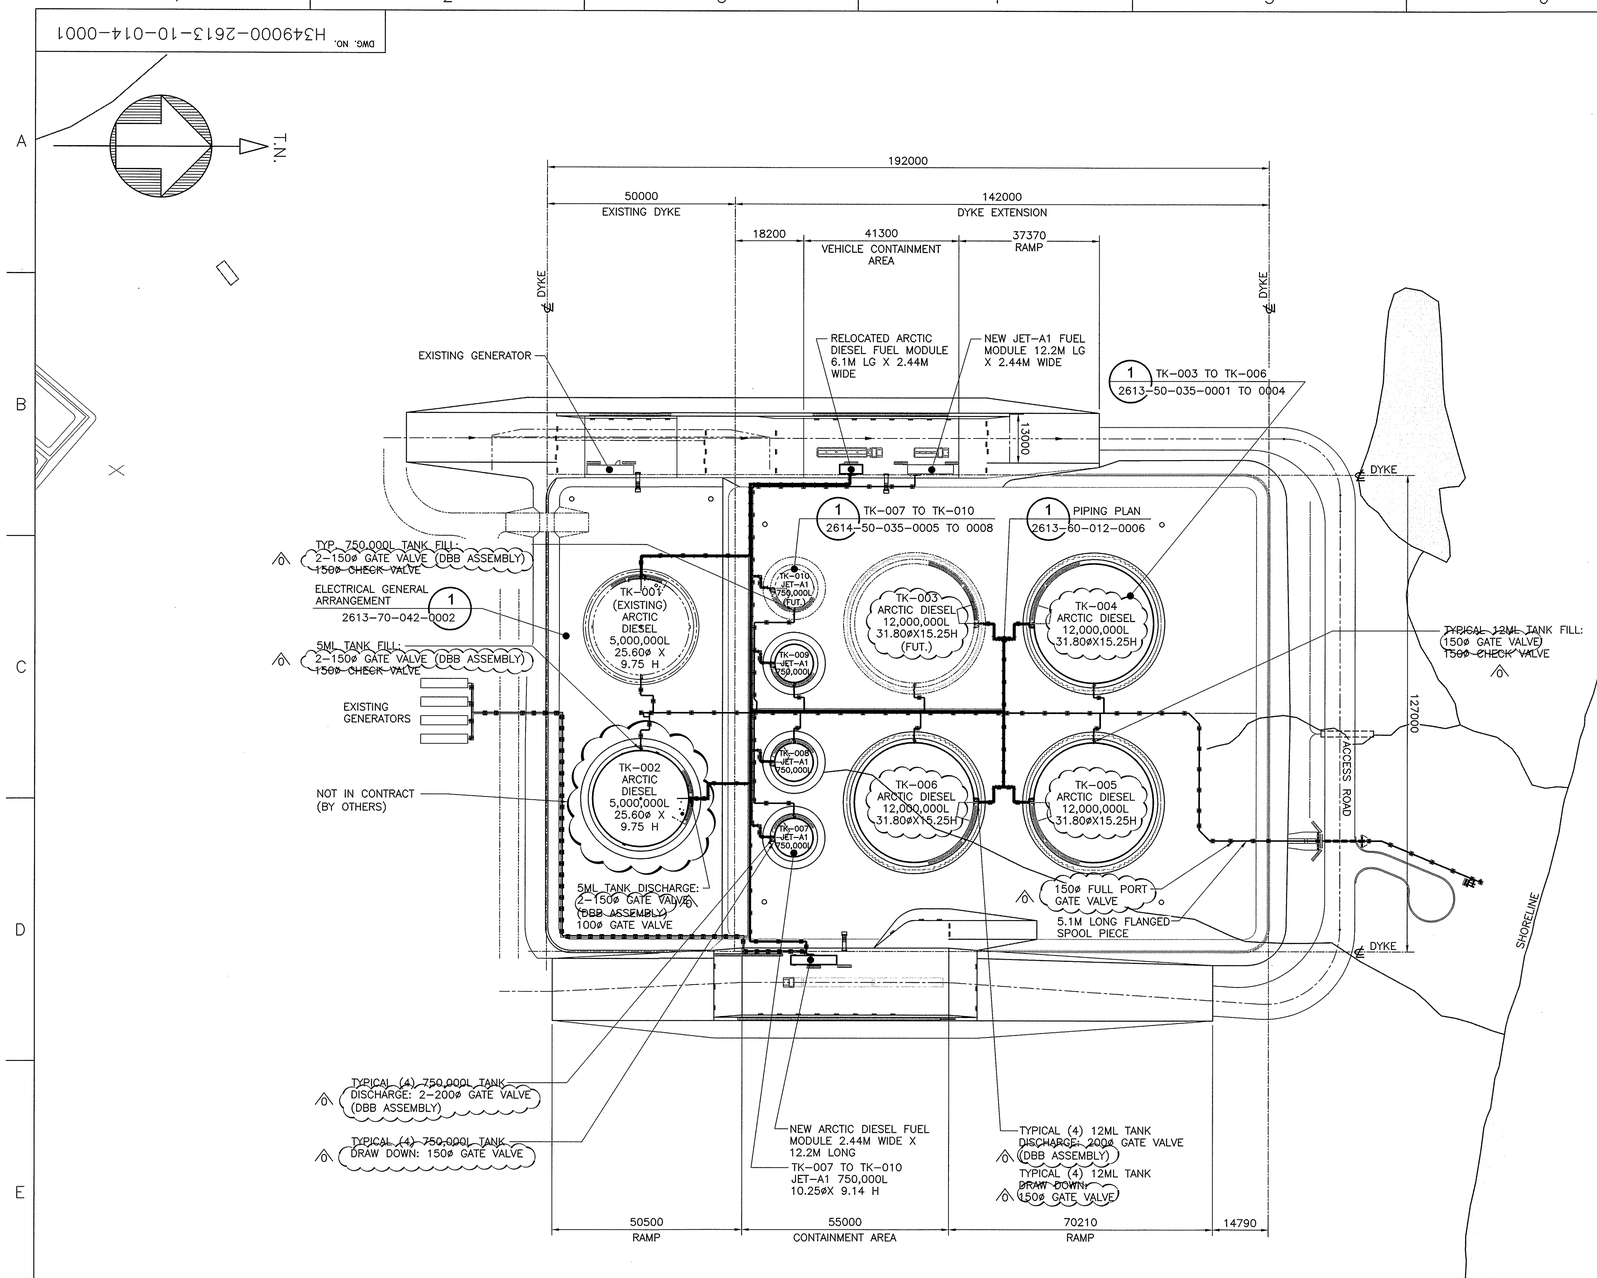

NOTES:

1. ALL WORK MUST CONFORM TO THE REQUIREMENTS OF THE MOST RECENT EDITION OF THE FOLLOWING CODES, ACTS AND STANDARDS:
   - 1.1. APPLICABLE FEDERAL, PROVINCIAL AND TERRITORIAL CODE
   - 1.2. NATIONAL BUILDING CODE OF CANADA (2010)
   - 1.3. NATIONAL FIRE CODE OF CANADA (2010)
   - 1.4. CANADIAN ELECTRICAL CODE (2009)
   - 1.5. CCME ENVIRONMENTAL CODE OF PRACTICE FOR ABOVEGROUND STORAGE TANK SYSTEMS CONTAINING PETROLEUM PRODUCTS
   - 1.6. API 650, 11TH EDITION, 2008, WELDED STEEL TANKS FOR OIL STORAGE INCLUDING ADDENDUMS 1 AND 2.
   - 1.7. API 653 4TH EDITION, 2009, TANK INSPECTION, REPAIR, ALTERATION AND RECONSTRUCTION.
   - 1.8. NFPA 30, 2008 EDITION, FLAMMABLE AND COMBUSTIBLE LIQUIDS CODE.
   - 1.9. ANSI/ASME B31.3-2010, PROCESS PIPING.
   - 1.10. API 1104 2005 AND CSA W47.1-09, CERTIFICATION OF COMPANIES FOR FUSION WELDING OF STEEL.
   - 1.11. CSA W59-03 (R2008) - WELDED STEEL CONSTRUCTION (METAL ARC WELDING).
   - 1.12. CANADIAN ENVIRONMENTAL PROTECTION ACT 1999, (2008 UPDATE), STORAGE TANK SYSTEM FOR PETROLEUM PRODUCTS AND ALLIED PETROLEUM PRODUCTS REGULATIONS.
   - 1.13. CSA W178.2-08, CERTIFICATION OF WELDING INSPECTORS.
   - 1.14. OCCUPATIONAL HEALTH AND SAFETY.
   - 1.15. ENVIRONMENTAL PROTECTION ACT.
   - 1.16. API 2000 VENTING ATMOSPHERIC AND LOW PRESSURE STORAGE TANKS.
   - 1.17. API RECOMMENDED PRACTICE 2003 - PROTECTION AGAINST IGNITIONS ARISING OUT OF STATIC, LIGHTNING AND STAY CURRENTS.
   - 1.18. API STANDARD 2610 - DESIGN, CONSTRUCTION, OPERATION, MAINTENANCE AND INSPECTION OF TERMINAL & TANK FACILITIES.
   - 1.19. API MANUAL OF PETROLEUM MEASUREMENT STANDARDS.
   - 1.20. ASME SECTION VIII - NON FIRED PRESSURE VESSEL
   - 1.21. MEASUREMENT CANADA.
2. COORDINATES TO NAD-83 6 DEGREE UTM, ZONE 17.
3. ALL SURFACE DRAINAGE WILL BE SELF CONTAINED, COLLECTED AND DISCHARGED AT A LOCATION TO BE APPROVED BY THE LOCAL AUTHORITY.
4. THE WORK SHALL MEET OR EXCEED THE REQUIREMENTS OF THE SPECIFIED STANDARDS, CODES AND REFERENCE DOCUMENTS.
5. EXAMINE SITE OF WORK AND INVESTIGATE ALL MATTERS RELATING TO THE NATURE OF THE WORK TO BE UNDERTAKING. BEFORE COMMENCING WITH THE WORK OBTAIN ALL REQUIRED PERMITS.
6. DO NOT BURY RUBBISH AND WASTE MATERIALS ON SITE.
7. DIVERT SURFACE DRAINAGE WATER AWAY FROM EXCAVATION.
8. PROVIDE TEMPORARY DRAINAGE AND PUMPING AS NECESSARY TO KEEP EXCAVATIONS AND SITE FREE FROM WATER FROM WHATEVER SOURCE UNTIL BACKFILL OPERATIONS ARE COMPLETED.
9. DO NOT PUMP WATER CONTAINING SUSPENDED MATERIALS INTO WATERWAYS.

DRAWING NO.	DRAWING TITLE
H349000-2000-00-014-0001	MILNE PORT - SITE LAYOUT

REFERENCE DRAWINGS

THIS DRAWING WAS PREPARED FOR THE EXCLUSIVE USE OF BAFFINLAND IRON MINES CORPORATION AND IS SUBJECT TO THE AGREEMENT BETWEEN CLIENT AND HATCH (IF ANY). UNLESS OTHERWISE AGREED IN WRITING BY HATCH, NO OTHER PARTY MAY USE OR RELY UPON THIS DRAWING. ANY SUCH UNAUTHORIZED USE IS AT THE SOLE RISK OF THE USER AND WITHOUT LIABILITY OR RECOURSE OF ANY KIND ON THE PART OF HATCH OR ANY OF ITS EMPLOYEES OR CONSULTANTS. ANY RELIANCE ON OR DECISIONS MADE BY ANY PARTY BASED ON THIS DRAWING IS THE RESPONSIBILITY OF SUCH PARTY. (2) THIS DRAWING IS COPYRIGHT-PROTECTED AND IN PUBLISHING, REUSE OR DISCLOSURE OR REFERENCED IN THE DRAWING REMAIN THE PROPERTY OF HATCH.

NO.	DESCRIPTION	BY	CHK'D	APP'D	DATE

REVISIONS

REV.	ISSUE FOR	AUTH. BY	DATE
0	ISSUED FOR CONSTRUCTION	DS	FJ	13-02-20

ISSUE AUTHORIZATION

REGISTERED PROFESSIONAL ENGINEER — J.E. BUTTS — LICENSEE — PROVINCE OF NUNAVUT

HATCH

DESIGNED BY D. STEPHENSON DATE 13-02-20	DRAWN BY M. PETERSON DATE 13-02-20
CHECKED BY M. Martinez DATE 13-04-26	DISCIP. ENGR. DATE 13-04-26
PROJ. DES. COORD. T. THERTELL DATE 13-04-26	PROJ. ENGR. J. CLELAND DATE 13-04-26
PROJ. MGR. S. PERRY DATE 13-04-26	

Baffinland — Iron Mines Corporation

MARY RIVER PROJECT - ERP

MILNE PORT - SITE PREPARATION
BULK FUEL STORAGE
OVERALL PLAN

SCALE 1:750 OR AS NOTED

DWG. NO. H349000-2613-10-014-0001

REV. 0

$$DATAENTRY$$