DWG. NO. H349000-2613-60-012-0009

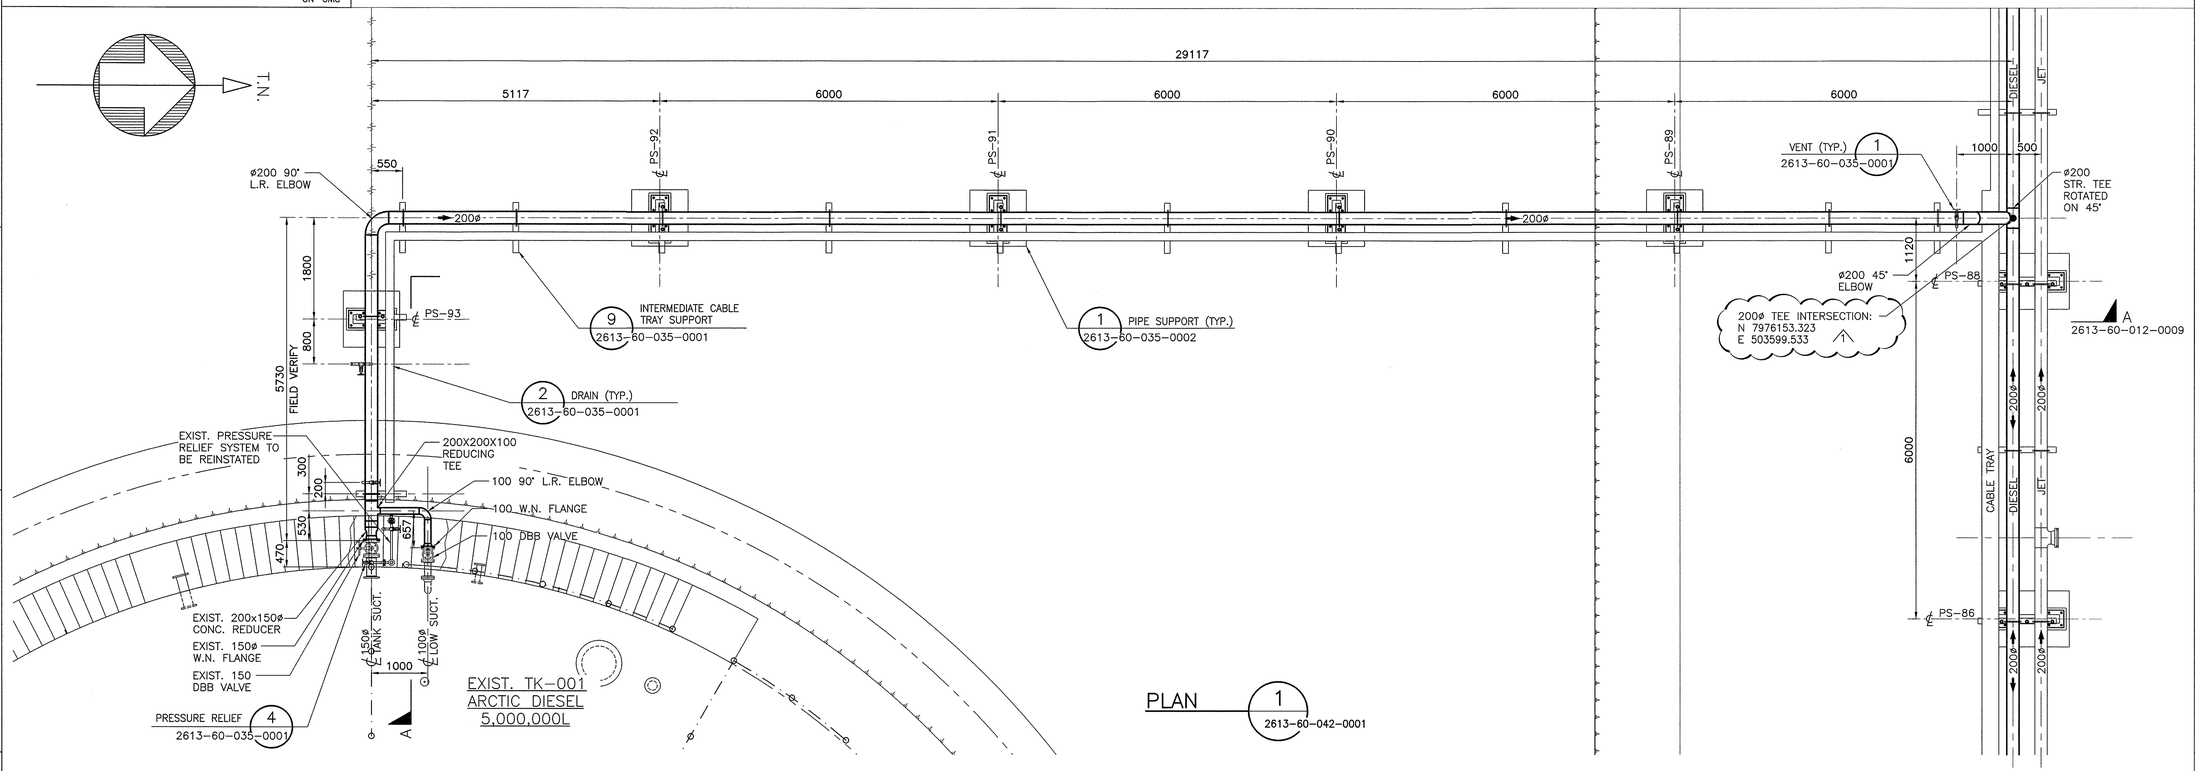

PLAN 1 2613-60-042-0001

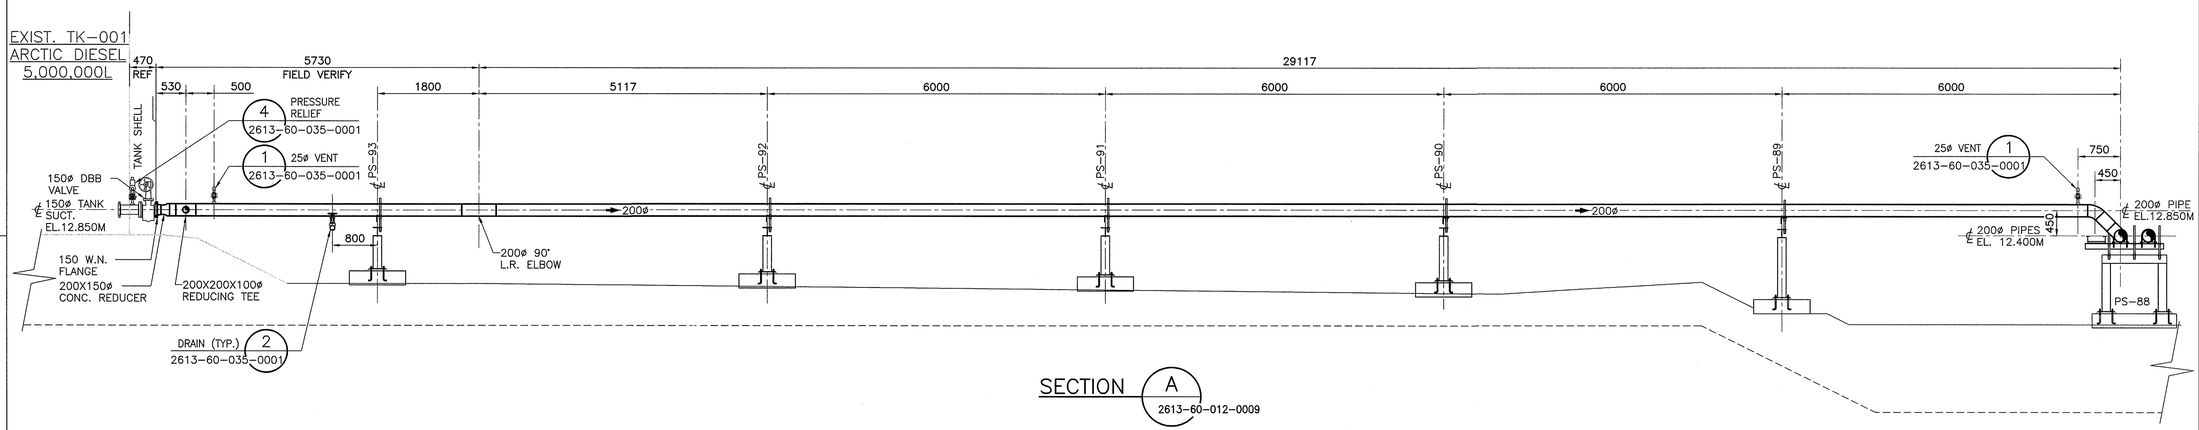

SECTION A 2613-60-012-0009

DRAWING NO.	DRAWING TITLE
REFERENCE DRAWINGS	

THIS DRAWING WAS PREPARED FOR THE EXCLUSIVE USE OF BAFFINLAND IRON CORPORATION ("CLIENT") AND IS SUBJECT TO THE CONFIDENTIALITY AGREEMENT BETWEEN CLIENT AND HATCH ("AGREEMENT"). UNLESS OTHERWISE PROVIDED IN THE AGREEMENT, NO OTHER PERSON MAY USE THIS DRAWING TO ANY OTHER PURPOSE, NOR MAY ANYONE OTHER THAN CLIENT RELY ON THIS DRAWING FOR ANY PURPOSE WHATSOEVER. HATCH DISCLAIMS ANY AND ALL LIABILITY OR RESPONSIBILITY ARISING FROM ANY USE OF, MODIFICATION OF, OR RELIANCE ON THIS DRAWING BY CLIENT AND ITS SUBCONTRACTORS AND SUPPLIERS. THIS DRAWING AND ITS CONTENTS, INCLUDING, WITHOUT LIMITATION, ANY INTELLECTUAL PROPERTY RIGHTS EMBODIED OR REFERENCED IN THIS DRAWING REMAIN THE PROPERTY OF HATCH.

NO.	DESCRIPTION	BY	CHK'D	APP'D	DATE
1	COORDINATE REVISED	[illegible]	DS	FD	13-05-10

REVISIONS

REGISTERED PROFESSIONAL ENGINEER F.E. BUTTS LICENSED NWT/NU

REV.	ISSUE FOR	AUTH. BY		DATE
1	ISSUED TO CONTRACTOR	DS	FD	13-05-10
0	ISSUED FOR CONSTRUCTION			13-04-26

ISSUE AUTHORIZATION

HATCH™

DESIGNED BY D. STEPHENSON DATE 13-03-06	DRAWN BY M. PETERSON DATE 13-03-28
CHECKED BY DATE 13-05-10	DISCIP. ENGR. DATE 13-05-10
PROJ. DES. COORD. T. THERTELL DATE 13-05-10	PROJ. ENGR. J. CLELAND DATE 13-05-10
PROJ. MGR. S. PERRY DATE 13-05-10	

Baffinland Iron Mines Corporation

MARY RIVER PROJECT

MILNE INLET
PIPING PLAN & SECTION

SCALE 1:50 OR AS NOTED

DWG. NO. H349000-2613-60-012-0009

REV. 1

ORIGINAL SHEET SIZE: ISO A1 (841 x 594)

$FILE$
$DATE$
$USERNAME$
$TIME$