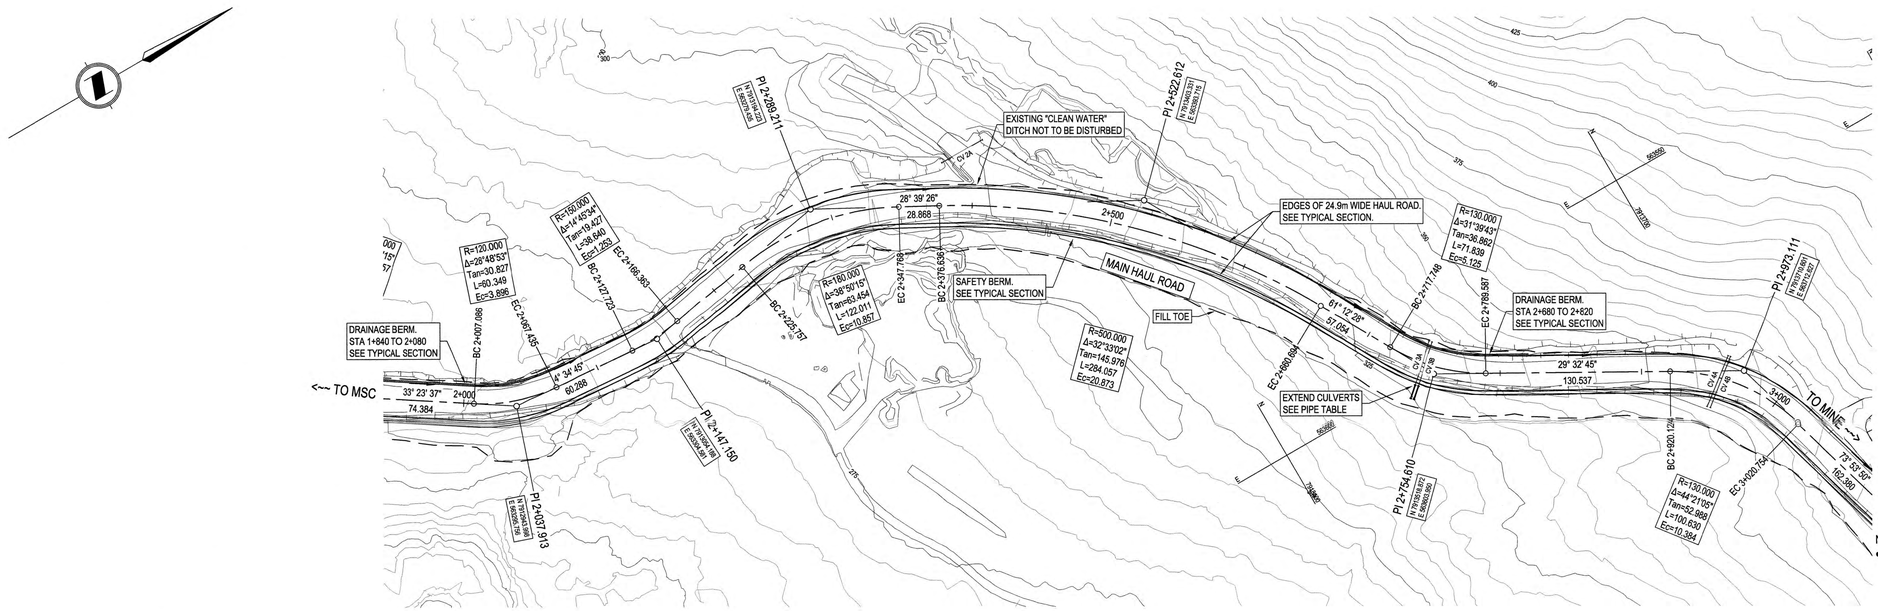

PIPE TABLE				
PIPE NAME	SIZE	LENGTH	SLOPE	EXTENSION
CV 2A	900	33.2	5.02%	
CV 3A	900	33.1	4.90%	10.0
CV 3B	900	33.0	4.53%	10.0
CV 4A	900	39.2	5.12%	
CV 4B	900	39.1	4.97%	

NOTE:
- EXISTING SURVEY DATA PROVIDED BY BAFFINLAND, SURVEYED ON 2018-09-01.

DESIGN VEHICLE: CAT 793F

DESIGN SPEED: 30 km/h

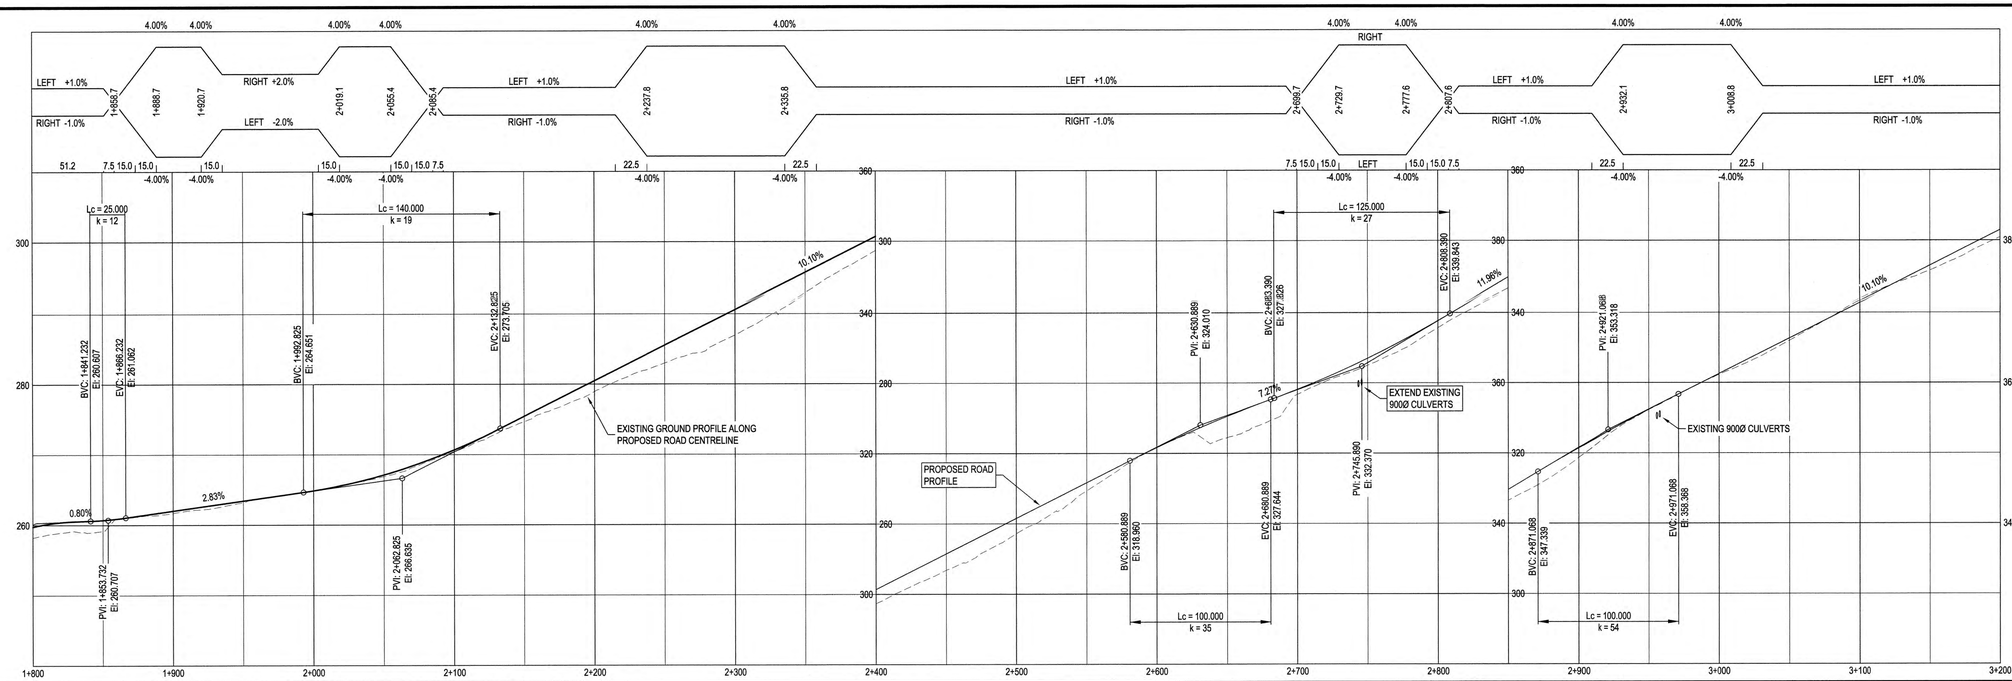

Rev	Date	Description	Drawn	Design	App'd
1	2019-02-06	ISSUED FOR CONSTRUCTION	DMW	-	JJT
0	2019-01-18	ISSUED FOR PERMITTING	DMW	SAB	SAB

THIS DRAWING AND DESIGN IS THE PROPERTY OF McELHANNEY CONSULTING SERVICES LTD. (McELHANNEY) AND SHALL NOT BE USED, REUSED OR REPRODUCED WITHOUT THE CONSENT OF McELHANNEY. McELHANNEY WILL NOT BE HELD RESPONSIBLE FOR THE IMPROPER OR UNAUTHORIZED USE OF THIS DRAWING AND DESIGN. THIS DRAWING AND DESIGN HAS BEEN PREPARED FOR THE CLIENT IDENTIFIED, TO MEET THE STANDARDS AND REQUIREMENTS OF THE APPLICABLE PUBLIC AGENCIES AT THE TIME OF PREPARATION. McELHANNEY, ITS EMPLOYEES, SUBCONSULTANTS AND AGENTS WILL NOT BE LIABLE FOR ANY LOSSES OR OTHER CONSEQUENCES RESULTING FROM THE USE OR RELIANCE UPON, OR ANY CHANGES MADE TO, THIS DRAWING, BY ANY THIRD PARTY, INCLUDING CONTRACTORS, SUPPLIERS, CONSULTANTS AND STAKEHOLDERS, OR THEIR EMPLOYEES OR AGENTS, WITHOUT McELHANNEY'S PRIOR WRITTEN CONSENT.
INFORMATION ON EXISTING UNDERGROUND FACILITIES MAY NOT BE COMPLETE OR ACCURATE. McELHANNEY, ITS EMPLOYEES AND DIRECTORS ARE NOT RESPONSIBLE NOR LIABLE FOR THE LOCATION OF ANY UNDERGROUND CONDUITS, PIPES, CABLES OR OTHER FACILITIES WHETHER SHOWN OR OMITTED FROM THIS PLAN. PRIOR TO CONSTRUCTION CONTRACTOR SHALL EXPOSE LOCATIONS OF ALL EXISTING FACILITIES BY HAND DIGGING OR HYDROVAC AND ADVISE THE ENGINEER OF POTENTIAL CONFLICTS.

0 H1:2,000 100
0 V1:200 10

ORIGINAL DWG SIZE: ANSI D (22" x 34")

McElhanney
McElhanney Consulting Services Ltd.
Suite 12
556 North Nechako Road
Prince George BC
Canada V2K 1A1
Tel 250 561 2229

REGISTERED PROFESSIONAL ENGINEER
M.I. BROWN
LICENSEE
NT/NU
Approved Sealed

Baffinland

MINE HAUL ROAD 793F UPGRADE
MAIN HAUL ROAD
PLAN & PROFILE
STA 2+000 TO STA 3+000

Drawing No. 102

Project Number 2341-02651-0

Rev. 1

DESTROY ALL PRINTS BEARING PREVIOUS REVISION

DATE: 2019-02-06, 13:22 FILE: X:\2341\02651-00 Baffinland Mine - Engineering Services\10.0 Drawings\10.5 Sheets\2651-100_PLAN & PROFILE.dwg
McElhanney ANSI D - 2018-12-04

McElhanney ANSI D - 2018-12-04

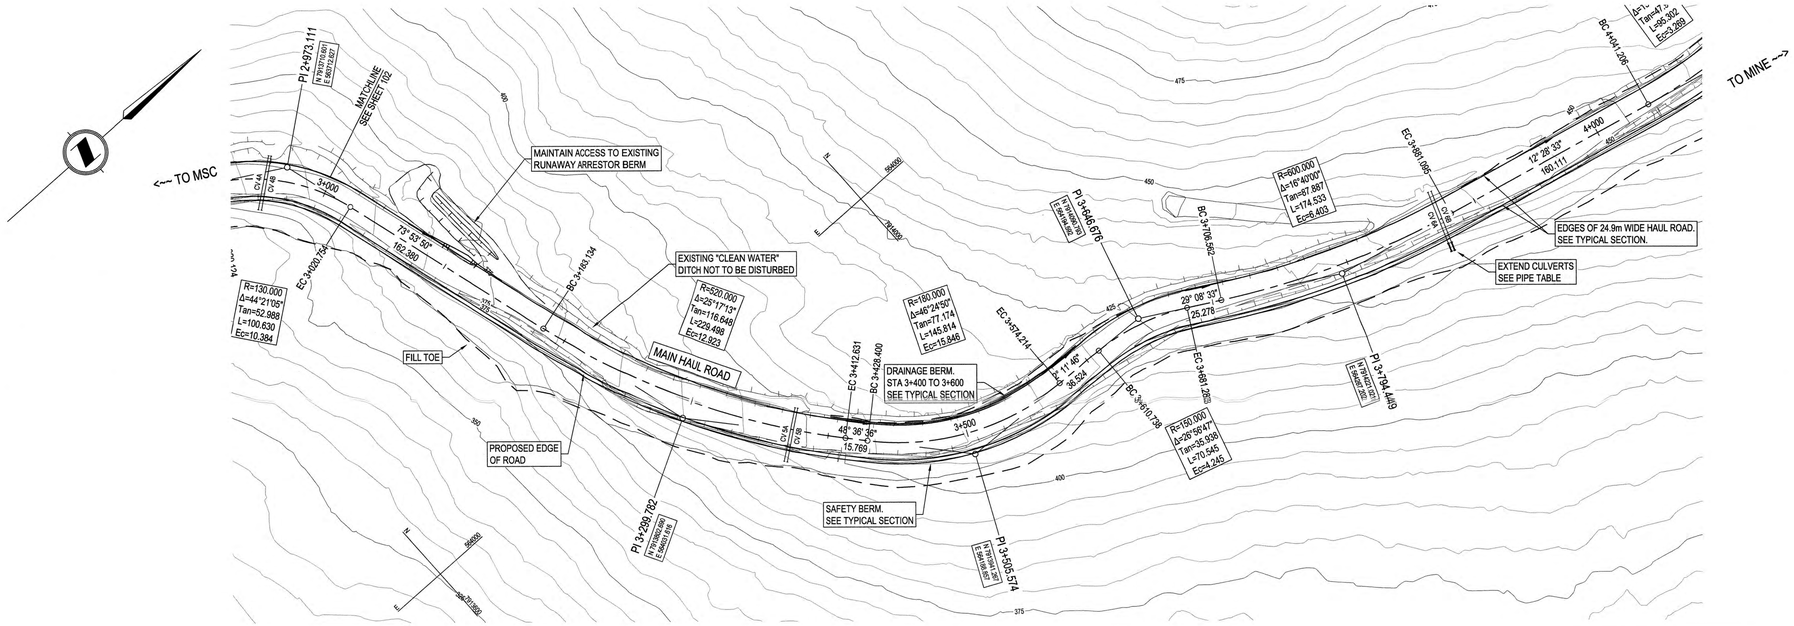

PIPE TABLE				
PIPE NAME	SIZE	LENGTH	SLOPE	EXTENSION
CV 4A	900	39.2	5.12%	
CV 4B	900	39.1	4.97%	
CV 5A	900	38.9	5.25%	
CV 5B	900	39.1	4.75%	
CV 6A	900	39.1	4.53%	6.0
CV 6B	900	39.2	4.81%	6.0

NOTE:
- EXISTING SURVEY DATA PROVIDED BY BAFFINLAND, SURVEYED ON 2018-09-01.

DESIGN VEHICLE: CAT 793F

DESIGN SPEED: 30 km/h

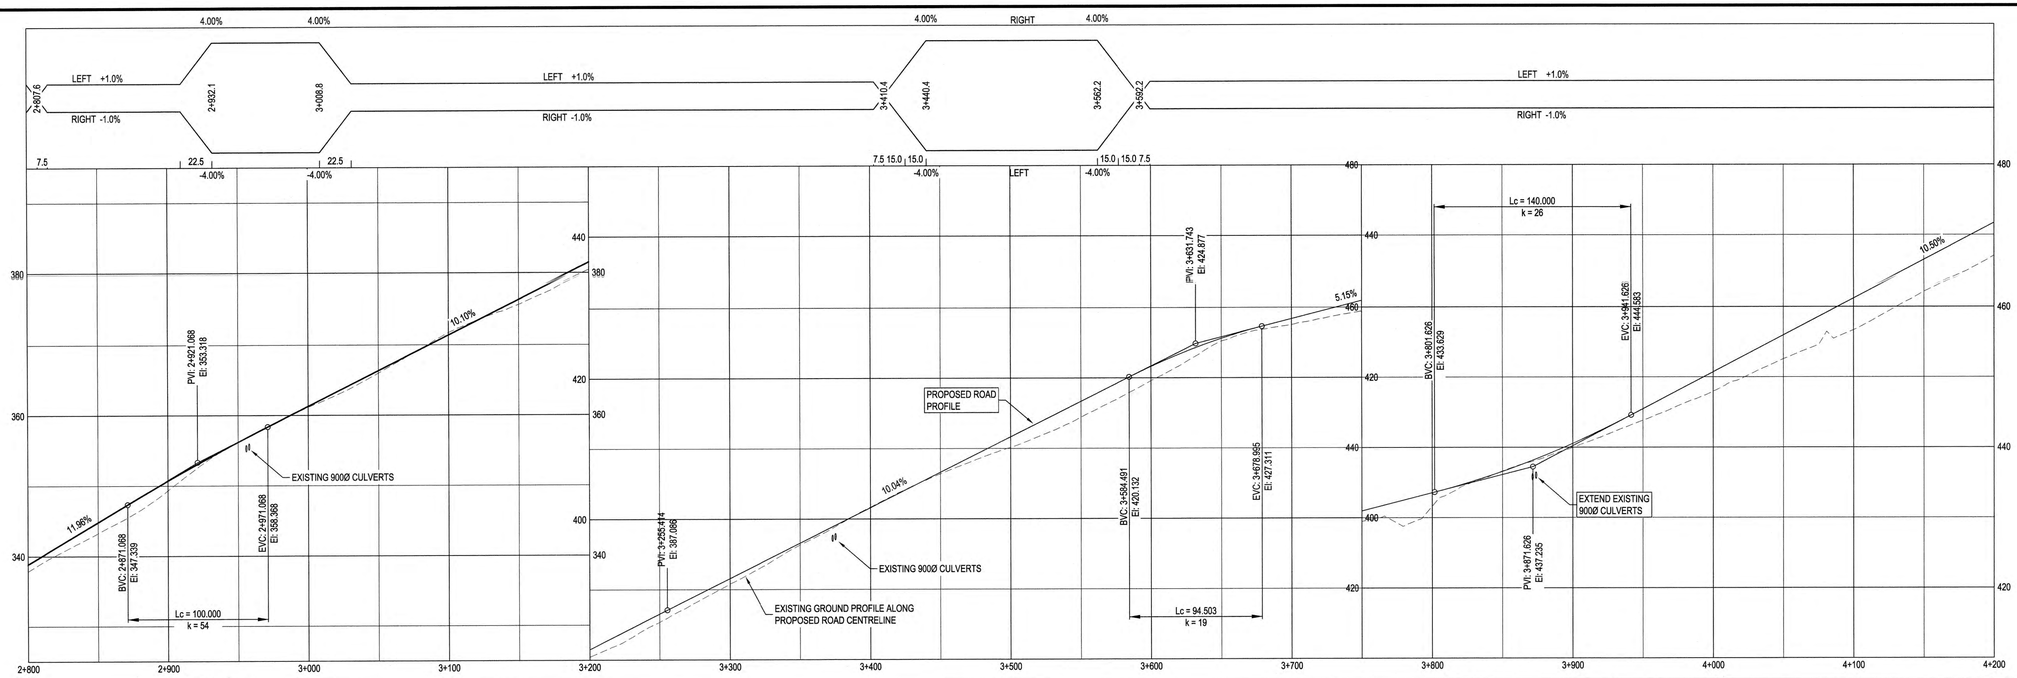

Rev	Date	Description	Drawn	Design	App'd
1	2019-02-06	ISSUED FOR CONSTRUCTION	DMW	-	JJT
0	2019-01-18	ISSUED FOR PERMITTING	DMW	SAB	SAB

THIS DRAWING AND DESIGN IS THE PROPERTY OF McELHANNEY CONSULTING SERVICES LTD. (McELHANNEY) AND SHALL NOT BE USED, REUSED OR REPRODUCED WITHOUT THE CONSENT OF McELHANNEY. McELHANNEY WILL NOT BE HELD RESPONSIBLE FOR THE IMPROPER OR UNAUTHORIZED USE OF THIS DRAWING AND DESIGN. THIS DRAWING AND DESIGN HAS BEEN PREPARED FOR THE CLIENT IDENTIFIED, TO MEET THE STANDARDS AND REQUIREMENTS OF THE APPLICABLE PUBLIC AGENCIES AT THE TIME OF PREPARATION. McELHANNEY, ITS EMPLOYEES, SUBCONSULTANTS AND AGENTS WILL NOT BE LIABLE FOR ANY LOSSES OR OTHER CONSEQUENCES RESULTING FROM THE USE OR RELIANCE UPON, OR ANY CHANGES MADE TO, THIS DRAWING, BY ANY THIRD PARTY, INCLUDING CONTRACTORS, SUPPLIERS, CONSULTANTS AND STAKEHOLDERS, OR THEIR EMPLOYEES OR AGENTS, WITHOUT McELHANNEY'S PRIOR WRITTEN CONSENT.
INFORMATION ON EXISTING UNDERGROUND FACILITIES MAY NOT BE COMPLETE OR ACCURATE. McELHANNEY, ITS EMPLOYEES AND DIRECTORS ARE NOT RESPONSIBLE NOR LIABLE FOR THE LOCATION OF ANY UNDERGROUND CONDUITS, PIPES, CABLES OR OTHER FACILITIES WHETHER SHOWN OR OMITTED FROM THIS PLAN. PRIOR TO CONSTRUCTION CONTRACTOR SHALL EXPOSE LOCATIONS OF ALL EXISTING FACILITIES BY HAND DIGGING OR HYDROVAC AND ADVISE THE ENGINEER OF POTENTIAL CONFLICTS.

0 H1:2,000 100
0 V1:200 10

ORIGINAL DWG SIZE: ANSI D (22" x 34")

McElhanney
McElhanney Consulting Services Ltd.
Suite 12
556 North Nechako Road
Prince George BC
Canada V2K 1A1
Tel 250 561 2229

REGISTERED PROFESSIONAL ENGINEER M.I. BROWN LICENSEE 41404 NT/NU

Approved Sealed

Baffinland

MINE HAUL ROAD 793F UPGRADE
MAIN HAUL ROAD
PLAN & PROFILE
STA 3+000 TO STA 4+000

Drawing No. 103

Project Number 2341-02651-0

Rev. 1

DESTROY ALL PRINTS BEARING PREVIOUS REVISION

DATE: 2019-02-06, 13:22 FILE: X:\2341\350\10 Baffinland Mine - Engineering Services\10.0 Drawings\10.5 Sheets\350 - 100 PLAN & PROFILE.dwg