DWG. NO. H349000-3000-10-012-0074

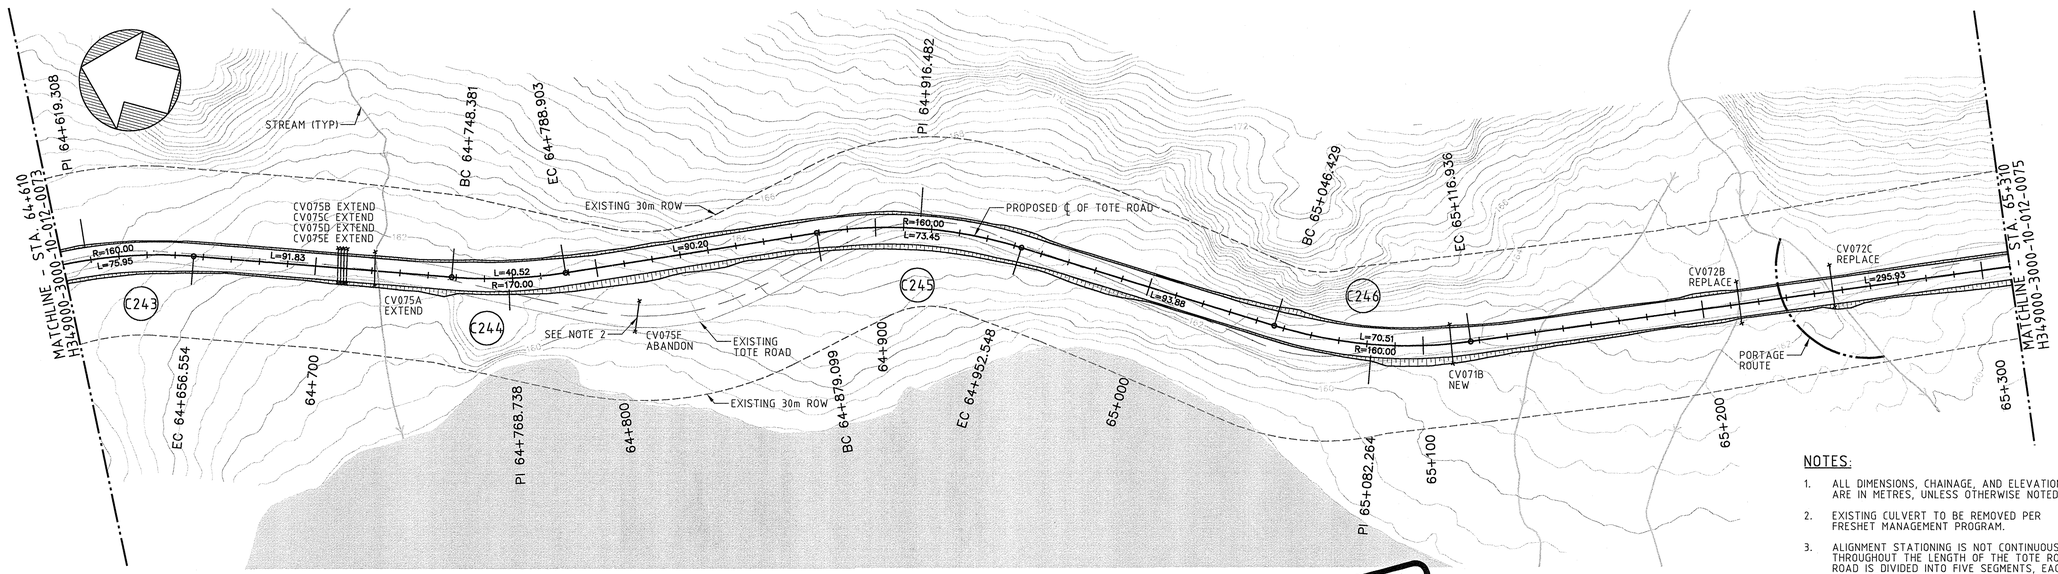

PLAN

FOR CONSTRUCTION

NOTES:

1. ALL DIMENSIONS, CHAINAGE, AND ELEVATIONS ARE IN METRES, UNLESS OTHERWISE NOTED.
2. EXISTING CULVERT TO BE REMOVED PER FRESHET MANAGEMENT PROGRAM.
3. ALIGNMENT STATIONING IS NOT CONTINUOUS THROUGHOUT THE LENGTH OF THE TOTE ROAD. THE ROAD IS DIVIDED INTO FIVE SEGMENTS, EACH HAVING A UNIQUE CHAINAGE. ALIGNMENT STATION EQUATIONS ARE FOUND ON DRAWING H349000-3000-10-040-002.
4. CULVERT LOCATION, AND INVERT ELEVATION ARE APPROXIMATE AND SHALL BE VERIFIED IN THE FIELD. REFER TO DRAWING H349000-3000-10-088-0030 TO H349000-3000-10-088-0034.

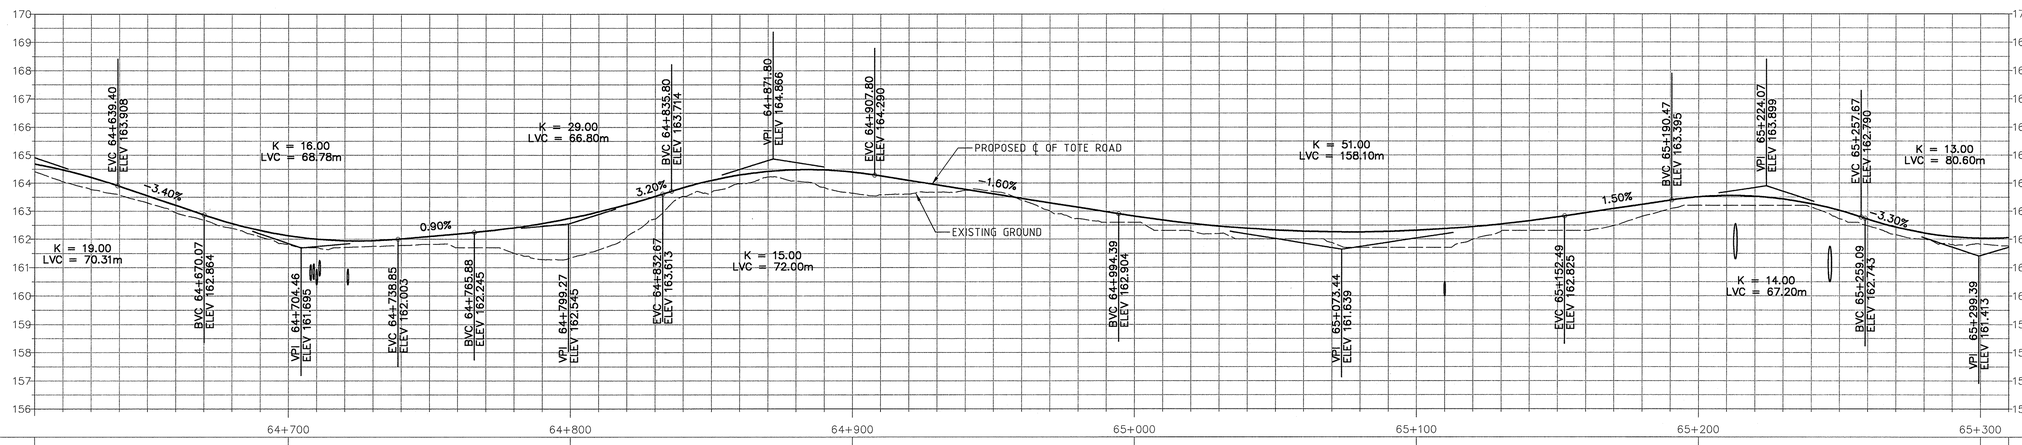

	64+700	64+800	64+900	65+000	65+100	65+200	65+300	
Existing:	161.8	161.3	163.6	162.6	161.7	163.2	161.8	Existing:
Proposed:	162.1	162.8	164.4	162.8	162.3	163.5	162.0	Proposed:

PROFILE
1:1000 H
1:100 V

DRAWING NO.	DRAWING TITLE
REFERENCE DRAWINGS	

PERMIT TO PRACTICE
HATCH LTD.
Signature
Date 30 Aug. 13
PERMIT NUMBER: P 512
The Association of Professional Engineers, Geologists and Geophysicists of NWT/NU

THIS DRAWING WAS PREPARED FOR THE EXCLUSIVE USE OF BAFFINLAND IRON CORPORATION (VOLENTIA) AND IS RESTRICTED PURSUANT TO THE AGREEMENT BETWEEN CLIENT AND HATCH LTD. (HATCH). UNLESS OTHERWISE AGREED IN WRITING WITH CLIENT OR SPECIFIED ON THIS DRAWING, HATCH MAKES NO REPRESENTATIONS OR WARRANTIES AND ALL LIABILITY OR RESPONSIBILITY ARISING FROM ANY USE OR ANY RELIANCE ON THIS DRAWING BY ANY THIRD PARTY OR ANY MODIFICATION OR REUSE OF THIS DRAWING BY ANYONE FOR ANY PURPOSE OTHER THAN THAT AGREED BY HATCH IN WRITING. (1) COPYRIGHT IN ANY DRAWING, DESIGN, SPECIFICATION, RECORD, SOFTWARE OR OTHER DOCUMENT PROVIDED TO CLIENT OR EMBODIED OR REFERENCED IN THIS DRAWING REMAIN THE PROPERTY OF HATCH.

NO.	DESCRIPTION	BY	CHK'D	APP'D	DATE
REVISIONS					

REGISTERED PROFESSIONAL ENGINEER
J. TOLOVSKI
NT/NU

REV.	ISSUE FOR	AUTH. BY	DW	DATE
0	CONSTRUCTION	RN	DW	2013-08-30
ISSUE AUTHORIZATION				

HATCH™

DESIGNED BY L. GONZALES DATE 2013-06-17	DRAWN BY C. SMITH DATE 2013-06-14
CHECKED BY J. TOLOVSKI DATE 2013-06-14	DISCIP. ENGR. DATE 2013-06-14
PROJ. DES. COORD. T. THERTELL DATE 2013-06-14	PROJ. ENGR. J. CLELAND DATE 2013-06-14
PROJ. MGR. S. PERRY DATE 2013-06-14	

Baffinland

MARY RIVER PROJECT

TOTE ROAD
STA. 64+610 TO 65+310
PLAN AND PROFILE

SCALE 1:1000 OR AS NOTED
DWG. NO. H349000-3000-10-012-0074
REV. 0
ORIGINAL SHEET SIZE: ISO A1 (841 x 594)

WU65076
8/29/2013 9:36:05 AM
c:\pri\projectwise\wu65076\dms74793\H349000-3000-10-012-0074.dgn