DWG. NO. H349000-3000-10-012-0083

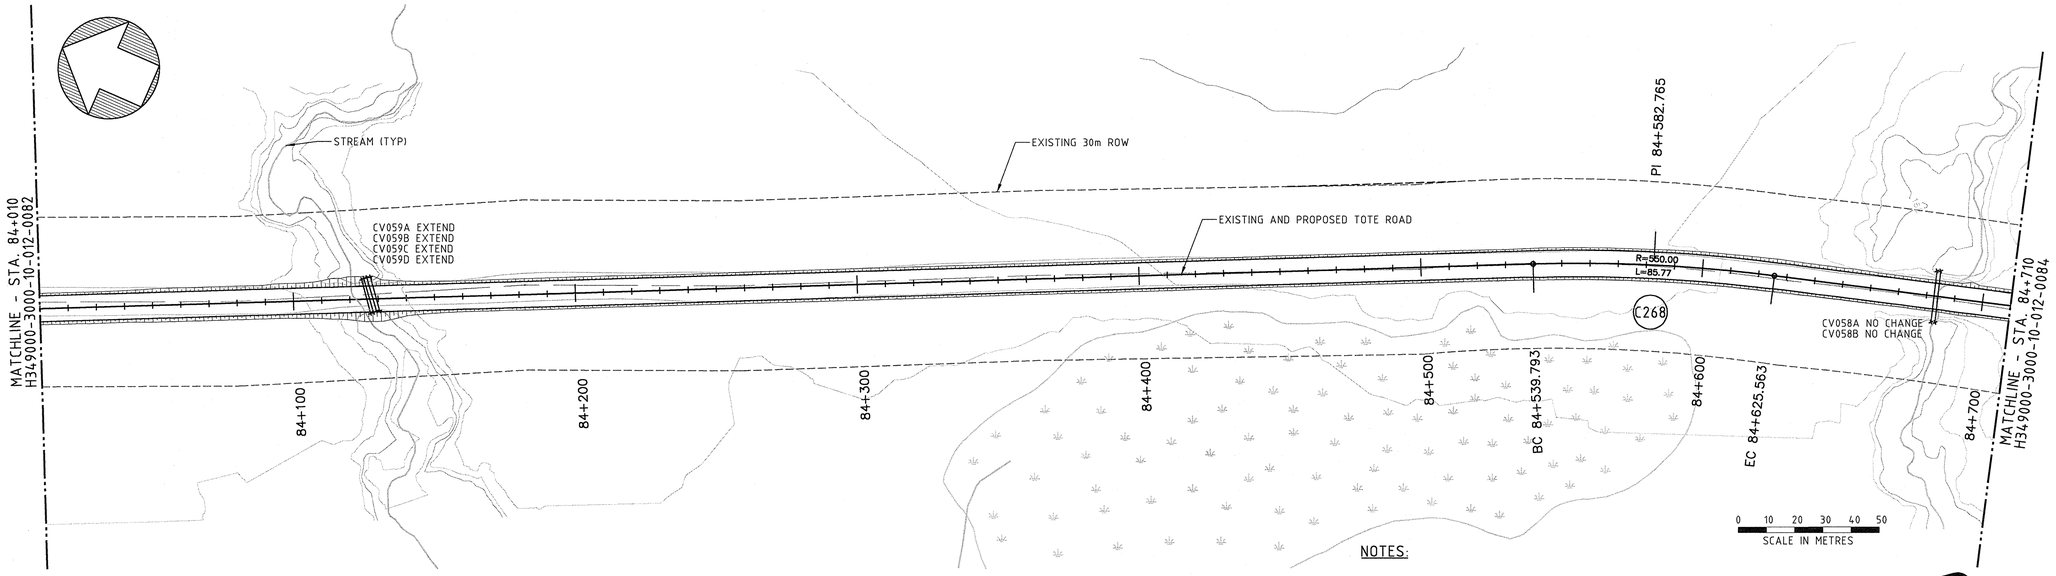

PLAN

NOTES:

1. ALL DIMENSIONS, CHAINAGE, AND ELEVATIONS ARE IN METRES, UNLESS OTHERWISE NOTED.
2. ALIGNMENT STATIONING IS NOT CONTINUOUS THROUGHOUT THE LENGTH OF THE TOTE ROAD. THE ROAD IS DIVIDED INTO FIVE SEGMENTS, EACH HAVING A UNIQUE CHAINAGE. ALIGNMENT STATION EQUATIONS ARE FOUND ON DRAWING H349000-3000-10-040-002.
3. CULVERT LOCATION, AND INVERT ELEVATION ARE APPROXIMATE AND SHALL BE VERIFIED IN THE FIELD. REFER TO DRAWING H349000-3000-10-088-0030 TO H349000-3000-10-088-0034.

FOR CONSTRUCTION

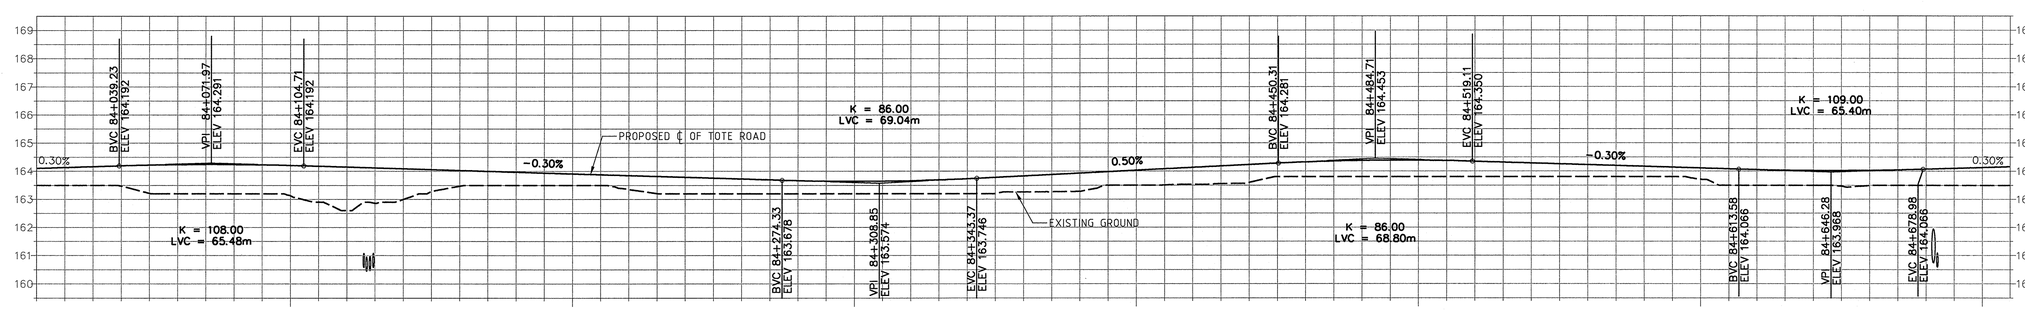

	84+100	84+200	84+300	84+400	84+500	84+600	84+700	
Existing:	163.1	163.5	163.2	163.5	163.8	163.7	163.5	Existing:
Proposed:	164.2	163.9	163.6	164.0	164.4	164.1	164.1	Proposed:

PROFILE
1:1000 H
1:100 V

DRAWING NO.	DRAWING TITLE

REFERENCE DRAWINGS

PERMIT TO PRACTICE
HATCH LTD.
Signature
Date 30 Dec 13
PERMIT NUMBER: P 512
The Association of Professional Engineers, Geologists and Geophysicists of NWT/NU

THIS DRAWING WAS PREPARED FOR THE EXCLUSIVE USE OF BAFFINLAND IRON CORPORATION OF CLIENT AND THE ASSOCIATED PROJECT. ANY REPRODUCTION OF THIS DRAWING OR ITS CONTENTS, EXISTING OR PROPOSED, UNLESS OTHERWISE AGREED IN WRITING WITH CLIENT, IS PROHIBITED. ON THIS DRAWING, CLIENT GRANTS NON-EXCLUSIVE AND DISCLAIMS ANY AND ALL LIABILITY FOR ANY USE OF THIS DRAWING BY ANY THIRD PARTY OR ANY RELIANCE ON THIS DRAWING BY ANY THIRD PARTY OR ANY MODIFICATION OR REUSE OF THIS DRAWING BY CLIENT AND (B) THIS DRAWING IS CONFIDENTIAL AND ALL INTELLECTUAL PROPERTY RIGHTS EMBODIED OR REFERENCED IN THIS DRAWING REMAIN THE PROPERTY OF HATCH.

NO.	DESCRIPTION	BY	CHK'D	APP'D	DATE

REVISIONS

REGISTERED PROFESSIONAL ENGINEER
J. TOLOVSKI
LICENSEE
NT/NU

REV.	ISSUE FOR	AUTH. BY	DATE
0	CONSTRUCTION	RN	DW 2013-08-30

ISSUE AUTHORIZATION

HATCH™

DESIGNED BY P. TANIDJAJA DATE 2013-06-14	DRAWN BY G. WU DATE 2013-06-14
CHECKED BY J. TOLOVSKI DATE 2013-06-14	DISCIP. ENGR. R. [illegible] DATE 2013-06-14
PROJ. DES. COORD. T. THERTELL DATE 2013-06-14	PROJ. ENGR. J. CLELAND DATE 2013-06-14
PROJ. MGR. S. PERRY DATE 2013-06-14	

Baffinland

MARY RIVER PROJECT

TOTE ROAD
STA. 84+010 TO 84+710
PLAN AND PROFILE

SCALE 1:1000 OR AS NOTED
DWG. NO. H349000-3000-10-012-0083
REV. 0
ORIGINAL SHEET SIZE: ISO A1 (841 x 594)

WIG60076
8/28/2013 12:19:35 PM
c:\pr\projectwise\wig60076\dms74793\H349000-3000-10-012-0083.dgn