DWG. NO. H349000-3000-10-012-0111

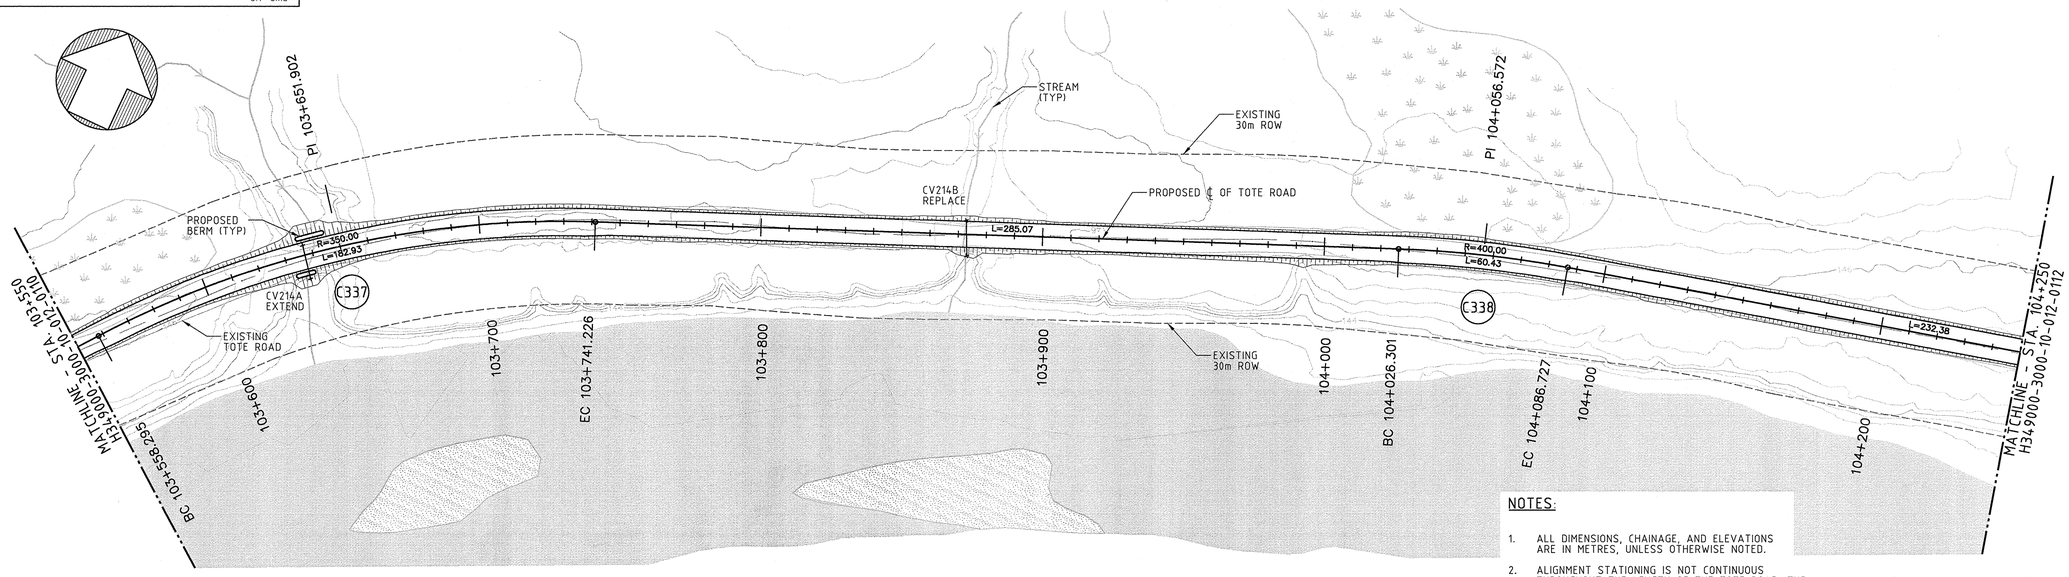

PLAN

NOTES:

1. ALL DIMENSIONS, CHAINAGE, AND ELEVATIONS ARE IN METRES, UNLESS OTHERWISE NOTED.
2. ALIGNMENT STATIONING IS NOT CONTINUOUS THROUGHOUT THE LENGTH OF THE TOTE ROAD. THE ROAD IS DIVIDED INTO FIVE SEGMENTS, EACH HAVING A UNIQUE CHAINAGE. ALIGNMENT STATION EQUATIONS ARE FOUND ON DRAWING H349000-3000-10-040-002.
3. CULVERT LOCATION, AND INVERT ELEVATION ARE APPROXIMATE AND SHALL BE VERIFIED IN THE FIELD. REFER TO DRAWING H349000-3000-10-088-0030 TO H349000-3000-10-088-0034.

0 10 20 30 40 50
SCALE IN METRES

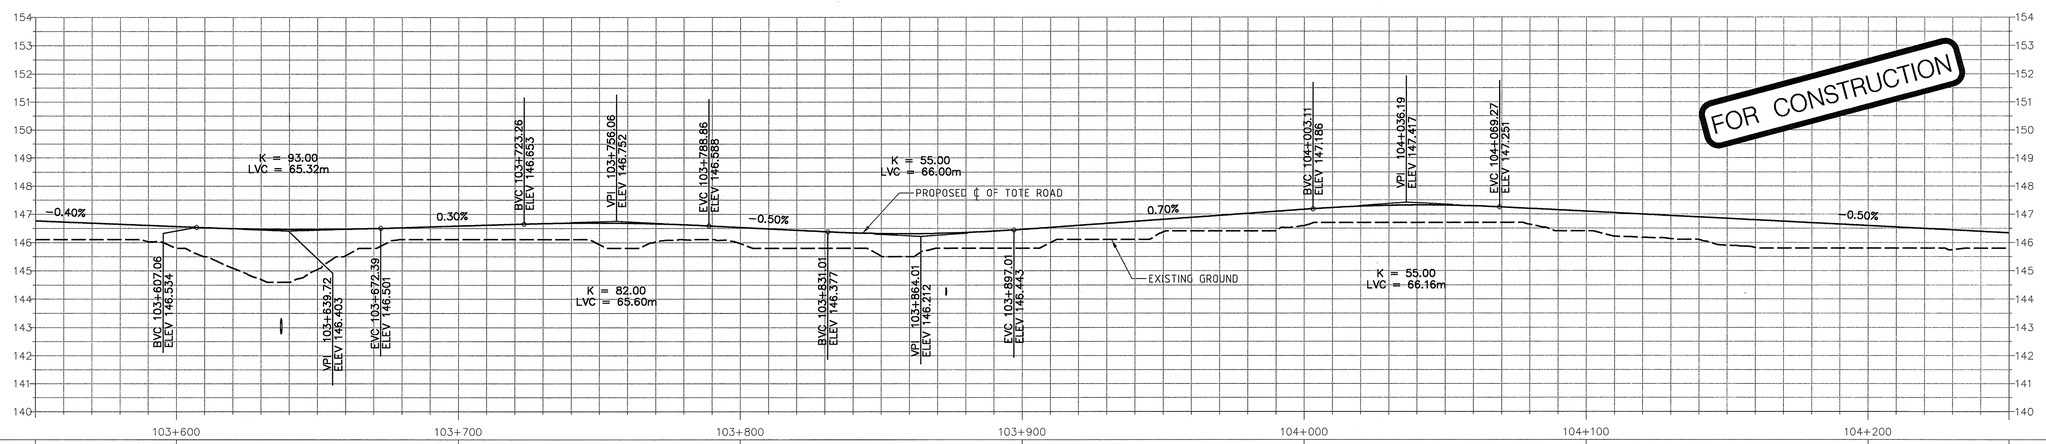

	103+600	103+700	103+800	103+900	104+000	104+100	104+200	
Existing:	145.8	146.1	146.0	145.8	146.6	146.4	145.8	Existing:
Proposed:	146.6	146.6	146.5	146.5	147.2	147.1	146.6	Proposed:

PROFILE

1:1000 H
1:100 V

DRAWING NO.	DRAWING TITLE
REFERENCE DRAWINGS	

PERMIT TO PRACTICE
HATCH LTD.
Signature
Date 30 Apr 13
PERMIT NUMBER: P 512
The Association of Professional Engineers, Geologists and Geophysicists of NWT/NU

THIS DRAWING WAS PREPARED FOR THE EXCLUSIVE USE OF BAFFINLAND IRON CORPORATION, CLIENT, AND IS ISSUED PURSUANT TO THE AGREEMENT BETWEEN CLIENT AND HATCH LTD. (HATCH). UNLESS OTHERWISE AGREED IN WRITING WITH CLIENT OR SPECIFIED ON THIS DRAWING, HATCH MAKES NO REPRESENTATIONS OR WARRANTIES AND ALL LIABILITY OR RESPONSIBILITY ARISING FROM ANY USE OF OR RELIANCE ON THIS DRAWING BY ANY THIRD PARTS OR ANY MODIFICATION TO THIS DRAWING BY ANY PARTY OTHER THAN HATCH DO THIS DRAWING IS CONFIDENTIAL AND ALL INTELLECTUAL PROPERTY RIGHTS EMBODIED OR REFERENCED IN THIS DRAWING REMAIN THE PROPERTY OF HATCH.

NO.	DESCRIPTION	BY	CHK'D	APP'D	DATE

REVISIONS

REGISTERED PROFESSIONAL ENGINEER J. TOLOVSKI LICENSEE NT/NU

REV.	ISSUE FOR	AUTH.	BY	DATE
0	CONSTRUCTION	RN	DT	2013-08-30

ISSUE AUTHORIZATION

HATCH™

DESIGNED BY P. TANIDJAJA DATE 2013-06-14	DRAWN BY G .WU DATE 2013-06-14
CHECKED BY J. TOLOVSKI DATE 2013-06-14	PROJ. ENGR. R. CLELAND DATE 2013-06-14
PROJ. DESC COORD. T. THEIVEN DATE 2013-06-14	PROJ. ENGR. J. CLELAND DATE 2013-06-14
PROJ. MGR. S. PERRY DATE 2013-06-14	

Baffinland

MARY RIVER PROJECT

TOTE ROAD
STA. 103+550 TO 104+250
PLAN AND PROFILE

SCALE 1:1000 OR AS NOTED

DWG. NO. H349000-3000-10-012-0111

REV. 0

ORIGINAL SHEET SIZE: ISO A1 (841 x 594)

WIG60076
8/28/2013 12:29:03 PM
c:\pw\projectwise\wig60076\dms74793\H349000-3000-10-012-0111.dgn