DWG. NO. H349000-3000-10-012-0114

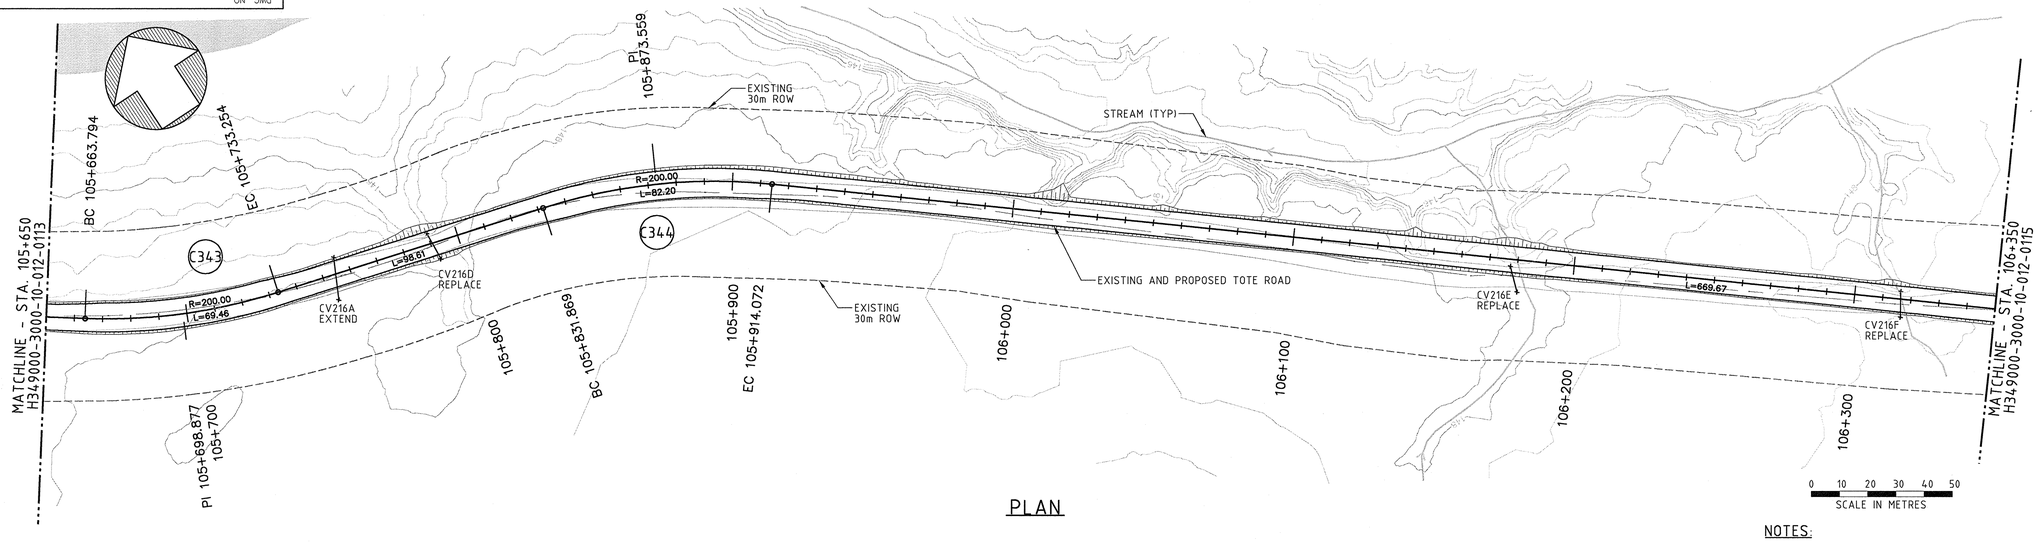

PLAN

NOTES:

1. ALL DIMENSIONS, CHAINAGE, AND ELEVATIONS ARE IN METRES, UNLESS OTHERWISE NOTED.
2. ALIGNMENT STATIONING IS NOT CONTINUOUS THROUGHOUT THE LENGTH OF THE TOTE ROAD. THE ROAD IS DIVIDED INTO FIVE SEGMENTS, EACH HAVING A UNIQUE CHAINAGE. ALIGNMENT STATION EQUATIONS ARE FOUND ON DRAWING H349000-3000-10-040-002.
3. CULVERT LOCATION, AND INVERT ELEVATION ARE APPROXIMATE AND SHALL BE VERIFIED IN THE FIELD. REFER TO DRAWING H349000-3000-10-088-0030 TO H349000-3000-10-088-0034.

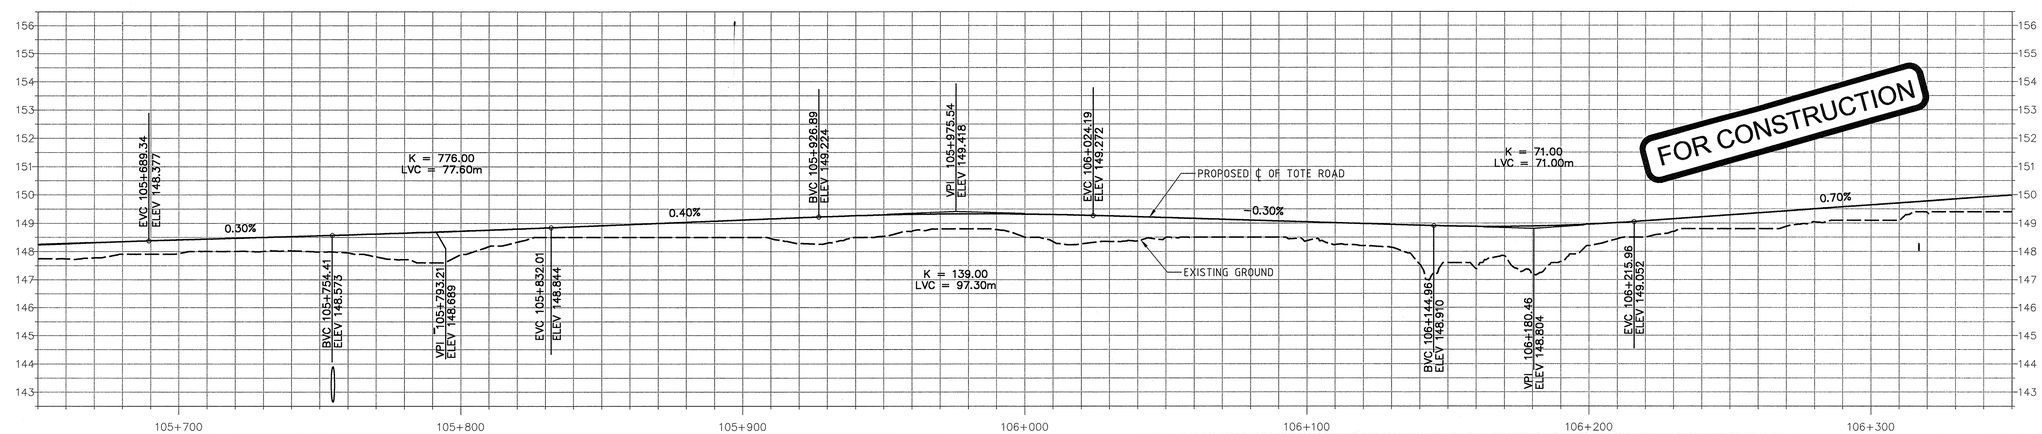

	105+700	105+800	105+900	106+000	106+100	106+200	106+300	
Existing:	147.9	147.9	148.5	148.5	148.4	148.2	149.1	Existing:
Proposed:	148.4	148.7	149.1	149.3	149.0	149.0	149.6	Proposed:

PROFILE
1:1000 H
1:100 V

DRAWING NO.	DRAWING TITLE
REFERENCE DRAWINGS	

PERMIT TO PRACTICE
HATCH LTD.
Signature
Date: 30-Apr-13
PERMIT NUMBER: P 512
The Association of Professional Engineers, Geologists and Geophysicists of NWT/NU

THIS DRAWING WAS PREPARED FOR THE EXCLUSIVE USE OF BAFFINLAND IRON CORPORATION ("CLIENT") AND IS ISSUED PURSUANT TO THE AGREEMENT BETWEEN CLIENT AND HATCH LTD. ("HATCH"). THERE ARE NO REPRESENTATIONS OR WARRANTIES TO ANY PARTY OTHER THAN CLIENT REGARDING THE QUALITY OF THIS DRAWING. HATCH ACCEPTS NO RESPONSIBILITY OR LIABILITY OR RESPONSIBILITY ARISING FROM ANY USE OF OR RELIANCE ON THIS DRAWING BY ANY THIRD PARTY (OR ANY PARTY OTHER THAN CLIENT) FOR ANY PURPOSE WHATSOEVER AND (B) THIS DRAWING IS CONFIDENTIAL AND ALL INTELLECTUAL PROPERTY RIGHTS EMBODIED OR REFERENCED IN THIS DRAWING REMAIN THE PROPERTY OF HATCH.

NO.	DESCRIPTION	BY	CHK'D	APP'D	DATE
REVISIONS					

REGISTERED PROFESSIONAL ENGINEER
G. TOLOVSKI
LICENSEE
30/04/13
NT/NU

REV.	ISSUE FOR	AUTH. BY	DW	DATE
0	CONSTRUCTION	RN	DW	2013-08-30
ISSUE AUTHORIZATION				

HATCH™

DESIGNED BY P. TANIDJAJA DATE 2013-06-14	DRAWN BY G .WU DATE 2013-06-14
CHECKED BY J. TOLOVSKI DATE 2013-06-14	DISCIP. ENGR. F. KOZNIK DATE 2013-06-14
PROJ. DES. COORD. T. THERRELL DATE 2013-06-14	PROJ. ENGR. J. CLELAND DATE 2013-06-14
PROJ. MGR. S. PERRY DATE 2013-06-14	

Baffinland

MARY RIVER PROJECT

TOTE ROAD
STA. 105+650 TO 106+350
PLAN AND PROFILE

SCALE 1:1000 OR AS NOTED
DWG. NO. H349000-3000-10-012-0114
REV. 0
ORIGINAL SHEET SIZE: ISO A1 (841 x 594)

WI060076
8/28/2013 12:30:08 PM
c:\pr\projectwise\wig60076\dms74793\H349000-3000-10-012-0114.dgn