NO. DESSIN DRAWING NO. 61–417–230–215

FORMAT ARCHD

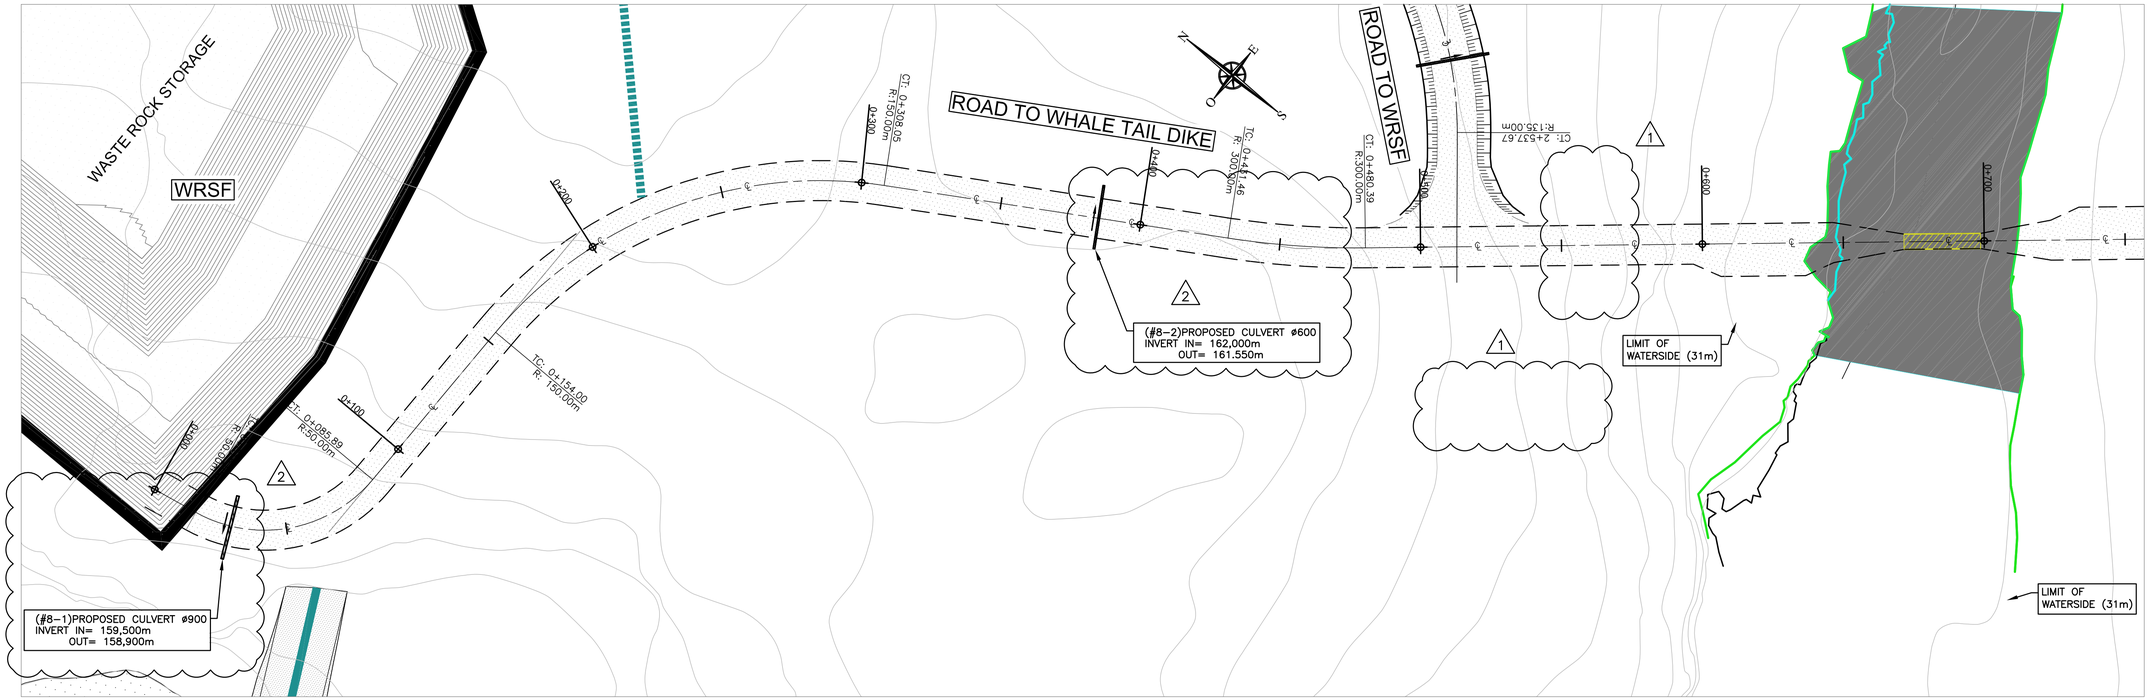

PLAN CLÉ
KEY PLAN

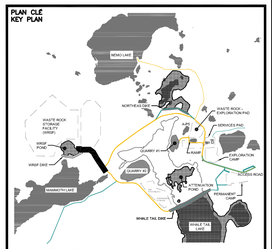

CONSTRUCTION ROADS 2017:
CONSTRUCTION ROADS 2018:

NOTES GÉNÉRALES / GENERAL NOTES

POUR CONSTRUCTION
FOR CONSTRUCTION
AGNICO EAGLE
DATE : 2018–08–13

SNC·LAVALIN

SNC-Lavalin Stavibel Inc.
150, rue Gamble Ouest
Rouyn-Noranda (Québec) J9X 2R7
Tel : 819 764-5181 Fax : 819 797-0158
www.snclavalin.com

Project # : 644819-0000

L'INFORMATION CI-CONTENUE EST LA PROPRIÉTÉ DE AGNICO EAGLE LTÉE ET DOIT ÊTRE RETOURNÉE SUR DEMANDE. SANS AUTORISATION ÉCRITE PRÉALABLE, TOUTE TRANSMISSION DE COPIE(S) À AUTRUI ET TOUTE UTILISATION AUTRE QUE CELLE POUR LAQUELLE L'INFORMATION EST PRÊTÉE SONT INTERDITES. (C) AGNICO EAGLE LTÉE

THE INFORMATION HERE ON IS THE PROPERTY OF AGNICO EAGLE LTD. AND MUST BE RETURNED UPON REQUEST. WITHOUT WRITTEN PERMISSION, ANY COPIES TRANSMITTED, TO OTHERS AND ANY USE EXCEPT THAT FOR WHICH IT IS LOANED ARE PROHIBITED. (C) AGNICO EAGLE LTD.

DESSINS EN RÉFÉRENCE / REFERENCE DRAWINGS

TITRE / TITLE	# DWG
–	–
–	–
–	–
–	–
–	–
–	–

AGNICO EAGLE

ROAD TO WHALE TAIL DIKE

SCALE : 1:1000

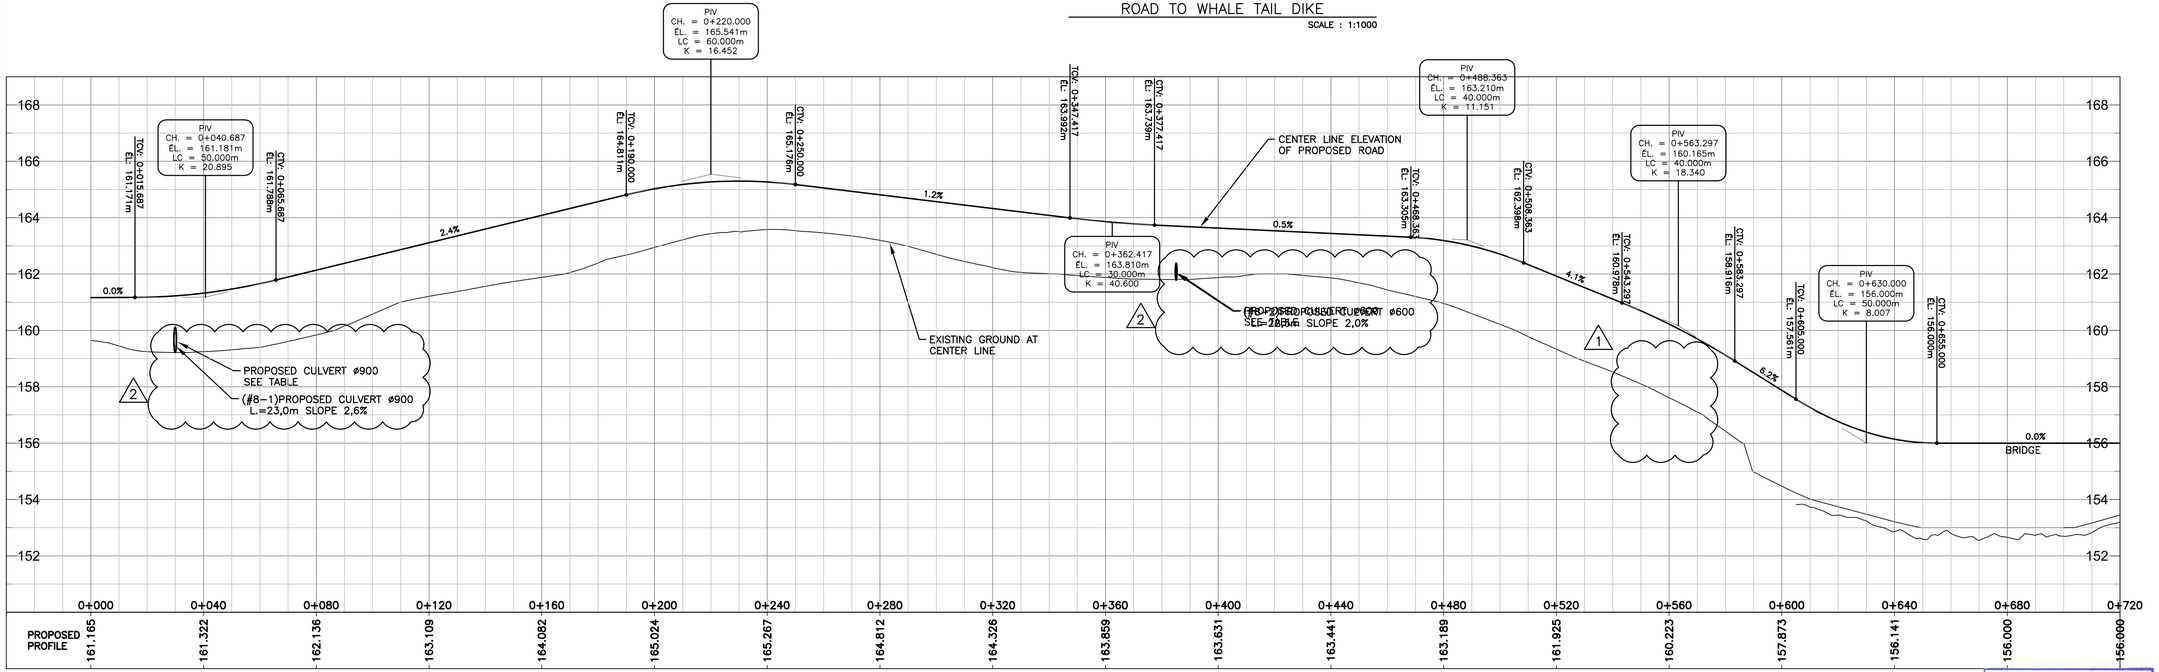

REV.	DATE	DESCRIPTION	PAR/BY	APP.	CLIENT
3	2018–08–13	REVISED FOR CONSTRUCTION	Y.B.	G.M.	E.T.
2	2018–06–06	ISSUED FOR CONSTRUCTION	D.D.	G.M.	E.T.
0	2017–09–08	ISSUED FOR CONSTRUCTION	Y.B.	G.M.	E.T.

REVISIONS

DIGITALLY SIGNED DOCUMENT

REGISTERED PROFESSIONAL ENGINEER
G. MARCOTTE
LICENSEE
NT/NU

PERMIT TO PRACTICE
SNC - LAVALIN STAVIBEL INC.
Signature
Date 2018-08-15
PERMIT NUMBER: P 718
NT/NU Association of Professional Engineers and Geoscientists

TITRE / TITLE 2018-08-15

AGNICO EAGLE – AMARUQ DIVISION
417 – ROADS, YARDS, FENCES AND OTHER
230 – GENERAL EARTH WORKS
PLAN & PROFILE
ROAD TO WHALE TAIL DIKE
0+000 @ 0+700

DESSINÉ PAR DRAWN BY	YVES BOISVERT, TECH.	DATE 2018–06–06
VERIFIÉ PAR CHECKED BY	GILLES MARCOTTE, ING.	2018–06–06
APPROUVÉ PAR APPROVED BY	GILLES MARCOTTE, ING.	2018–06–06
ÉCHELLE SCALE	1 : 1000	DATE 2018–06–06

NO. DESSIN DRAWING NO. 61–417–230–215

NO. PROJET PROJECT NO.	REVISION	FEUILLE / SHT
6115 / 644819	2	1 / 1

AE–CART–ARCH D

P:\300–RN\644819\0000\0–Docs Emis\2018–08–13 – Plan révisé pour rapport ponceau\61–417–230–215_R2.dwg–2013–02–19 14:03:29

FILE NO. 61–417–230–215_R2.dwg