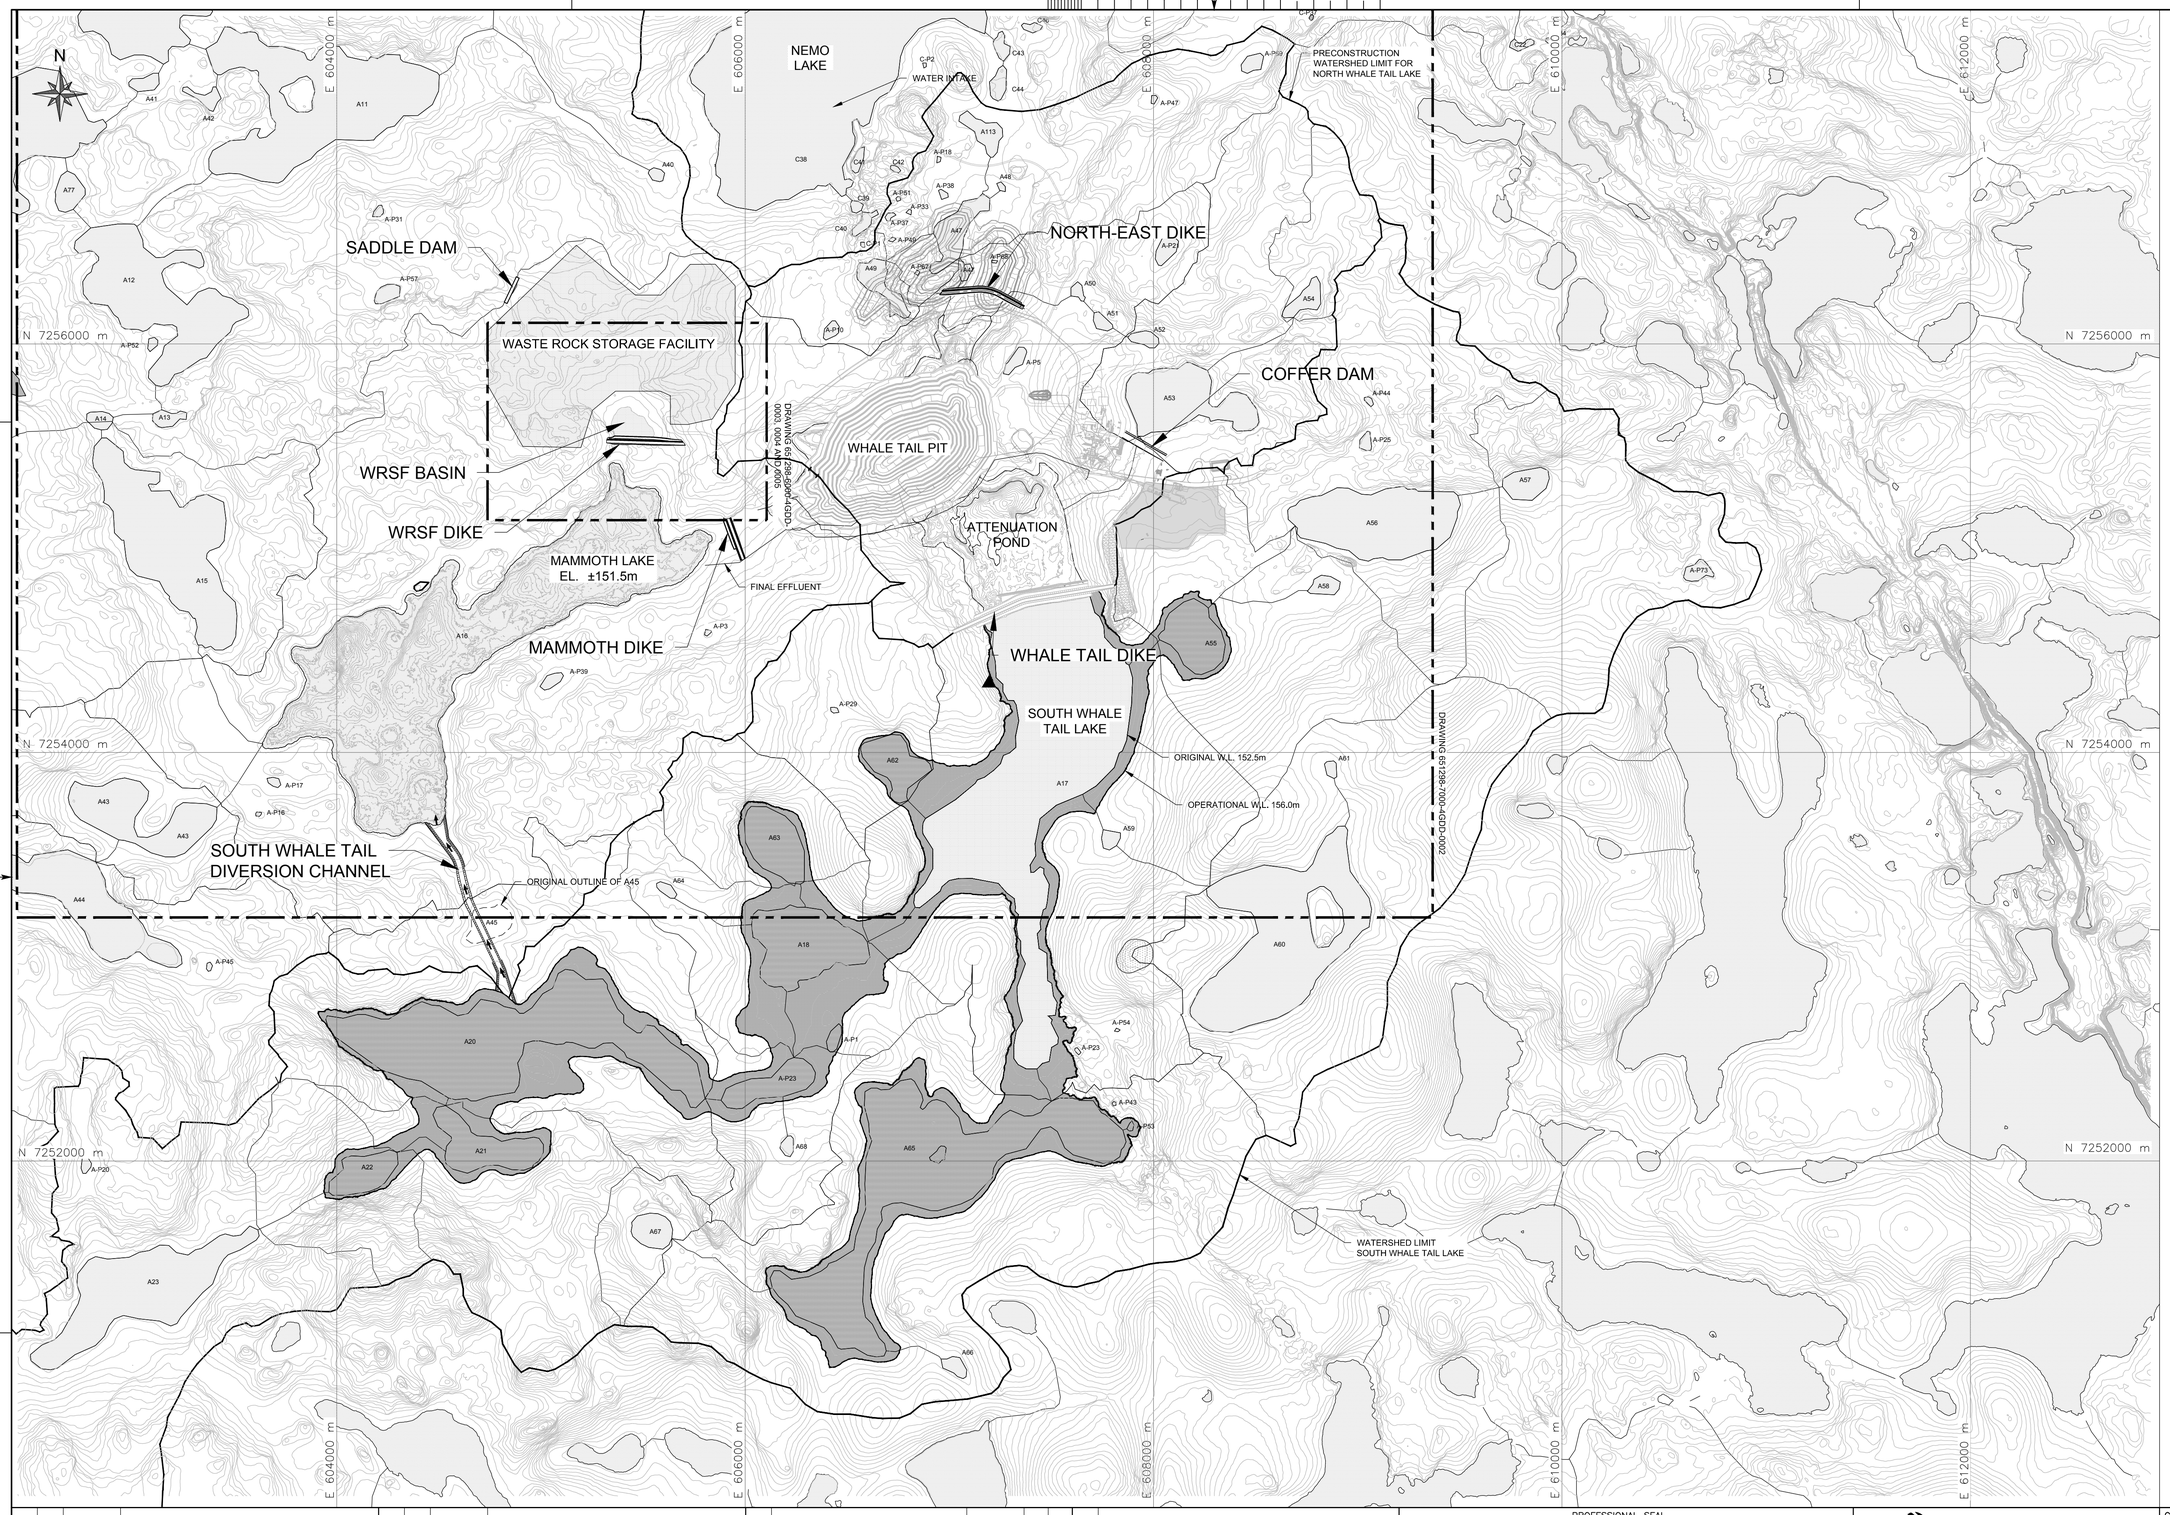

LEGEND

- NATURAL WATERSHED
- POND OR FLOODED AREA AT SOUTH WHALE TAIL LAKE
- ARCHAEOLOGICAL SITE
- ARCTIC FOX HABITAT (D&N & NEC.2015)

NOTES:

1. THIS DRAWING ILLUSTRATES THE GENERAL ARRANGEMENT OF THE WRSF DIKE.
2. ALL ELEVATIONS AND COORDINATES ARE IN METERS.
3. WORKS SHOWN ON THIS DRAWING SHALL BE EXECUTED IN ACCORDANCE WITH THE APPLICABLE TECHNICAL SPECIFICATIONS.

ISSUE REGISTER

ISSUE No	REV.	DATE (Y/M/D)	PURPOSE OF ISSUE
03	00	2018-08-03	ISSUED FOR CONSTRUCTION
02	PB	2018-07-23	ISSUED FOR CLIENT COMMENTS
01	PA	2018-07-20	ISSUED FOR INTERNAL COMMENTS

ISSUE REGISTER

ISSUE No	REV.	DATE (Y/M/D)	PURPOSE OF ISSUE

REVISION REGISTER

No	REVISION DESCRIPTION	DATE (Y/M/D)	*	**

INITIALS: * DESIGNED ** APPROVED

REFERENCE DRAWINGS

No	
6	6112-000-210-001_RC RECIEVED ON 2017-03-16
5	AMARUQ_UTMWF_03132017 REVCEIVED ON 2017-03-14
4	GOLDER GENERAL WATERSHED CONFIGURATION RECEIVED ON 2015-01-13
3	LAKE ELEVATION RECEIVED FROM AEM AND SURVEYED ON AUGUST 2015
2	AMARUQ TOPOGRAPHY RECEIVED ON 2015-09-15
1	Amaruq Baseline Studies, Potentially Environmentally, Significant Features. Project: DA14-053-04. Dougan & Associates.

PROFESSIONAL SEAL

INGÉNIEUR - ENGINEER G. Haile 33063 QUÉBEC

16/08/2018

D-Y JALBERT INGÉNIEUR ENGINEER

2018-08-16

SNC·LAVALIN
Mining & Metallurgy
5500, des Galeries Blvd., bur. 200, Quebec (Quebec), Canada G2K 2E2
Telephone: (418) 621-5500, Fax: (418) 621-8887

PREPARATION	APPROVAL
DESIGNED G. HAILE, P. ENG.	PROJECT DISCIPLINE ENGINEER G. HAILE, ENG.
DRAWN D. LAN	PROJECT ENGINEERING MANAGER Y. JALBERT, P. ENG.
CHECKED Y. JALBERT	CLIENT
DATE 2018-08-03	PERMIT TO PRACTICE D. LEAHY, P. ENG.

SCALE 1 : 15 000 (200 0 200 400 600m)

CLIENT: AGNICO EAGLE

PROJECT: AGNICO EAGLE – MEADOWBANK DIVISION WHALE TAIL PROJECT

TITLE: GENERAL ARRANGEMENT PLAN

PROJECT No	SUBDIVISION	SUBJECT	SERIAL	REV.
651298	6000	4G DD	0001	00

A1-HOR-FRAME-EN (SI)

LAST SAVE: 2018/08/16 – 11:24am
PATH: T:\pro\651298 Detailed Eng WM-Geotech Amaruq\40_DD_DESSINS\WRSF\Final\651298-6000-4GDD-0001-00.dwg