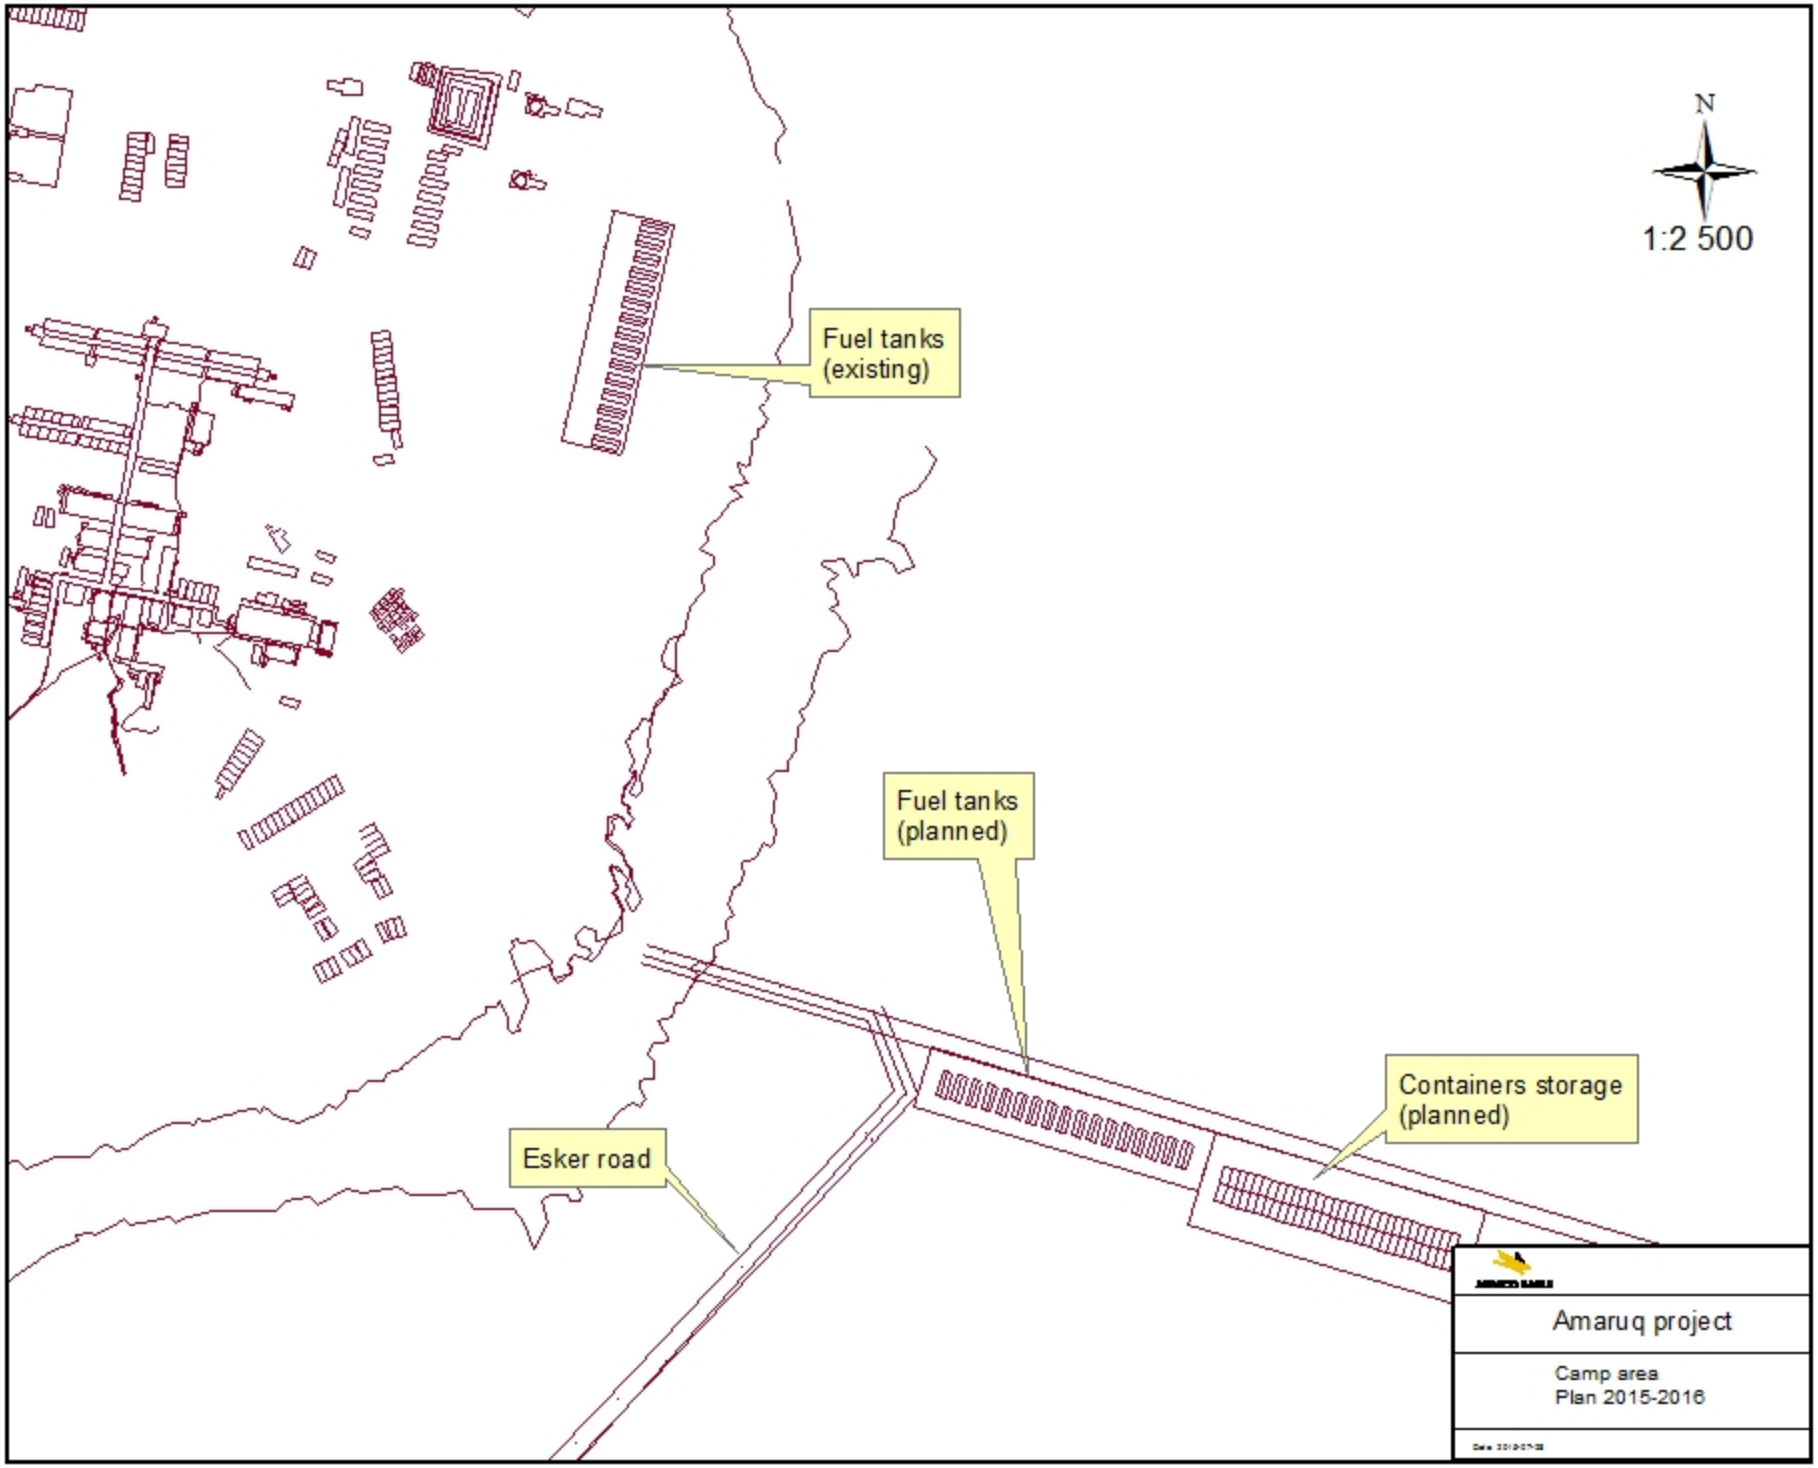
N
1:2 500
Fuel tanks
(existing)
Fuel tanks
(planned)
Containers storage
(planned)
Esker road
Amaruq project
Camp area
Plan 2015-2016