NO. DESSIN
DRAWING NO.

RECEIVED
By Manager of Licensing at 4:23 pm, Oct 19, 2011

FORMAT ANSI B–11x17

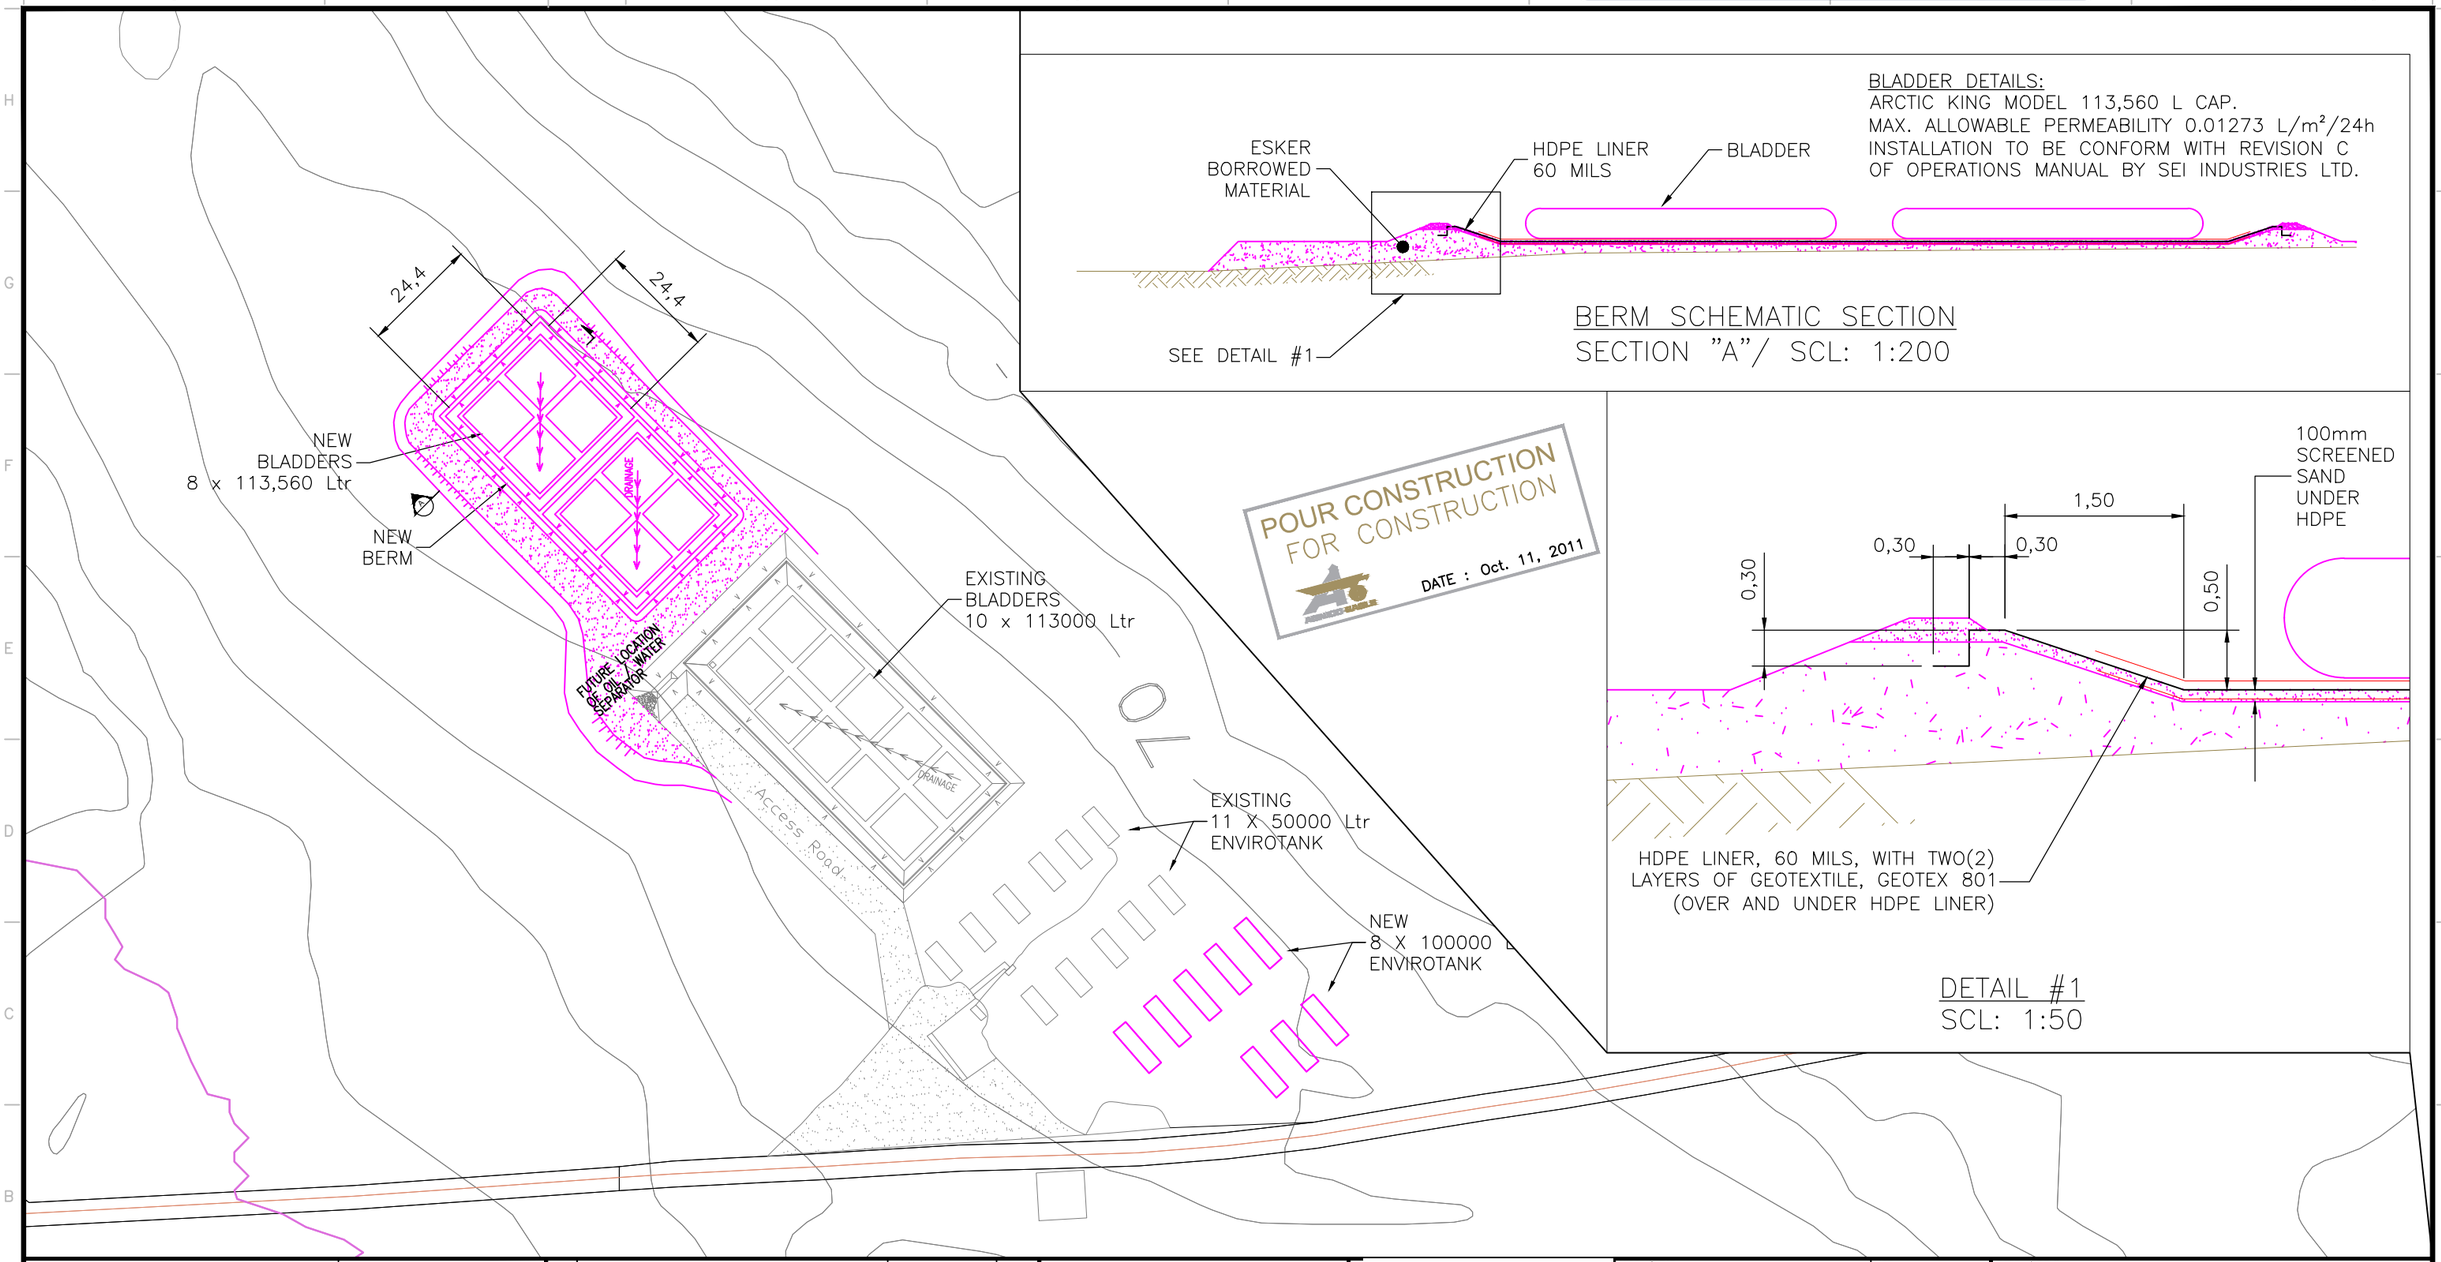

BLADDER DETAILS:
ARCTIC KING MODEL 113,560 L CAP.
MAX. ALLOWABLE PERMEABILITY 0.01273 L/m²/24h
INSTALLATION TO BE CONFORM WITH REVISION C
OF OPERATIONS MANUAL BY SEI INDUSTRIES LTD.

BERM SCHEMATIC SECTION
SECTION "A"/ SCL: 1:200

POUR CONSTRUCTION
FOR CONSTRUCTION
DATE : Oct. 11, 2011

DETAIL #1
SCL: 1:50

		1	NEW BERM RELOCATION – FOR CONSTRUCTION	2011–09–27	J.C.
TITRE / TITLE	# DWG	REV	DESCRIPTION	DATE	PAR BY
DESSINS EN RÉFÉRENCE / REFERENCE DRAWINGS		REVISIONS			

AGNICO-EAGLE

REGISTERED PROFESSIONAL ENGINEER
B.A.P. GIARD
LICENSEE
NWT/NU

DESSINÉ PAR / DRAWN BY	JOCELYN CRETE	DATE 2011–09–27
VÉRIFIÉ PAR / CHECKED BY	B. CARON, P.Eng.	2011–09–29
APPROUVÉ PAR / APPROVED BY	PATRICK GIARD P.Eng.	2011–10–11
No. PROJET / PROJECT No.	065	
DATE	2011–10–11	

L'INFORMATION CI-CONTENUE EST LA PROPRIÉTÉ DE AGNICO-EAGLE LTÉE ET DOIT ÊTRE RETOURNÉE SUR DEMANDE. SANS AUTORISATION ÉCRITE PRÉALABLE, TOUTE TRANSMISSION DE COPIE(S) À AUTRUI ET TOUTE UTILISATION AUTRE QUE CELLE POUR LAQUELLE L'INFORMATION EST PRÊTÉE SONT INTERDITES.
© AGNICO-EAGLE LTÉE
THE INFORMATION HERE ON IS THE PROPERTY OF AGNICO-EAGLE LTD. AND MUST BE RETURNED UPON REQUEST. WITHOUT WRITTEN PERMISSION, ANY COPYING TRANSMITTAL TO OTHERS AND ANY USE EXCEPT THAT FOR WHICH IT IS LOANED ARE PROHIBITED.
© AGNICO-EAGLE LTD.

TITRE / TITLE
AGNICO–EAGLE – MELIADINE DIVISION
018 Site Fuel Tank Farm
210 GENERAL ARRANGEMENT
MELIADINE WEST PROJECT
PROPOSED FUEL STORAGE EXPANSION 2012

ÉCHELLE/ SCALE 1:1250	FICHIER / FILE .DWG		
No. DESSIN/ DRAWING NO. 018–210–005		REVISION 1	FEUILLE/SHT 1 / 1

AE–CART–ANSI B

:\Seagate Backup\BUSINESSES\CAPITAL CORP\PROJECTS\2011 Projects\AEM Meliadine\Drawings\Master Drawing\018–210–005–R1.dwg, 09 Oct 2011