NO. DESSIN
DRAWING NO.

FORMAT ANSI B–11x17

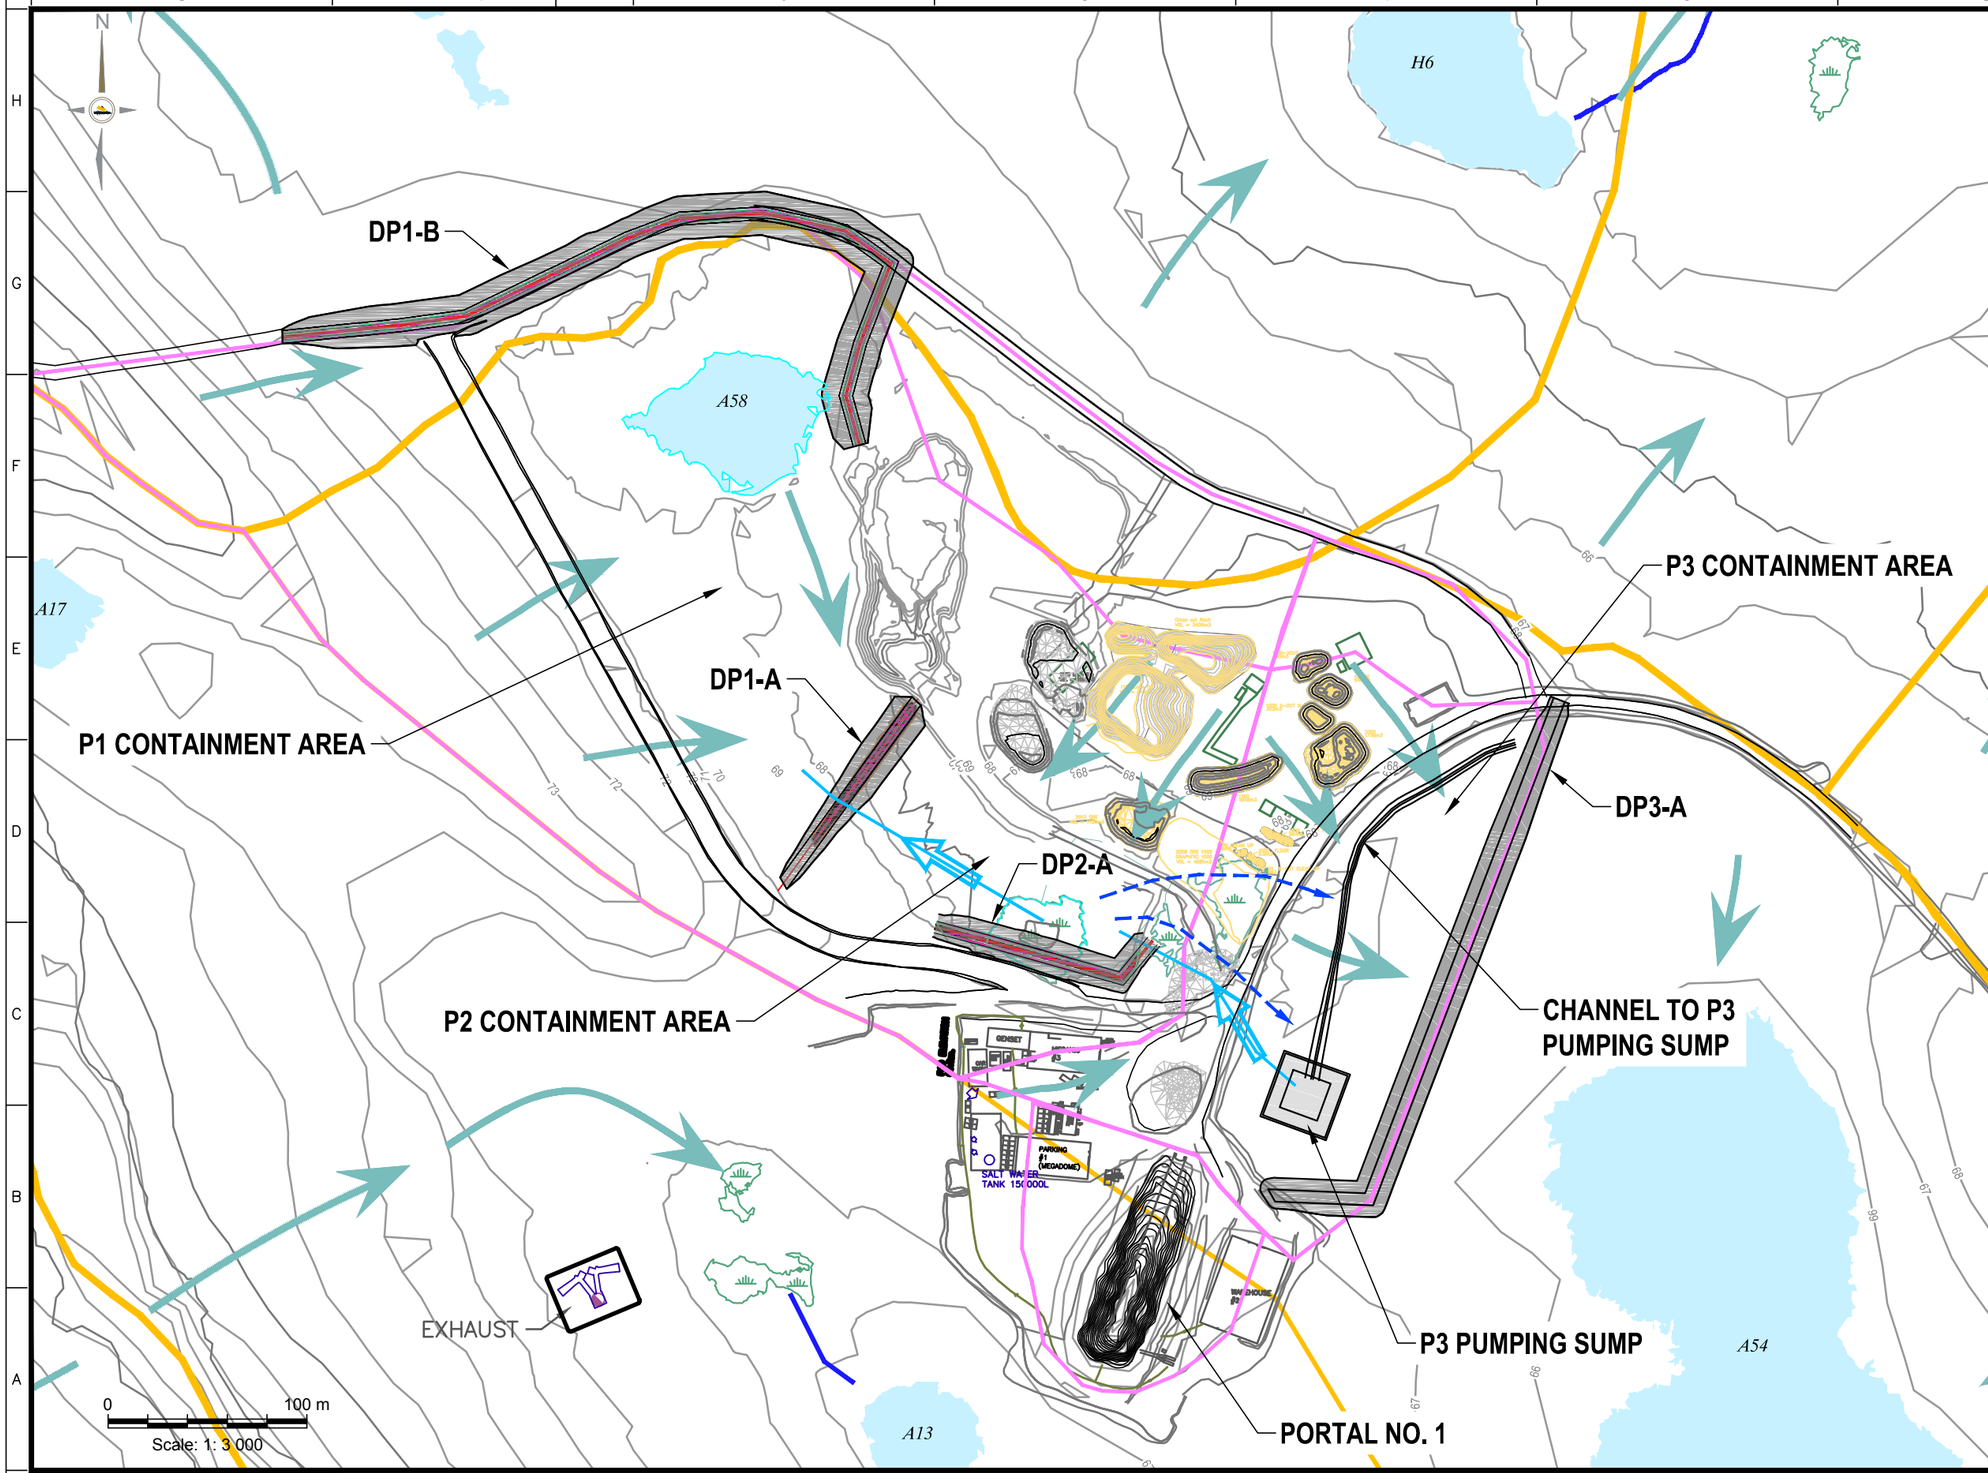

LEGEND

- CATCHMENT BOUNDARY (ORIGINAL GROUND)
- CATCHMENT BOUNDARY (EXISTING GROUND)
- WATERBODY
- SURFACE WATER FLOW DIRECTION
- STREAM
- PUMP AND PIPELINE FOR WATER MANAGEMENT
- POTENTIAL SEEPAGE ROUTES THAT MAY REQUIRE DOWNSTREAM WATER MANAGEMENT

NOTE: ADDITIONAL SEEPAGE COLLECTION SUMPS, PUMPS AND PIPELINES WILL BE INSTALLED AS NECESSARY TO COLLECT AND MANAGE SEEPAGE CIRCUMVENTING THE TEMPORARY FROZEN CORE DIKE STRUCTURES DURING FRESHET 2016.

AGNICO EAGLE

TETRA TECH EBA

L'INFORMATION CI-CONTENUE EST LA PROPRIÉTÉ DE AGNICO EAGLE LTÉE ET DOIT ÊTRE RETOURNÉE SUR DEMANDE. SOUS AUCUNE ÉGARD PÉCUNIAIRE, VOUS NE DEVEZ EN COPIER À AUCUN ET VOUS VOUSSUJETTIR AUCUNE USE QUE POUR LAQUELLE L'INFORMATION EST PRÊTÉE. SOUS DEMANDE.
© AGNICO EAGLE LTÉE

THE INFORMATION HERE ON IS THE PROPERTY OF AGNICO EAGLE LTD. AND MUST BE RETURNED UPON REQUEST. WITHOUT WITHIN PROVIDING, ANY REPORTS TRANSMITTED, TO OTHERS AND ANY USE EXCEPT THAT FOR WHICH IT IS LOANED ARE PROHIBITED.
© AGNICO EAGLE LTD.

TITRE / TITLE	# DWG
–	–
–	–
–	–
–	–
–	–

DESSINS EN RÉFÉRENCE/REFERENCE DRAWINGS

REV	DESCRIPTION	DATE	PAR BY
	FOR DISCUSSION ONLY	2016–03–28	

REVISIONS

DESSINÉ PAR DRAWN BY	EP	DATE	2016–03–21
VÉRIFIÉ PAR CHECKED BY	NG		2016–03–21
APPROUVÉ PAR APPROVED BY			
No. PROJET PROJECT NO.			
DATE			

TITRE / TITLE
AGNICO EAGLE MELIADINE GOLD PROJECT

CONCEPTUAL LAYOUT PLAN OF P1 WATER MANAGEMENT INFRASTRUCTURE FOR FRESHET 2016

ÉCHELLE/ SCALE	FICHIER FILE		
No. DESSIN/ DRAWING NO.		REVISION 00	FEUILLE/SHT 1 / 2

AE–CART–ANSI B

Q:\Edmonton\Engineering\E141\Projects\E14103230_Block007_Meliadine Detail Design\Modelling\Production Drawings\P1 Containment\P1 Containment Area Survey 20160315 Frozen Core Option Model–For Regulator.dwg