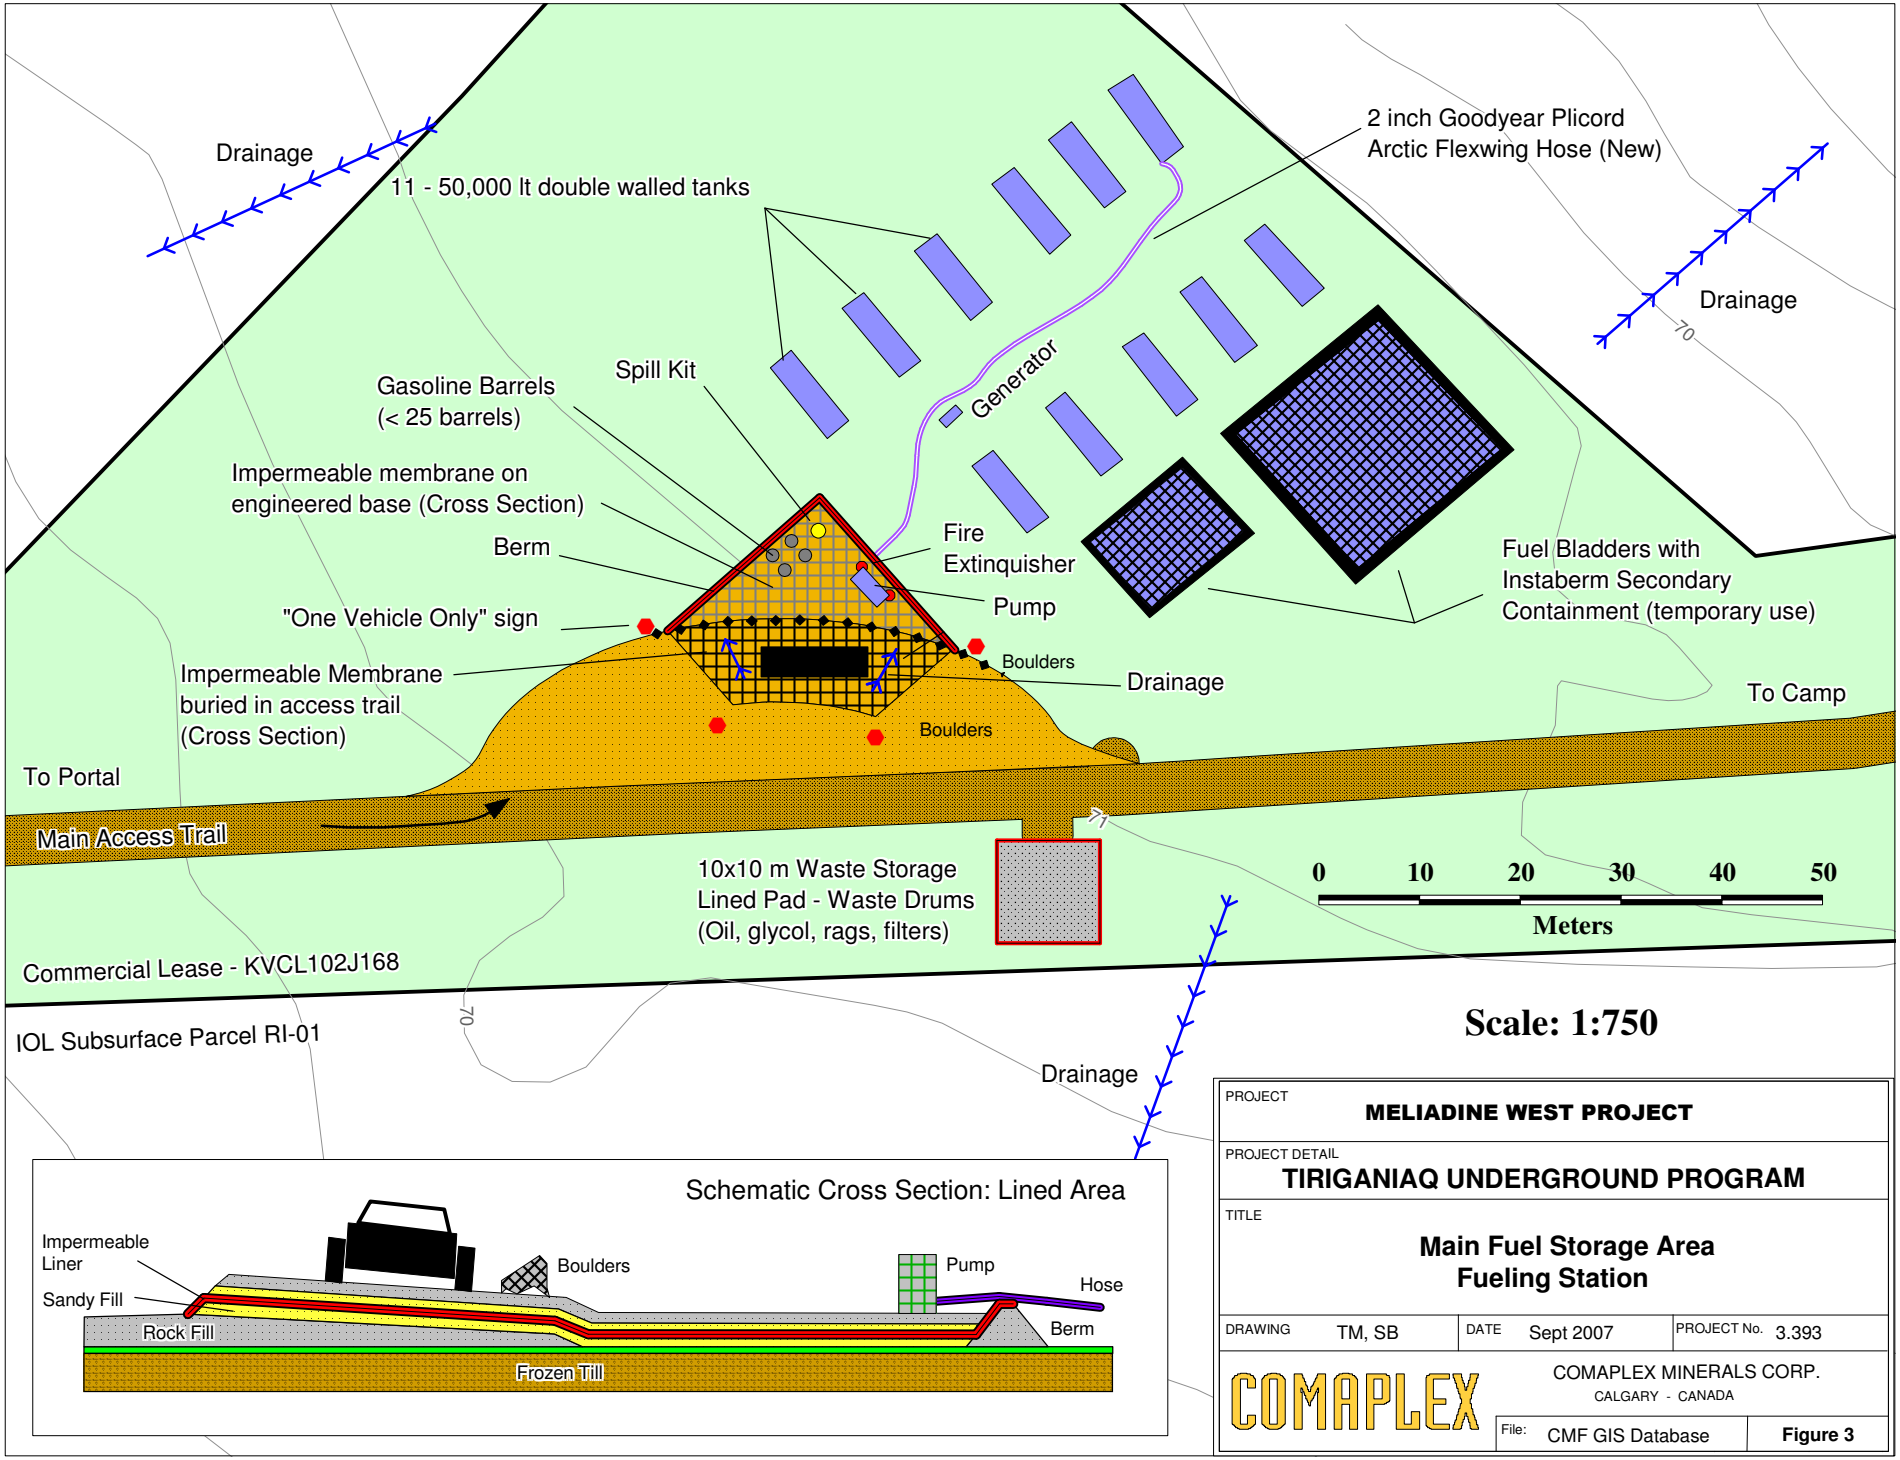
Drainage
11 - 50,000 lt double walled tanks
2 inch Goodyear Plicord
Arctic Flexwing Hose (New)
Drainage
70
Gasoline Barrels
(< 25 barrels)
Spill Kit
Generator
Impermeable membrane on
engineered base (Cross Section)
Berm
Fire
Extinquisher
Pump
Fuel Bladders with
Instaberm Secondary
Containment (temporary use)
"One Vehicle Only" sign
Impermeable Membrane
buried in access trail
(Cross Section)
Boulders
Drainage
Boulders
To Camp
To Portal
Main Access Trail
10x10 m Waste Storage
Lined Pad - Waste Drums
(Oil, glycol, rags, filters)
0 10 20 30 40 50
Meters
Commercial Lease - KVCL102J168
IOL Subsurface Parcel RI-01
70
Drainage
Scale: 1:750
Schematic Cross Section: Lined Area
Impermeable
Liner
Sandy Fill
Rock Fill
Boulders
Pump
Hose
Berm
Frozen Till
PROJECT
MELIADINE WEST PROJECT
PROJECT DETAIL
TIRIGANIAQ UNDERGROUND PROGRAM
TITLE
Main Fuel Storage Area
Fueling Station
DRAWING TM, SB
DATE Sept 2007
PROJECT No. 3.393
COMAPLEX
COMAPLEX MINERALS CORP.
CALGARY - CANADA
File: CMF GIS Database
Figure 3