RECEIVED
By Richard Dwyer at 5:33 pm, Mar 31, 2011

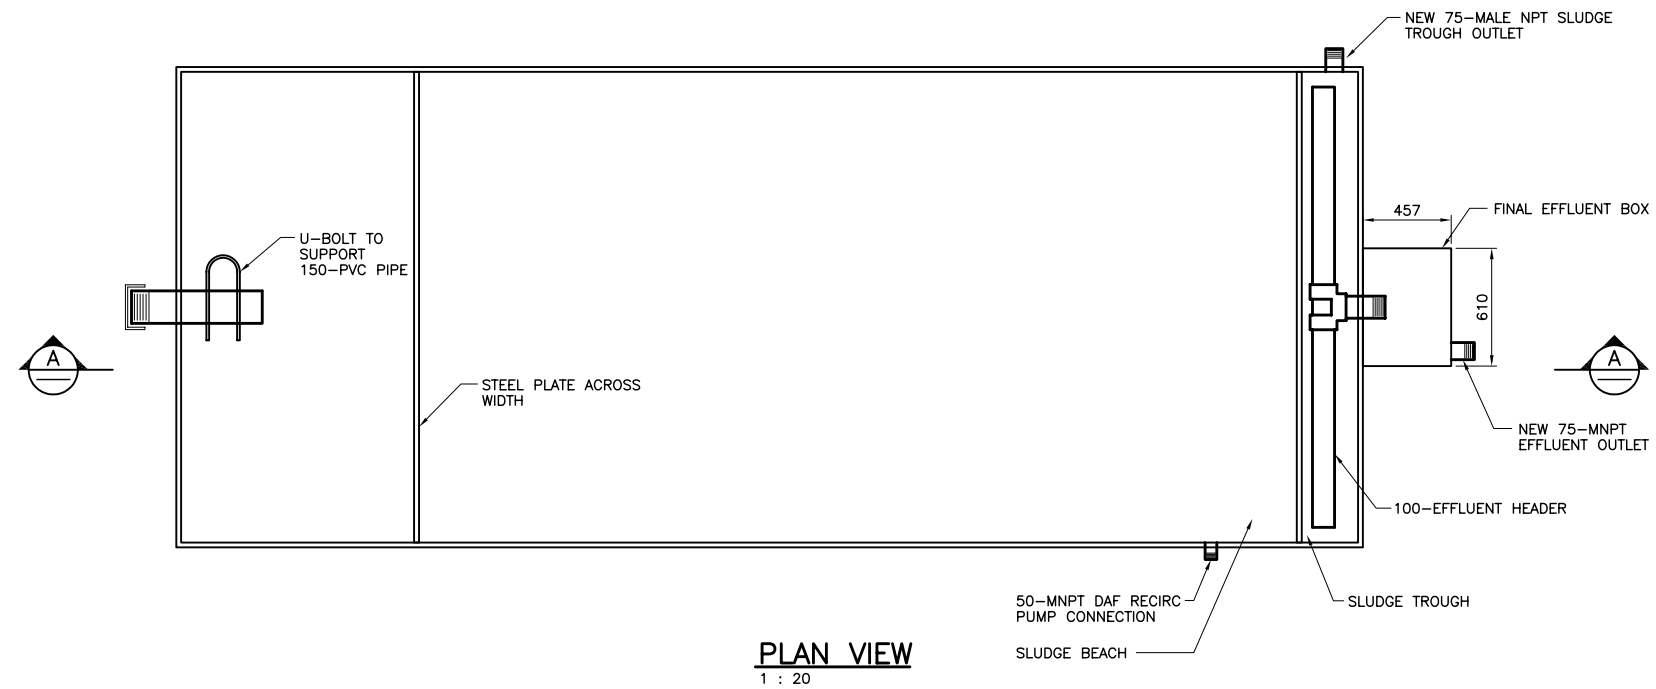

PLAN VIEW
1 : 20

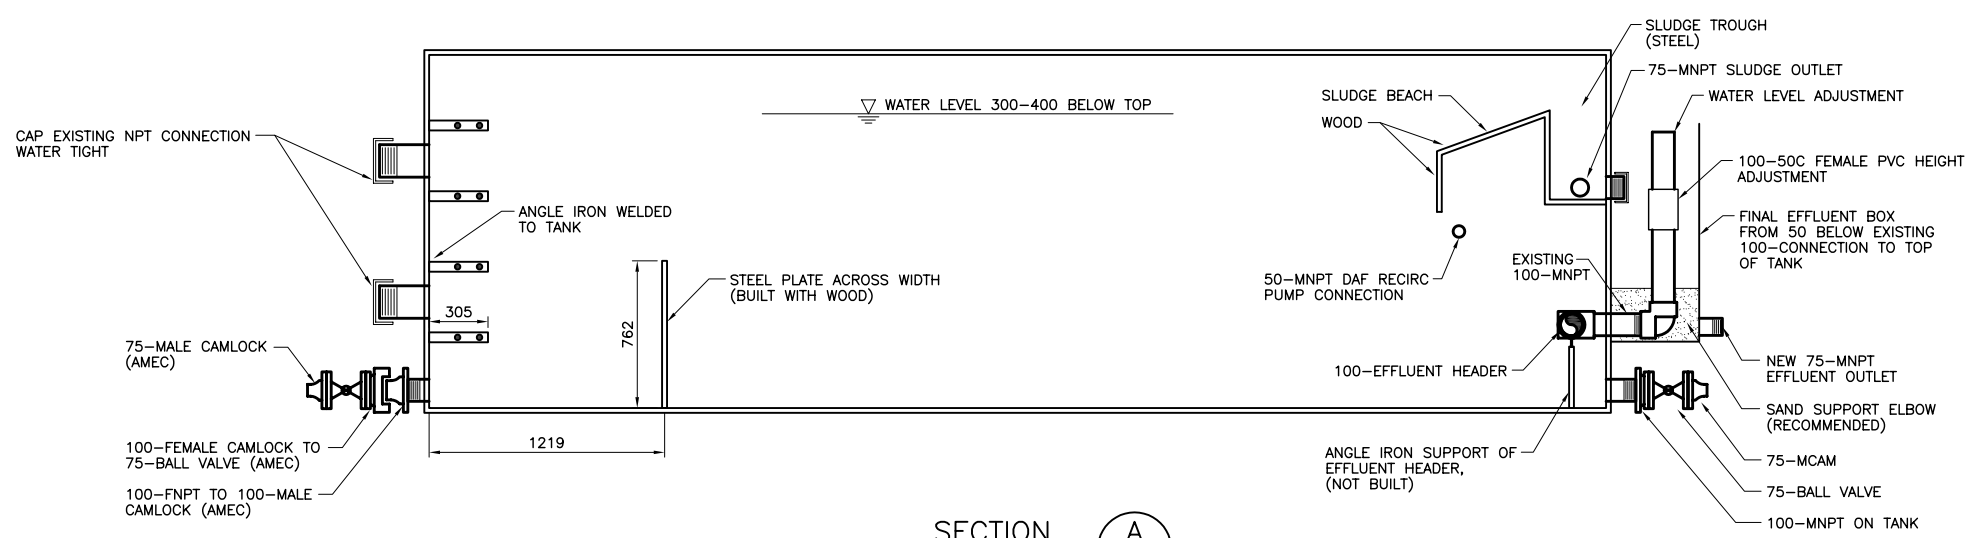

SECTION A
1 : 20

SCALE BAR
0 0.5m 1m 1.5m

CAUTION: THIS PLAN MAY BE REDUCED 0 25mm 50mm ORIGINAL SCALE

NO.	REVISION	DATE	APRVD
0	O&M REVISIONS	08/10	

DRAWN JR AUG 2010
DESIGNED JW AUG 2010
CHECKED
REVIEWED

Baffinland Iron Mines Corporation

amec
AMEC EARTH AND ENVIRONMENTAL
420 WEBER STREET, NORTH,
UNIT G
WATERLOO, ONT, Canada N2L 4E7
Fax: (519) 886-7419
Phone: (519) 886-7500

MECHANICAL
BAFFINLAND IRON MINES
DAF SKIM TANK DETAILS

DATE: AUGUST 2010
SCALE: 1 : 20
SHEET: 1 OF 1 SHEETS
PROJ No: TR1662
M-01

Filepath: T:\Pete\Geomatrix\2010\102371-T Baffinland O&M Manual (TR1662)\TR1662-M01.dwg
Plot Time: Aug 25, 2010 - 9:49am, Plotted By: Dell Survey2