XREF FILE(S): STEENSBY_2; steensby lakes; PROPOSED_STEENSBY_DRILLHOLES_FOR_2008; COMPLETED_DRILLHOLES_STEENSBY_2007; Proposed_2008_Drillholes_Steensby_March_5_2008_BP; 01 - ON ICE DRILLHOLE LOCATIONS - MAY 2 2008 IMAGE FILE(S): Baffinland logo-big corp Baffinland logo-big corp Baffinland logo-big corp Baffinland logo-big corp STEENS

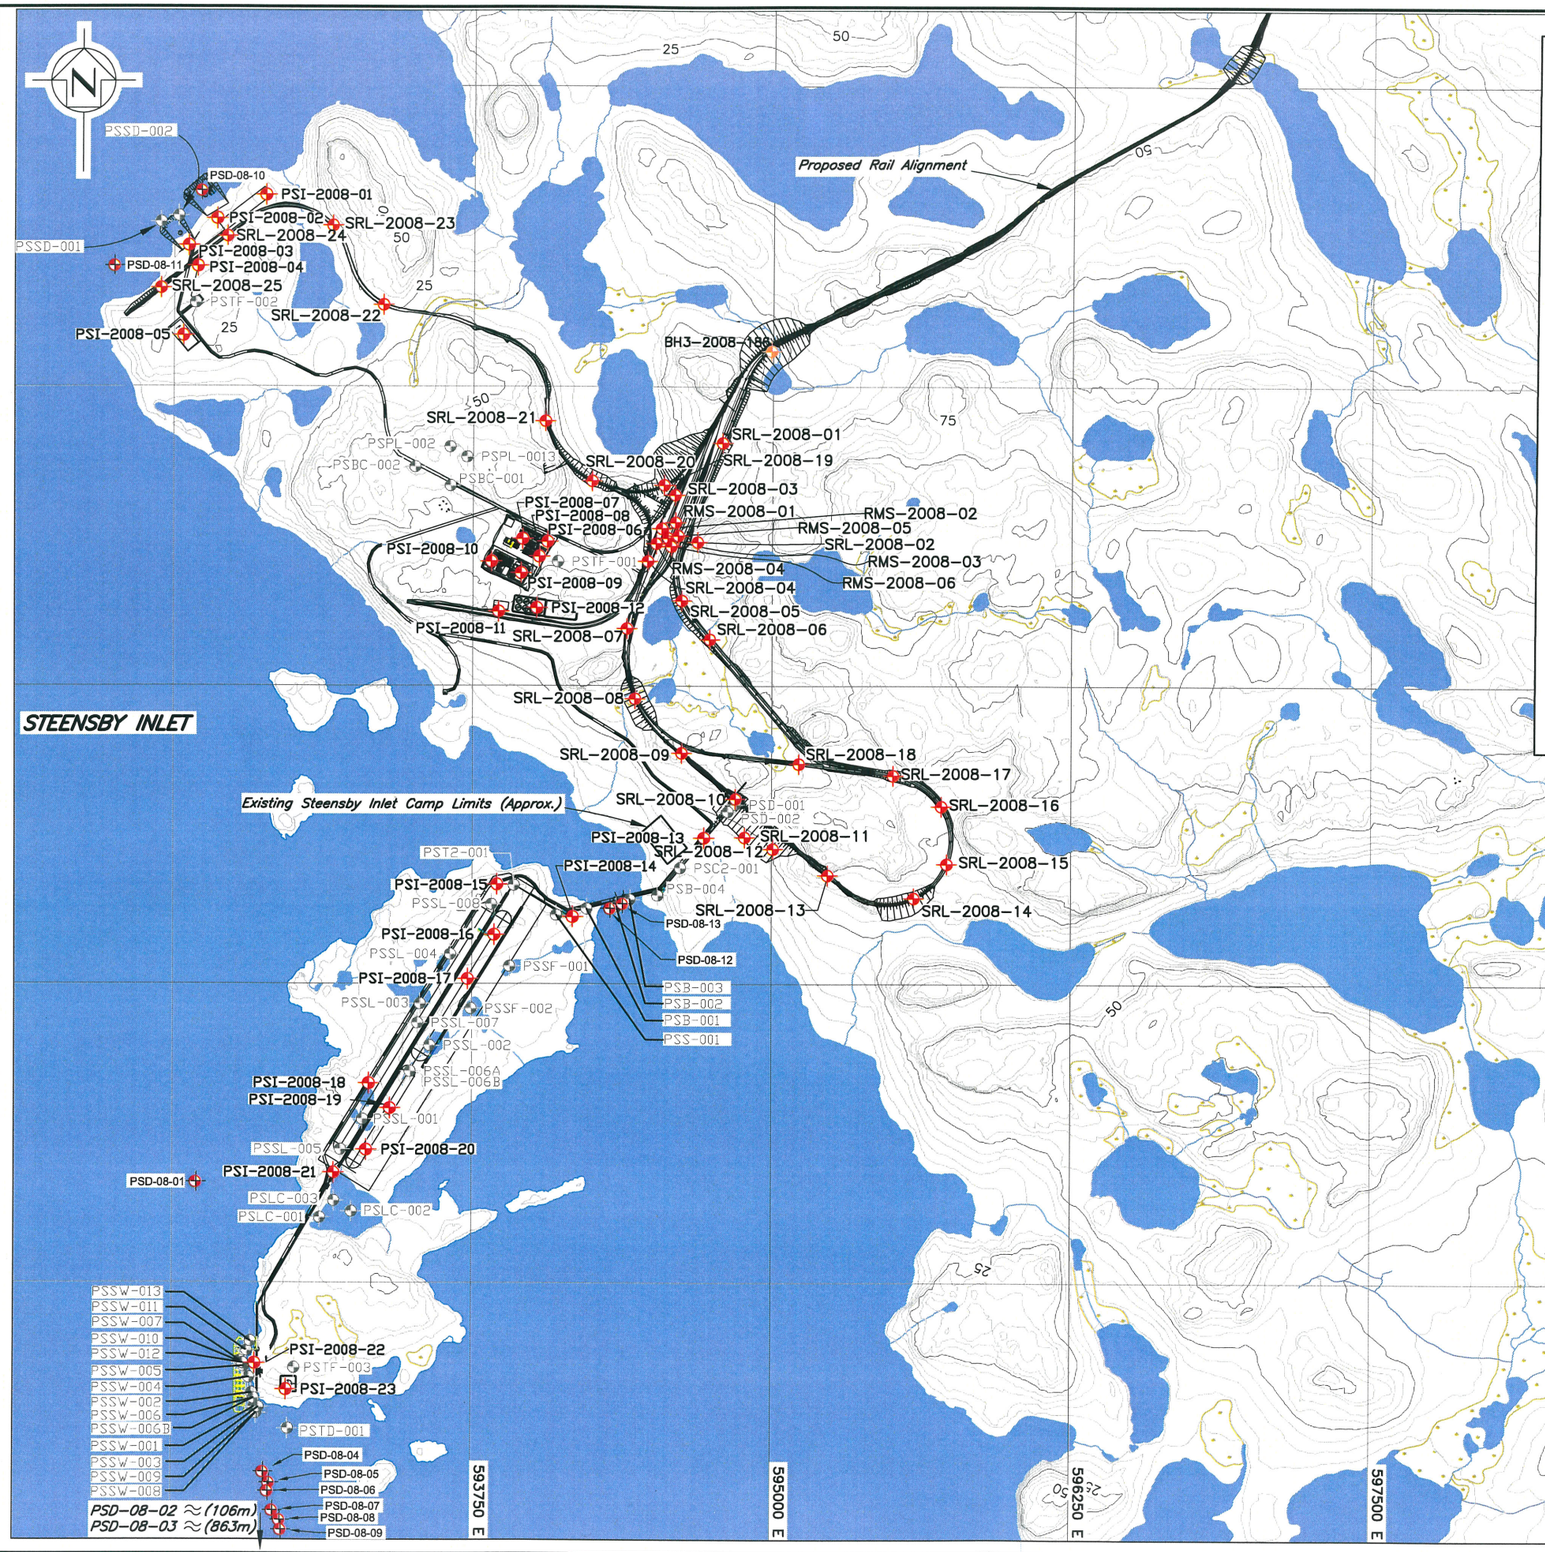

LEGEND:

- Water
- River/Stream/Drainage
- Drillhole Completed in 2007
- Proposed Winter Drillhole
- Proposed Summer Drillhole
- Proposed Summer Drillhole within 30m of high water mark

NOTES:

1. Mapping provided by Eagle Mapping.
2. Coordinate grid is shown in UTM (NAD 83) Zone 17 and is in metres.
3. Contours are in metres. Contour interval is 5 metres.
4. Steensby Inlet Infrastructure provided by Aker Kvaerner Drawing No. DWG-0000-G-0003.
5. Proposed Rail Alignment provided by Canarail on January 11, 2008.
6. Ravn River Alternate Routes provided by Canarail on January 25, 2008.
7. Drillhole and water source locations may vary depending on actual site conditions. Drillhole locations may change due to changes in infrastructure locations.
8. Approximately 25 additional drillholes (ALT-2008) will be proposed to investigate the potential alternate route alignments. The locations of these drillholes are yet to be finalized.
9. Borrow source locations are approximate and final coordinates will be determined pending site reconnaissance.
10. Water Sources for drilling to be the ocean.

Scale 250 125 0 250 500 750 1000 1250 Metres

Baffinland
Iron Mines Corporation

MARY RIVER PROJECT

STEENSBY INLET
SITE INVESTIGATION PLAN

Knight Piésold CONSULTING

P/A NO.	REF.	REV.
NB102-00181/12	NB08-00583	0

FIGURE 10

NORTH BAY ON SAVED: I:\102-00181-12\Assignment\Acad\Fig\Bf#1, 6/2/2008 3:52:04 PM PRINTED: 6/2/2008 3:55:02 PM, Layout1, bpark