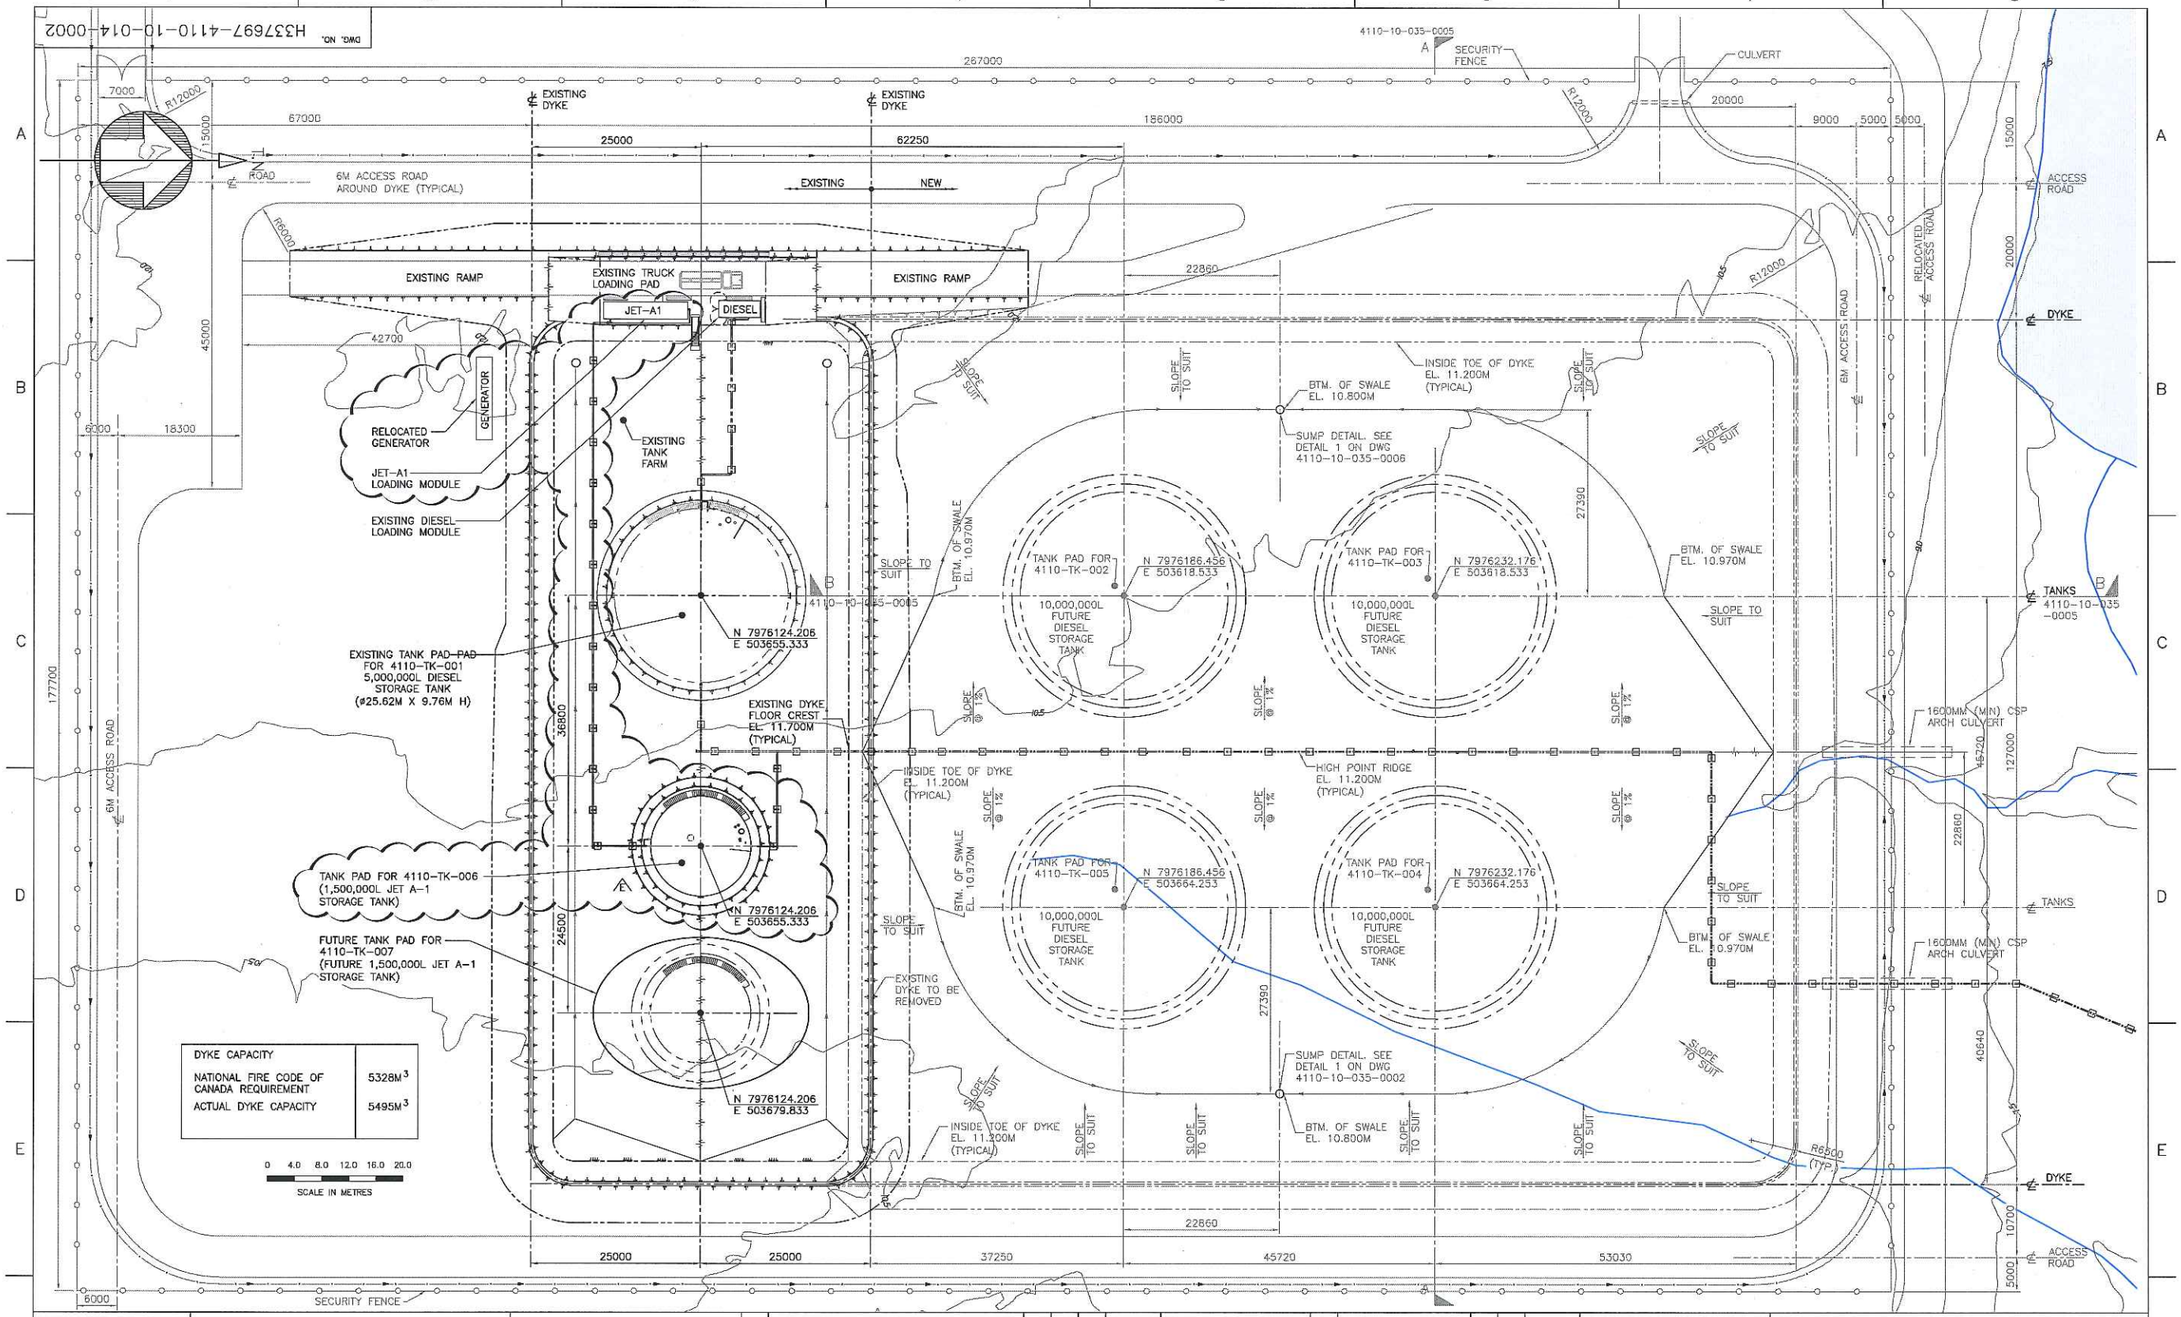

DRAWING NO.	DRAWING TITLE

REFERENCE DRAWINGS

PERMIT TO PRACTICE
HATCH LTD.
Signature
Date
PERMIT NUMBER: P 512
The Association of Professional Engineers, Geologists and Geophysicists of NWT/NU

SEAL

NO.	DESCRIPTION	BY	CHK'D	APP'D	DATE
E	2012 TANKS AND PIPING IDENTIFIED		DS	FB	11-12-09
D	JET TANK AND PAD SIZE REVISED		DS	FB	11-12-09
C	REVISED TANK VOLUME		DS	FB	11-11-01
–			–	–	–
–	–		–	–	–

REVISIONS

REGISTERED PROFESSIONAL ENGINEER
M. BUTTS
LICENSEE
NT/NU

REV.	ISSUE FOR	AUTH. BY	DATE
E	ISSUED FOR 2012 WORK	FB	11-12-09
D	ISSUED FOR PERMITTING	FB	11-12-09
	REVISED TO FDW APPLICATION		
C	RE-ISSUED FOR ENVIRONMENTAL PERMIT	FB	11-11-01
B	ISSUED FOR ENVIRONMENTAL PERMIT	FB	11-09-23
A	ISSUED FOR PERMITTING – FDW	FB	11-09-09

ISSUE AUTHORIZATION

HATCH™

DESIGNED BY DS DATE 11-05-13	DRAWN BY MMI DATE 11-05-13
CHECKED BY FGK DATE 11-08-05	DISCIP. ENGR. J. MacLean DATE 11-05-13
PROJ. DES. COORD. DATE	PROJ. ENGR. F. Butts DATE
PROJ. MGR. DATE	

Baffinland Iron Mines Corporation

MARY RIVER PROJECT

MILNE INLET
FUEL SYSTEM EXPANSION
DYKE PLAN

SCALE 1:400 OR AS NOTED

DWG. NO. H337697-4110-10-014-0002

REV. E