DWG. NO. H337697-4470-10-017-0001

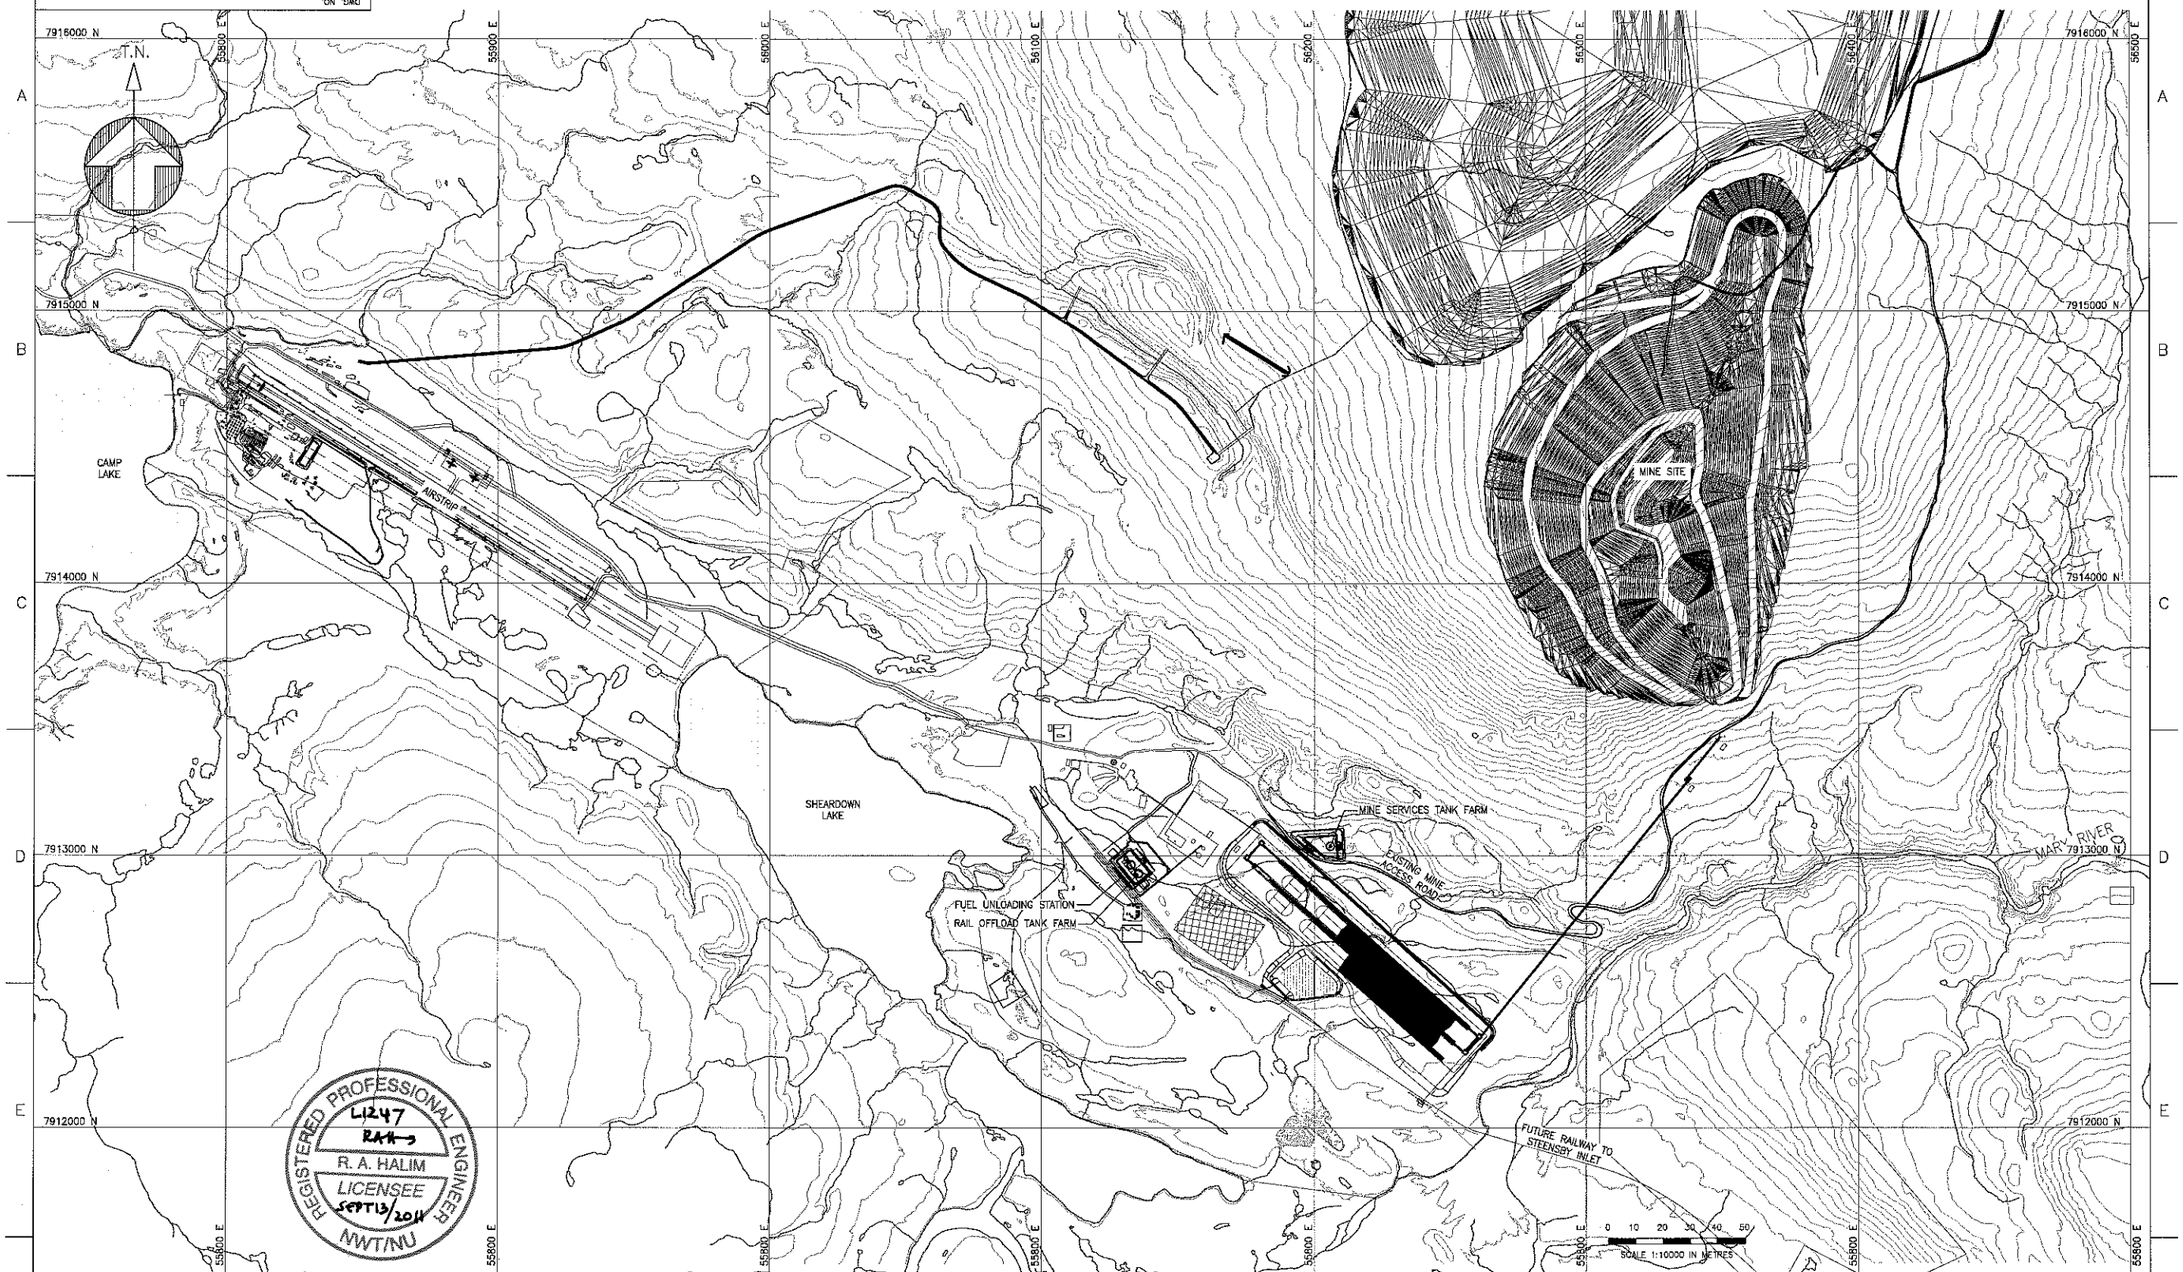

REGISTERED PROFESSIONAL ENGINEER
L1247
R. A. HALIM
LICENSEE
SEPT 13/2011
NWT/NU

DRAWING NO.	DRAWING TITLE
H337697-4210-10-014-0001	MINE SITE PROPOSED PERMANENT WORKS SITE LAYOUT

REFERENCE DRAWINGS

PERMIT TO PRACTICE
HATCH LTD.
Signature
Date SEPT 13/2011
PERMIT NUMBER: P 512
The Association of Professional Engineers, Geologists and Geophysicists of NWT/NU

NO.	DESCRIPTION	BY	CHK'D	APP'D	DATE
–	–		–	–	–

REVISIONS

REV.	ISSUE FOR	AUTH. BY	DATE
A	ISSUED FOR PERMITTING – PDW	FB	11-09-09

ISSUE AUTHORIZATION

HATCH

DESIGNED BY DS DATE 11-08-02	DRAWN BY EB DATE 11-08-02
CHECKED BY FJK DATE 11-09-08	DISCIP. ENGR. JM DATE 11-09-08
PROJ. DES. COORD. DATE	PROJ. ENGR. F. BUTTS DATE 11-09-08
PROJ. MGR. DATE	

Baffinland Iron Mines Corporation

MARY RIVER PROJECT

MINE SITE
FUEL SYSTEM
SITE PLAN

SCALE 1:10000 OR AS NOTED

DWG. NO. H337697-4470-10-017-0001

REV. A