DWG. NO. H337697-3110-12-042-0002

REVISION A

KEY MAP
SCALE 1:500,000

BARGE SPECIFICATION

LOA	120m MIN.
BREADTH	22m MIN.
DEPTH	4m
GROSS REGISTERED TONNAGE	
TONNAGE	
FLAG	CANADA
CLASSIFICATION SOCIETY	ABS
CLASS NOTATION	*A1, BARGE
SERVICE LIMIT	UNRESTRICTED
UNIFORM DECK LOAD (MIN)	4.6MT/m2
LIGHTSHIP WEIGHT	
MAX AXLE LOAD	
LOAD LINE CERTIFICATION	FULL LOAD WITH AN ICAS

NOTES:

1. BARGE MUST COMPLY TO BOTH PROVINCIAL OCCUPATION SAFETY REGULATION (OSH) AND FEDERAL MARINE OCCUPATIONAL SAFETY REGULATION (MOSH).
2. BARGE TO BE DESIGNED FOR STABILITY WHEN 200MT CRANE IS OPERATIONAL ON BARGE

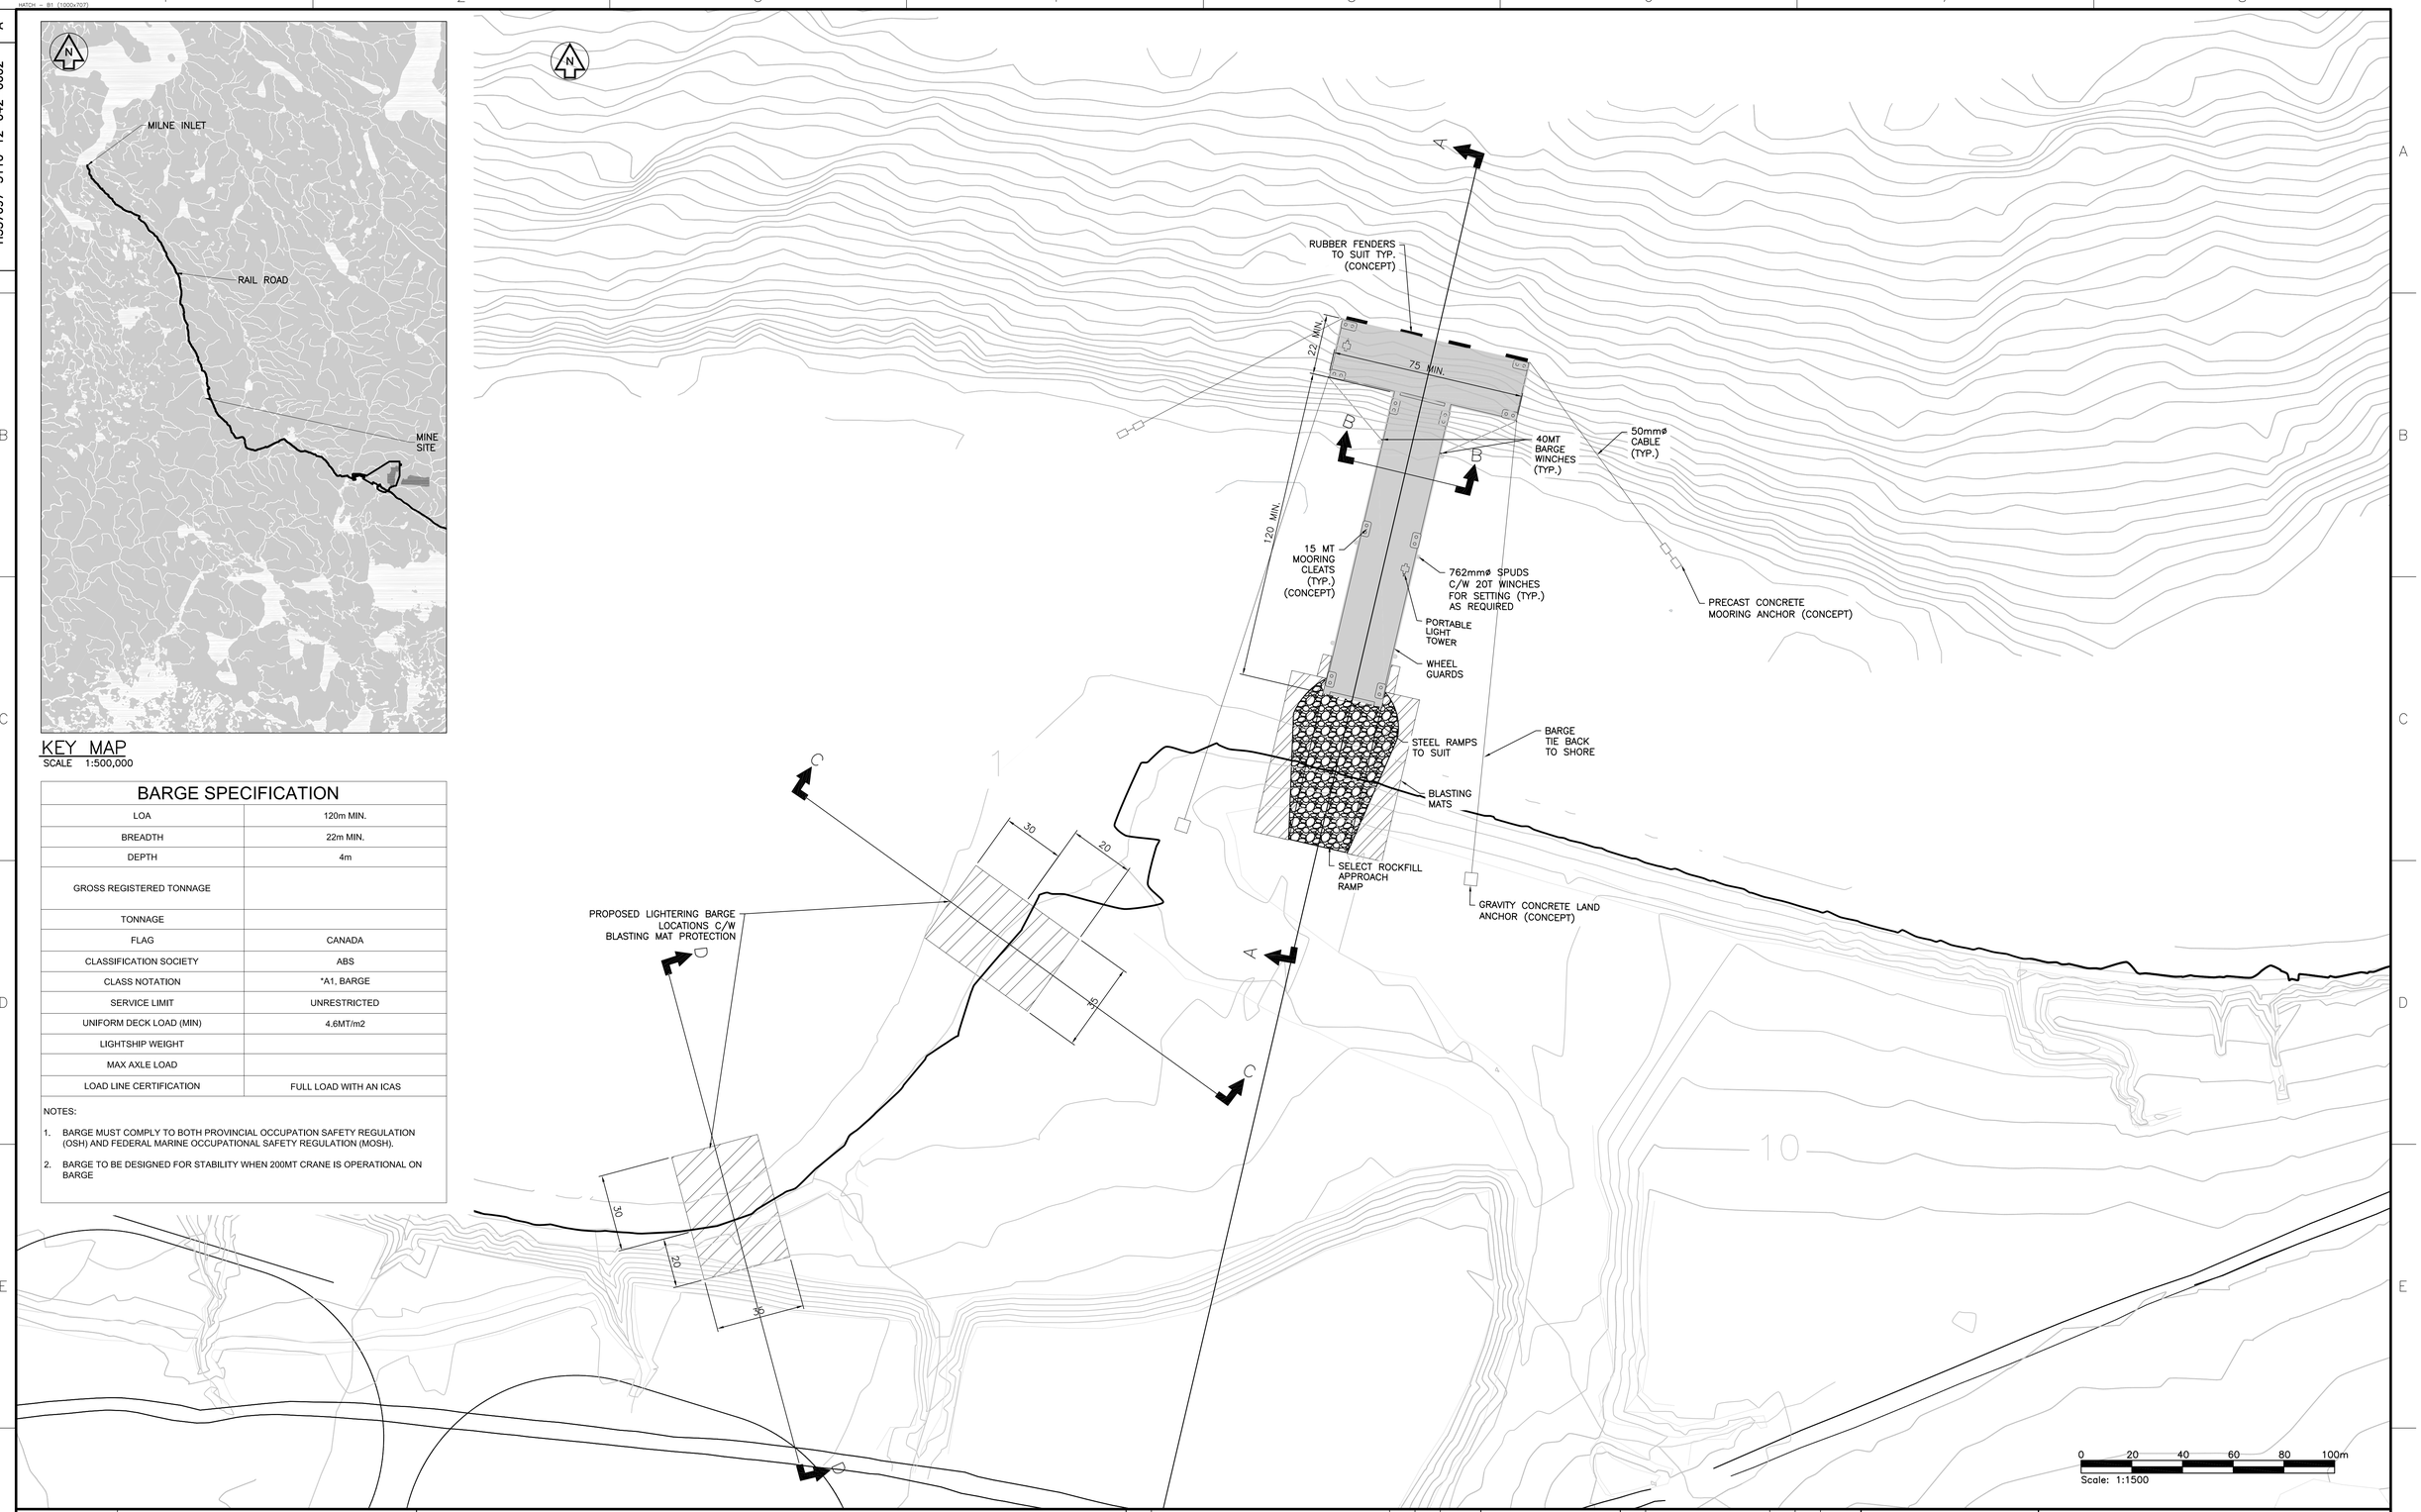

DRAWING NO.	DRAWING TITLE

REFERENCE DRAWINGS

75% COMPLETE
THIS DRAWING IS FOR INFORMATION ONLY
DO NOT USE FOR CONSTRUCTION

NO.	DESCRIPTION	CHK'D	APP'D	DATE

REVISIONS

REV.	ISSUE FOR	AUTH. BY		DATE
A	ISSUED FOR 75% REVIEW	KS	LF	11-08-25

ISSUE AUTHORIZATION

HATCH

DESIGNED BY — DATE
DRAWN BY N. TOHME DATE 08/30/2011
CHECKED BY — DATE
DISCIP. ENGR. — DATE
PROJ. DES. COORD. — DATE
PROJ. ENGR. — DATE
PROJ. MGR. — DATE
PROJECT NUMBER H337697

Baffinland Iron Mines Corporation

MARY RIVER IRON ORE PROJECT

MILNE INLET
CONSTRUCTION DOCK
PLAN

SCALE AS SHOWN
DRAWING NO. H337697-3110-12-042-0002
REVISION A

CIVIL | ELECTRICAL | MECHANICAL | GEOTECHNICAL | HYDROTECHNICAL | ARCHITECTURAL | OTHER

Sep 06 , 2011 , 5:16pm Login name: TOH58037 Layout: 002
Drawing Name: P:\289980 Mary River H337697\Drawings\Milne Inlet\H337697-3110-12-042-0002.dwg