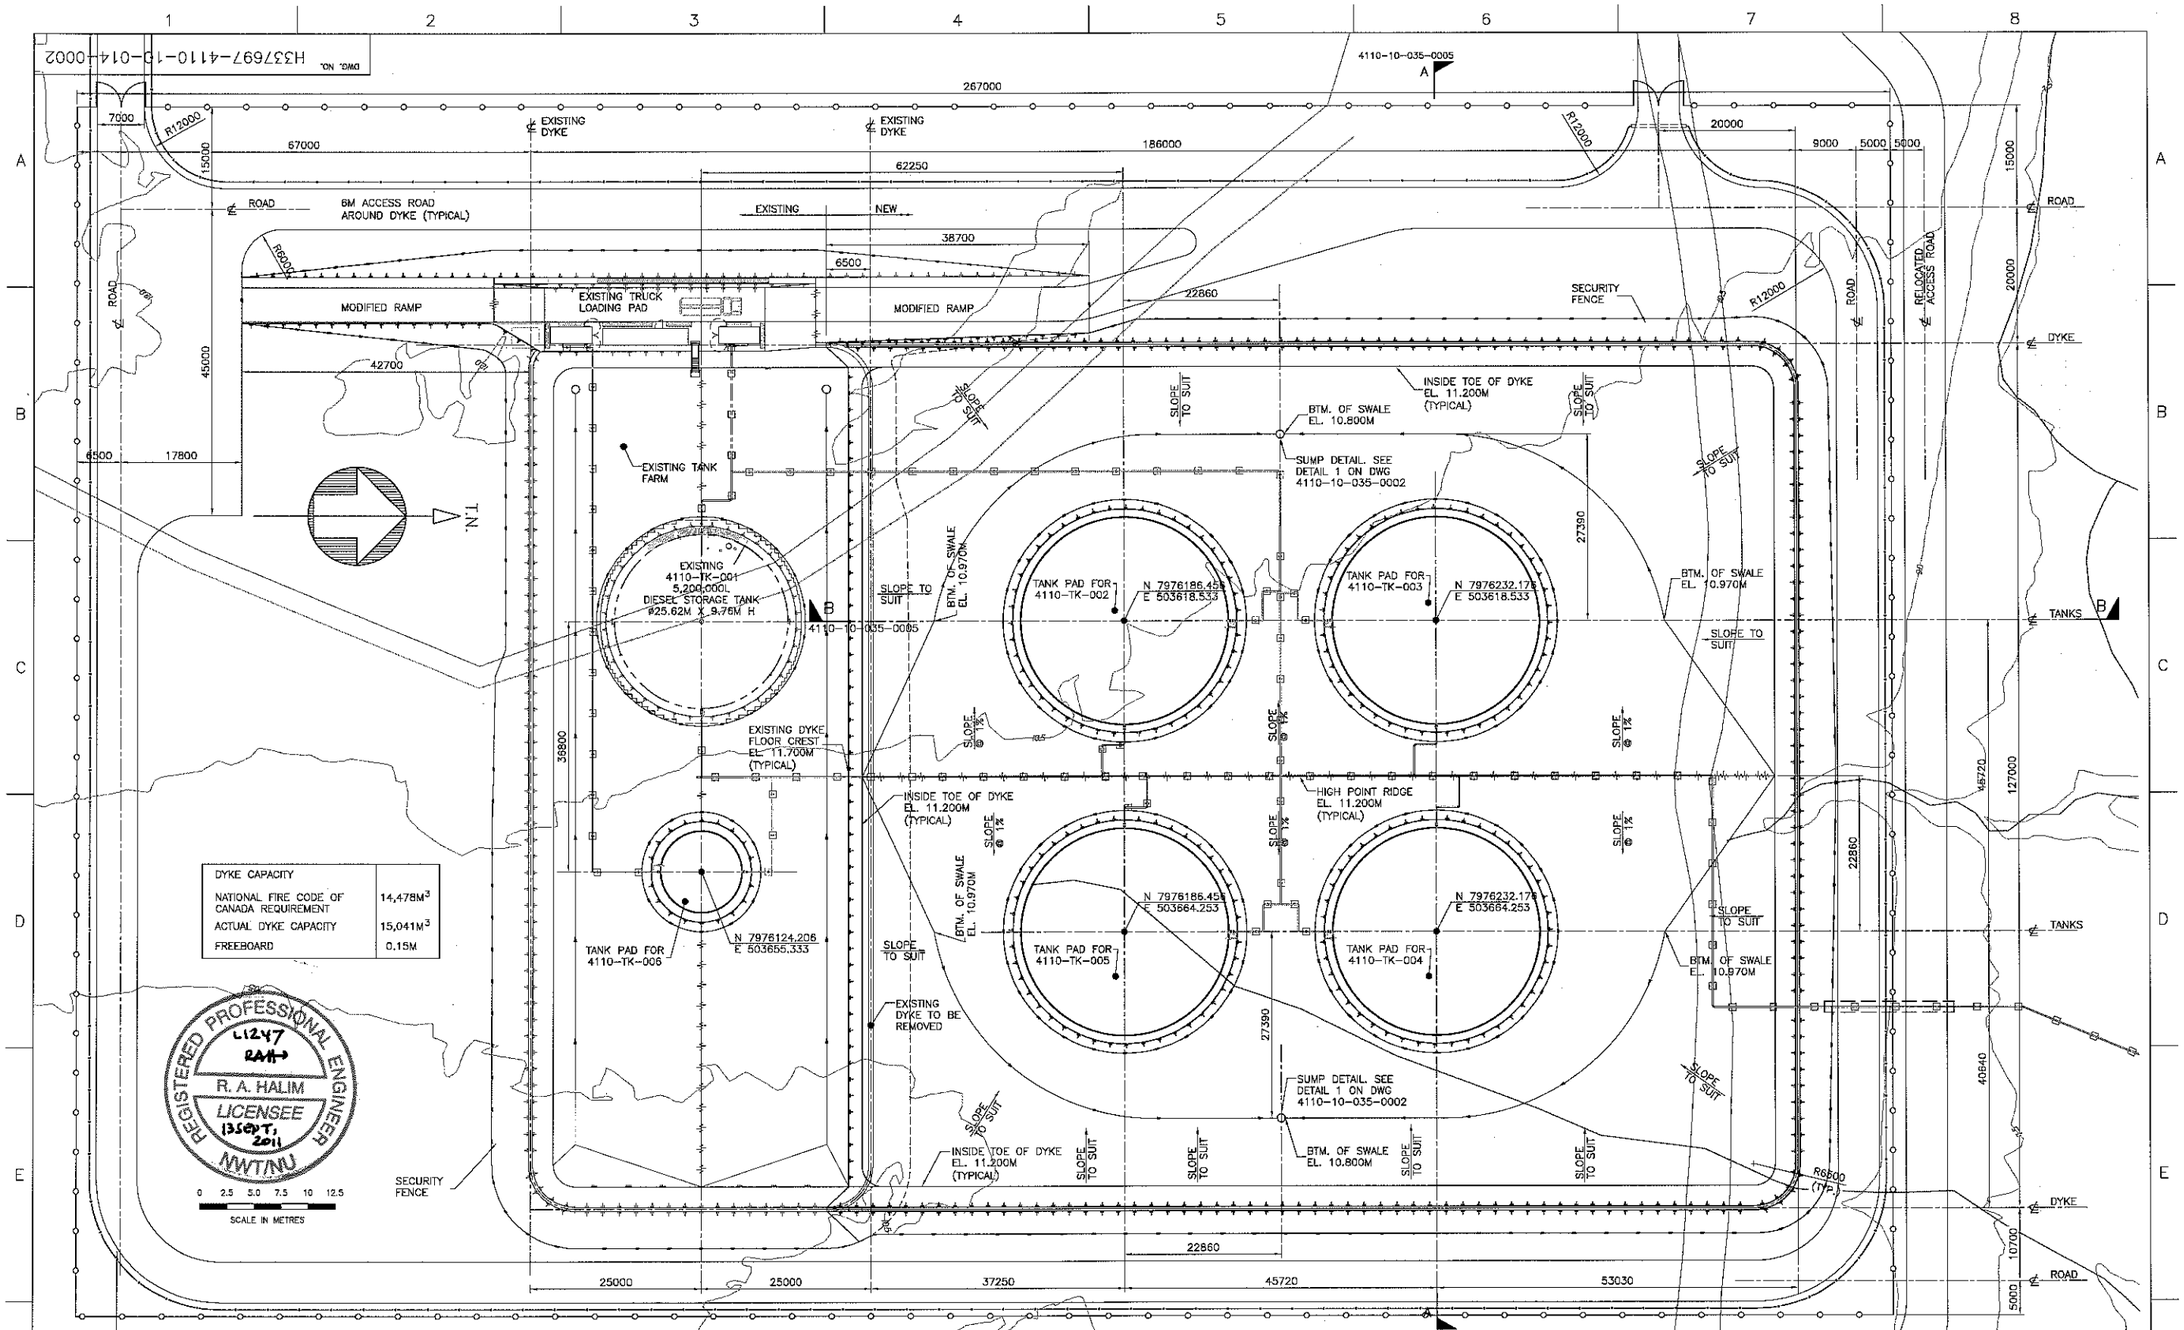

DYKE CAPACITY	
NATIONAL FIRE CODE OF CANADA REQUIREMENT	14,478M³
ACTUAL DYKE CAPACITY	15,041M³
FREEBOARD	0.15M

REGISTERED PROFESSIONAL ENGINEER
L1247
R.A. HALIM
LICENSEE
13 SEPT. 2011
NWT/NU

PERMIT TO PRACTICE
HATCH LTD.
Signature
Date 13 SEPT / 2011
PERMIT NUMBER: P 512
The Association of Professional Engineers, Geologists and Geophysicists of NWT/NU

SEAL

DRAWING NO.	DRAWING TITLE

REFERENCE DRAWINGS

NO.	DESCRIPTION	BY	CHK'D	APP'D	DATE
A	–	–	–	–	–

REVISIONS

REV.	ISSUE FOR	AUTH. BY	DATE
A	ISSUED FOR PERMITTING – PDW	FB	11-09-09

ISSUE AUTHORIZATION

HATCH

DESIGNED BY DS DATE 11-05-13	DRAWN BY MMI DATE 11-05-13
CHECKED BY FJK DATE 11-08-05	DISCIP. ENGR. J. MacLean DATE 11-05-13
PROJ. DES. COORD. DATE	PROJ. ENGR. F. Butts DATE
PROJ. MGR. DATE	

Baffinland Iron Mines Corporation

MARY RIVER PROJECT

MILNE INLET
FUEL SYSTEM EXPANSION
DYKE PLAN

SCALE OR AS NOTED

DWG. NO. H337697-4110-10-014-0002

REV. A