DWG. NO. H337697-4470-10-035-0002

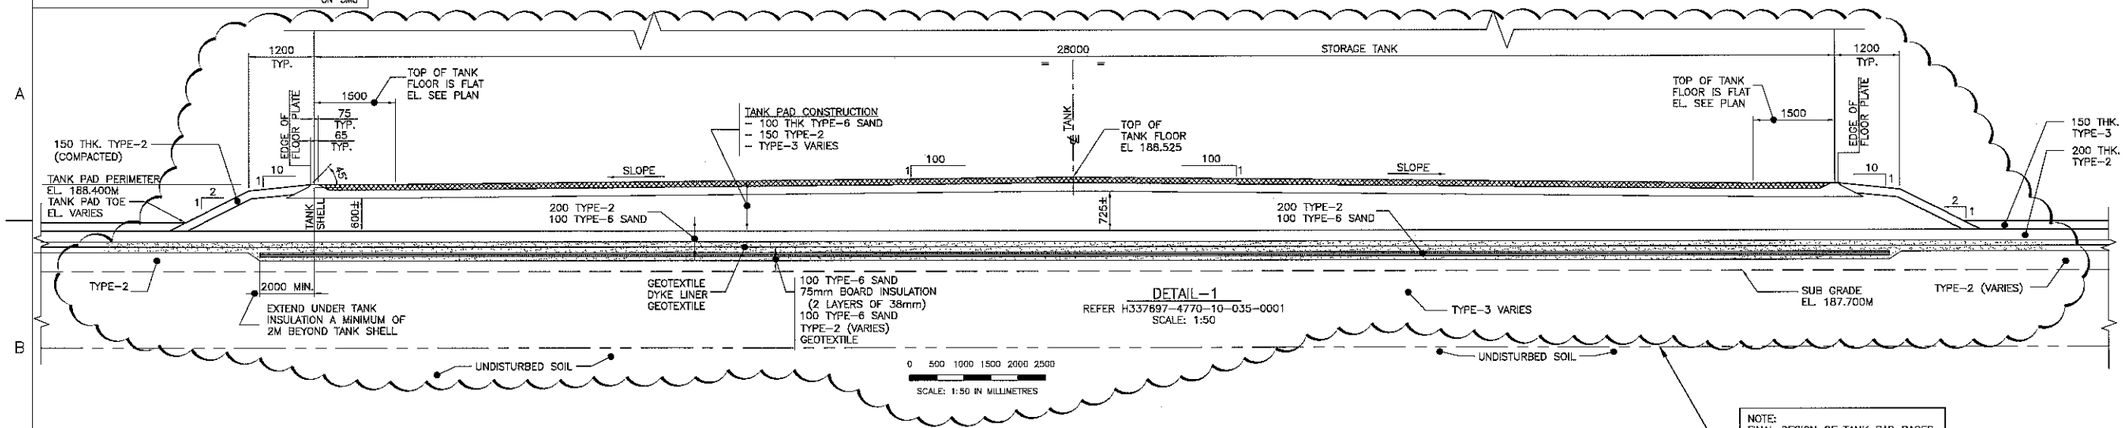

NOTE:
FINAL DESIGN OF TANK PAD BASES ON HOLD PENDING COMPLETION OF GEOTECHNICAL REPORT

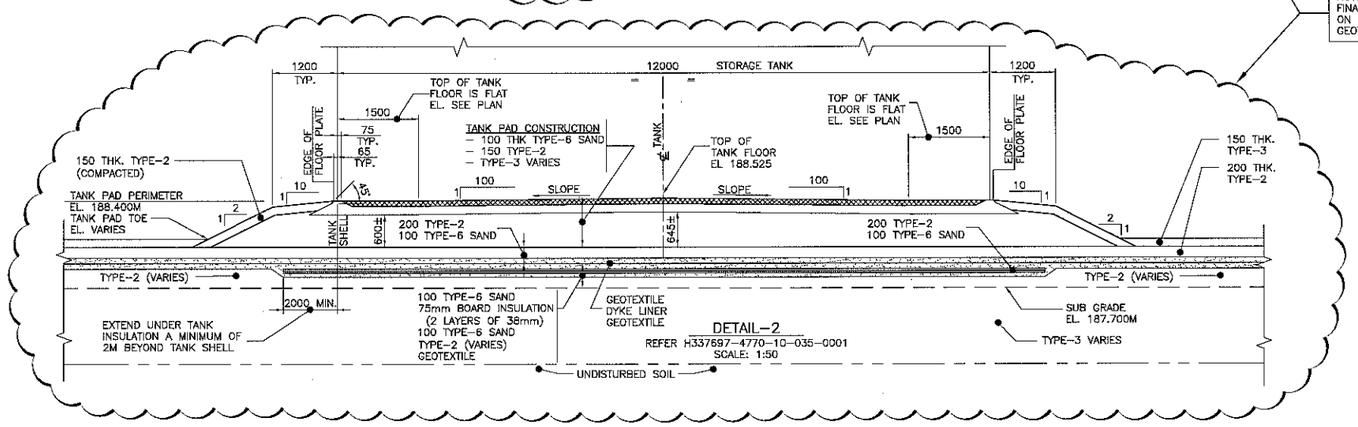

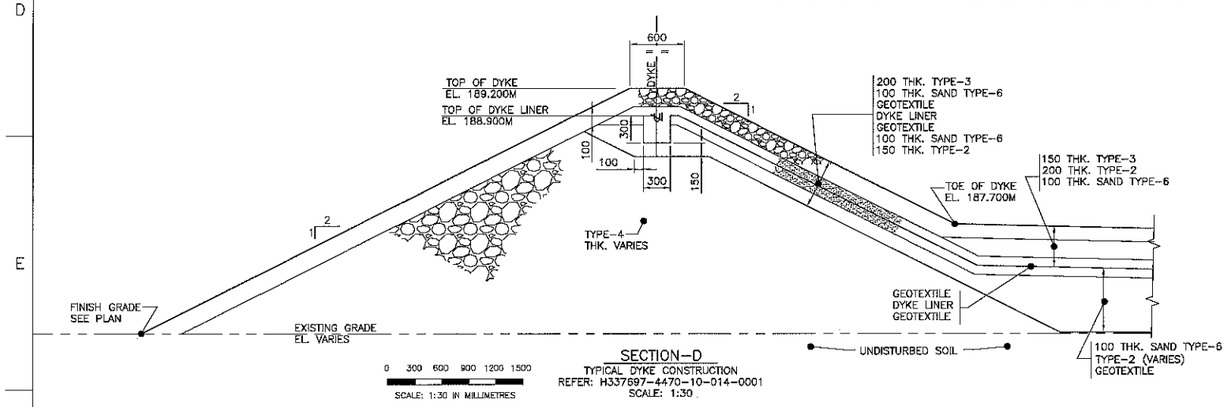

SECTION-D
TYPICAL DYKE CONSTRUCTION
REFER: H337697-4470-10-014-0001
SCALE: 1:30

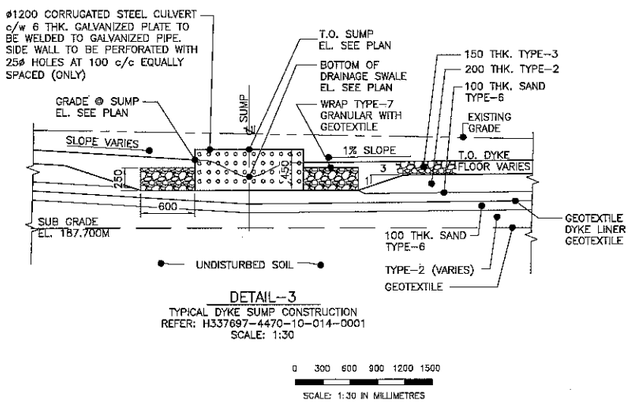

DETAIL-3
TYPICAL DYKE SUMP CONSTRUCTION
REFER: H337697-4470-10-014-0001
SCALE: 1:30

REGISTERED PROFESSIONAL ENGINEER
L1247
RAH
R. A. HALIM
LICENSEE
13 Sept, 2011
NWT/NU

DRAWING NO.	DRAWING TITLE

REFERENCE DRAWINGS

PERMIT TO PRACTICE
HATCH LTD.
Signature
Date SEPT 13/2011
PERMIT NUMBER: P 512
The Association of Professional Engineers, Geologists and Geophysicists of NWT/NU

NO.	DESCRIPTION	BY	CHK'D	APP'D	DATE
—	—		—	—	

REVISIONS

REV.	ISSUE FOR	AUTH. BY	DATE
A	ISSUED FOR PERMITTING – PDW	FB	11-09-05

ISSUE AUTHORIZATION

HATCH

DESIGNED BY DATE 11-05-13	DRAWN BY DATE 11-05-13
CHECKED BY DATE 11-08-05	DISCIP. ENGR. DATE 11-05-13
PROJ. DES. COORD. DATE	PROJ. ENGR. DATE
PROJ. MGR. DATE	

Baffinland Iron Mines Corporation

MARY RIVER PROJECT

MINE SITE
RAIL OFFLOAD TANK FARM
SECTIONS AND DETAILS

SCALE OR AS NOTED

DWG. NO. H337697-4470-10-035-0002

REV. A