DWG. NO. H337697-4640-10-042-0002

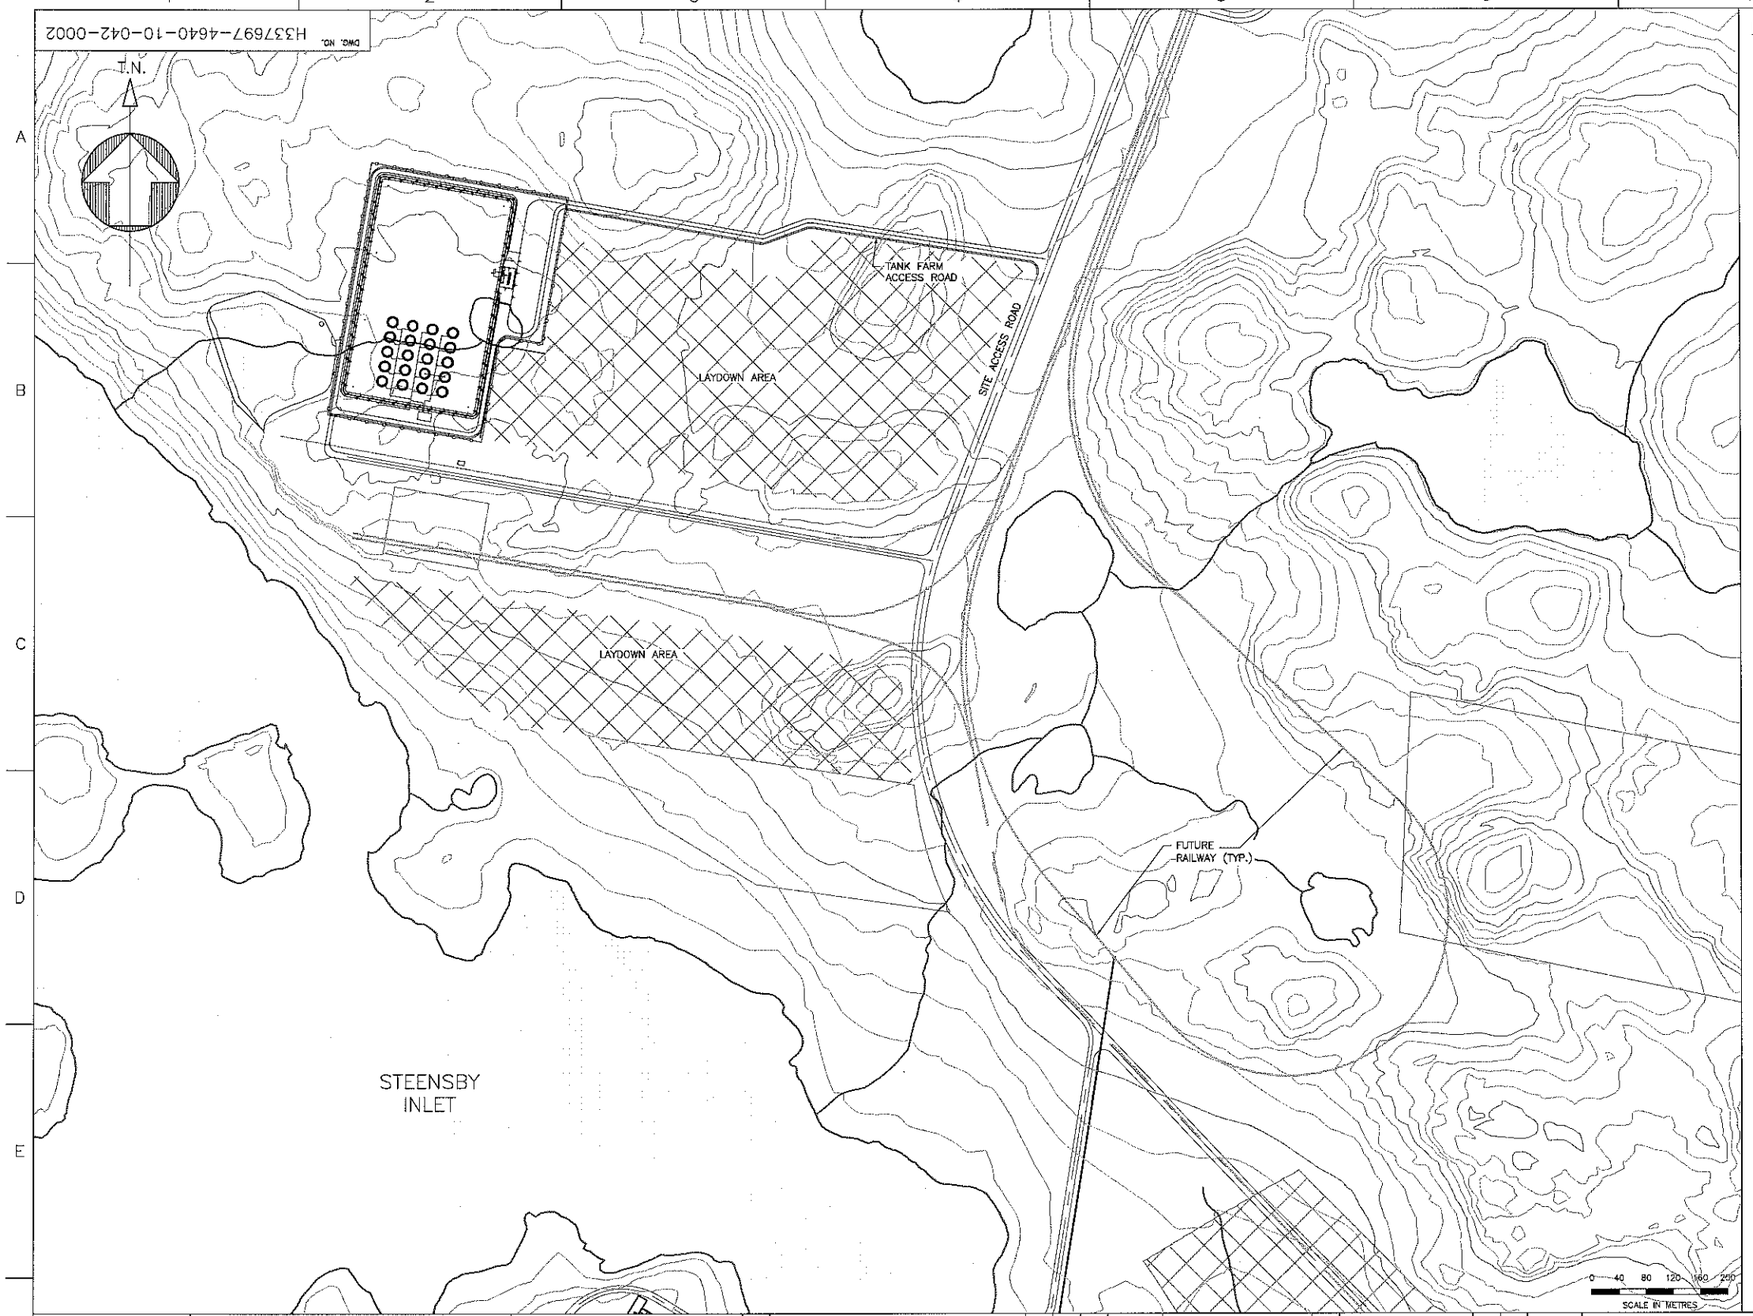

NOTES:

REGISTERED PROFESSIONAL ENGINEER
L1247
R. A. HALIM
LICENSEE
13 SEPT. 2011
NWT/NU

PRELIMINARY
NOT FOR CONSTRUCTION

DRAWING NO.	DRAWING TITLE
REFERENCE DRAWINGS	

PERMIT TO PRACTICE
HATCH LTD.
Signature
Date SEPT 13/2011
PERMIT NUMBER: P 512
The Association of Professional Engineers, Geologists and Geophysicists of NWT/NU

NO.	DESCRIPTION	BY	CHK'D	APP'D	DATE
REVISIONS					

REV.	ISSUE FOR	AUTH. BY	DATE
A	ISSUED FOR PERMITTING -- PDW	FB	11-09-08
ISSUE AUTHORIZATION			

HATCH

DESIGNED BY DS DATE 11-08-24	DRAWN BY DM DATE 11-08-02
CHECKED BY FB DATE 11-09-08	DISCIP. ENGR. JM DATE 11-09-08
PROJ. DES. COORD. DATE	PROJ. ENGR. FB DATE
PROJ. MGR. DATE	

Baffinland Iron Mines Corporation

MARY RIVER PROJECT

STEENSBY INLET
MARINE OFFLOAD & FUEL STORAGE
GENERAL ARRANGEMENT

SCALE 1:4000 OR AS NOTED

DWG. NO. H337697-4640-10-042-0002

REV. A