DWG. NO. H337697-4640-10-035-0001

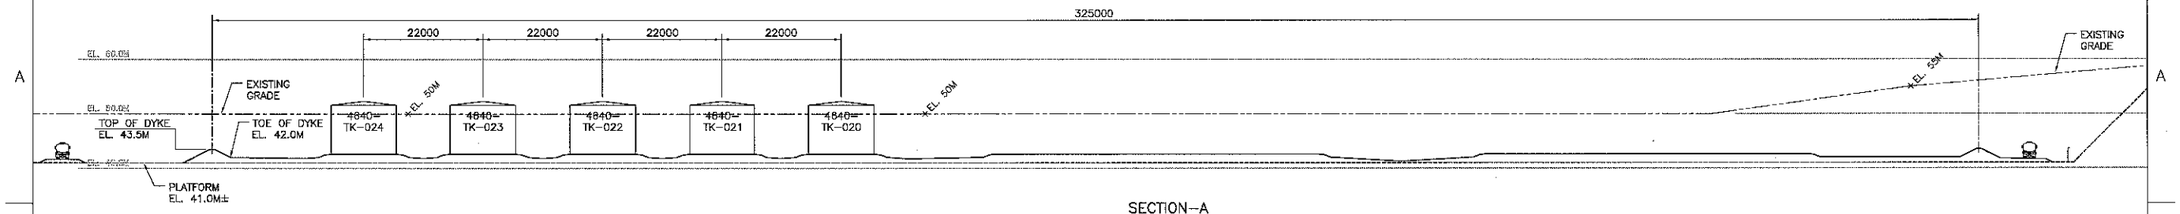

SECTION–A
REFER H337697-4640-10-014-0001

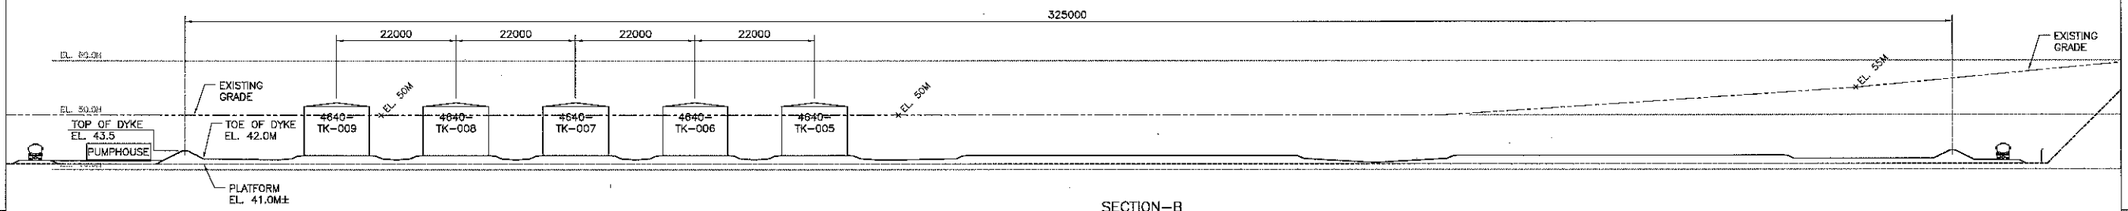

SECTION–B
REFER H337697-4640-10-014-0001

PERMIT TO PRACTICE
HATCH LTD.
Signature
Date SEPT 13/2011
PERMIT NUMBER: P 512
The Association of Professional Engineers, Geologists and Geophysicists of NWT/NU

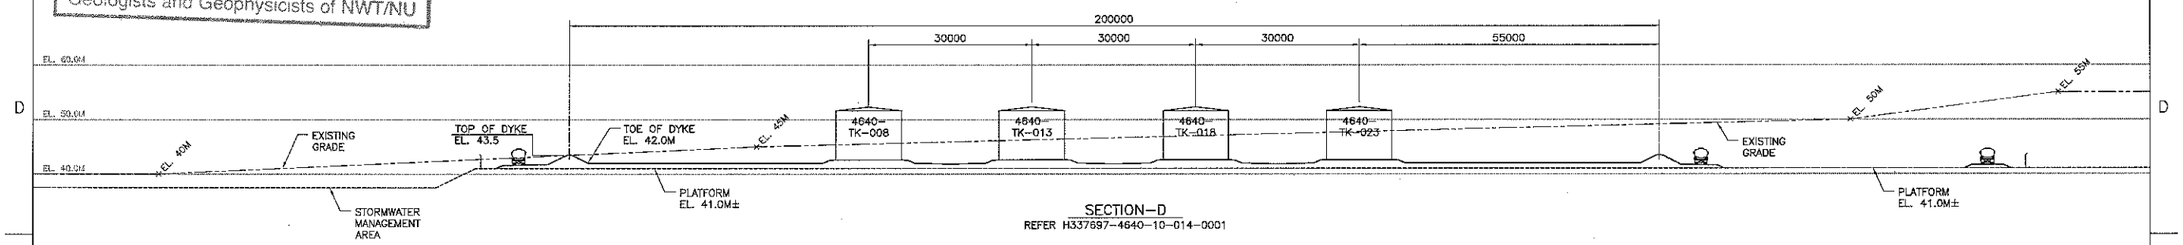

SECTION–D
REFER H337697-4640-10-014-0001

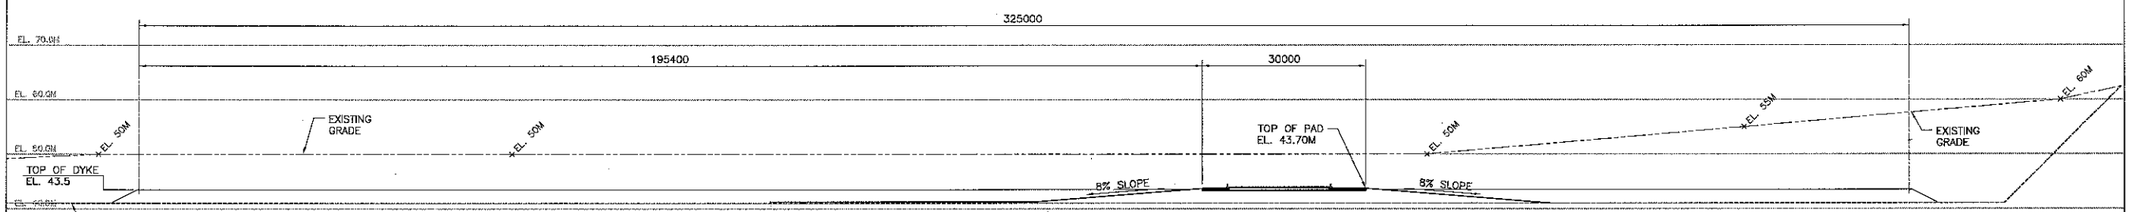

SECTION–E
REFER H337697-4640-10-014-0001

DRAWING NO.	DRAWING TITLE

REFERENCE DRAWINGS

REGISTERED PROFESSIONAL ENGINEER
L1247
R. A. HALIM
LICENSEE
SEPT 13/2011
NWT/NU

NO.	DESCRIPTION	BY	CHK'D	APP'D	DATE

REVISIONS

REV.	ISSUE FOR	AUTH. BY	DATE
A	ISSUED FOR PERMITTING – PDW	FB	11-09-09

ISSUE AUTHORIZATION

HATCH™

DESIGNED BY DS DATE 11-08-19	DRAWN BY EB DATE 11-08-19
CHECKED BY DS DATE 11-09-08	DISCIP. ENGR. FB DATE 11-09-08
PROJ. DES. COORD. DATE	PROJ. ENGR. FB DATE
PROJ. MGR. DATE	

Baffinland Iron Mines Corporation

MARY RIVER PROJECT

STEENSBY INLET
PRIMARY TANK FARM
DYKE SECTIONS

SCALE 1:500 OR AS NOTED

DWG. NO. H337697-4640-10-035-0001

REV. A