DWG. NO. H337697-4510-10-014-0004

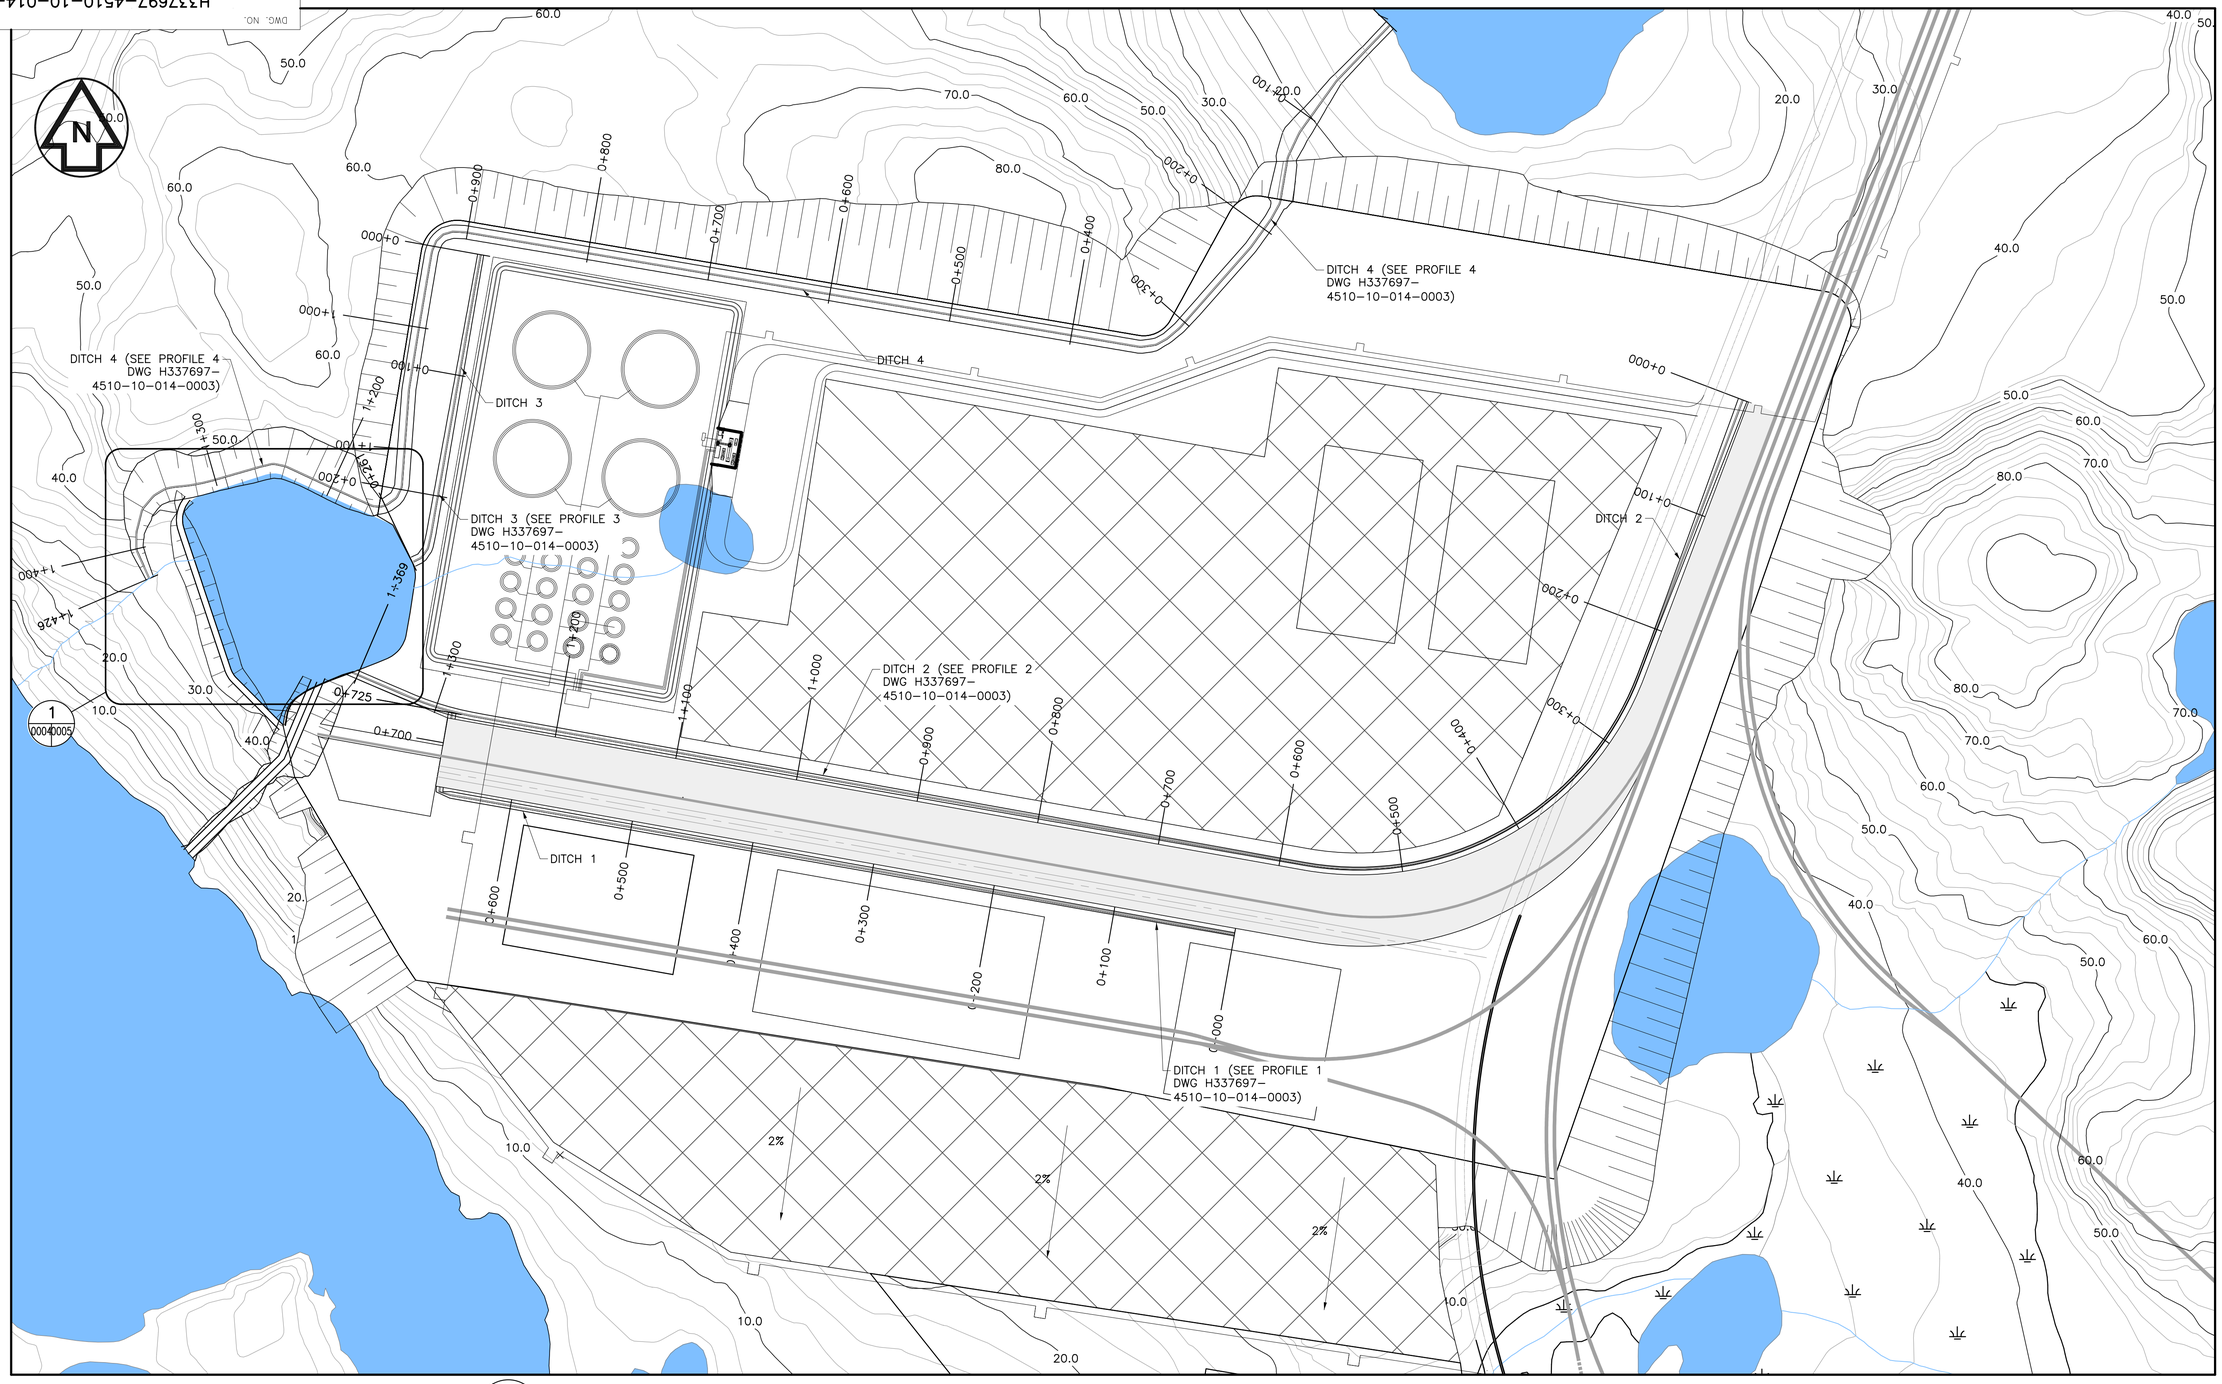

0m 50 100 150 200 250

SCALE: 1:2500

PLAN – STORMWATER DRAINAGE – STEENSBY INLET PORT STOCKPILE

SCALE: 1:2500

DRAWING NO.	DRAWING TITLE

REFERENCE DRAWINGS

NO.	DESCRIPTION	BY	CHK'D	APP'D	DATE
A	ISSUED FOR USE – ESTIMATION PURPOSES	JS	JW	RZ	AUG.29,2011

REVISIONS

PRELIMINARY

NOT FOR CONSTRUCTION

THIS DRAWING IS FOR ESTIMATING USE ONLY

ALL RATINGS AND SIZES OF EQUIPMENT, CONCRETE, STEEL, AND MATERIALS, SHOWN ON THIS DRAWING ARE APPROXIMATIONS ONLY AND MUST NOT BE CONSIDERED AS FINAL DESIGN REQUIREMENTS.

DO NOT USE FOR CONSTRUCTION

REV.	ISSUE FOR	AUTH. BY	DATE

ISSUE AUTHORIZATION

HATCH™

DESIGNED BY / DATE	DRAWN BY / DATE
CHECKED BY / DATE	DISCIP. ENGR. / DATE
PROJ. DES. COORD. / DATE	PROJ. ENGR. R.Z. / DATE
PROJ. MGR. / DATE	

Baffinland Iron Mines Corporation

MARY RIVER PROJECT

STEENSBY PORT FREIGHT AND FUEL STORAGE PLATFORM DRAINAGE GENERAL ARRANGEMENT PLAN

SCALE: OR AS NOTED

DWG. NO. H337697-4510-10-014-0004

REV. A

ECHELLE

REV.

$$DATAENTRY$$