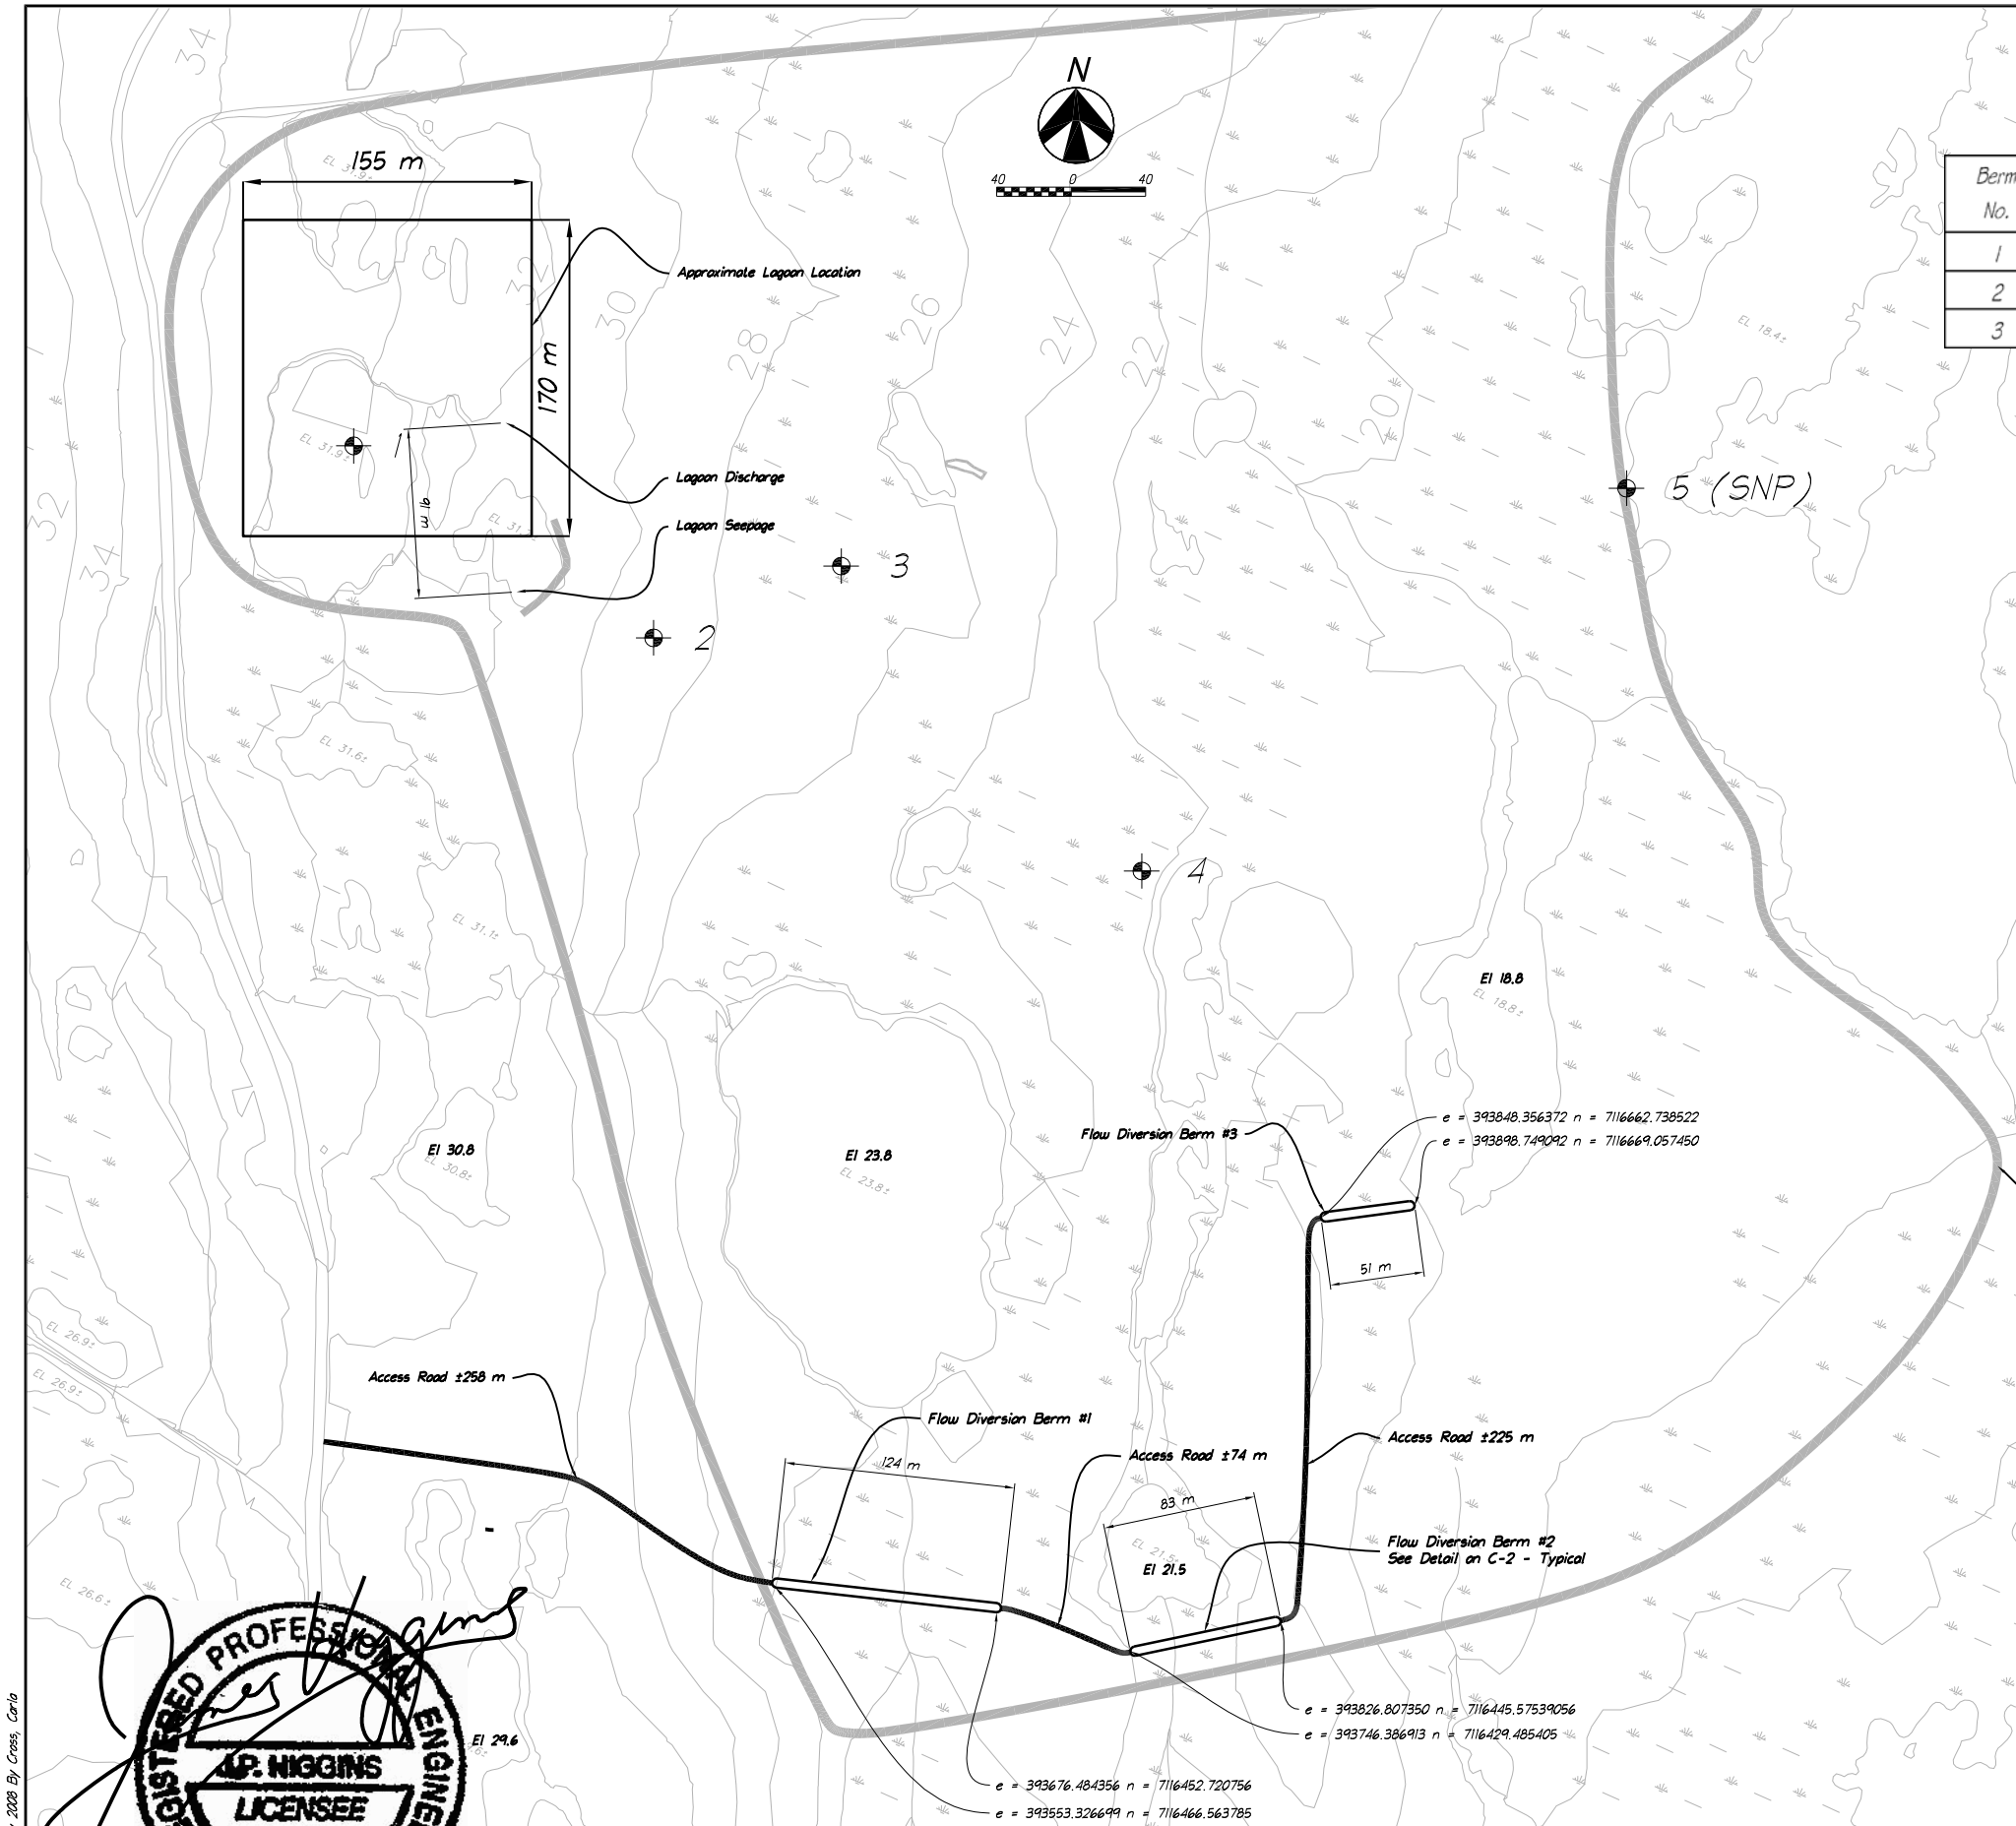

Berm Design Table

Berm No.	Length (m)	End No. 1 GPS Coordinates		End No. 2 GPS Coordinates	
		Northing	Easting	Northing	Easting
1	124	7116466.563785	393553.326699	7116452.720756	393676.484356
2	83	7116429.485405	393746.386913	7116445.57539056	393826.807350
3	51	7116662.738522	393848.356372	7116669.057450	393898.749092

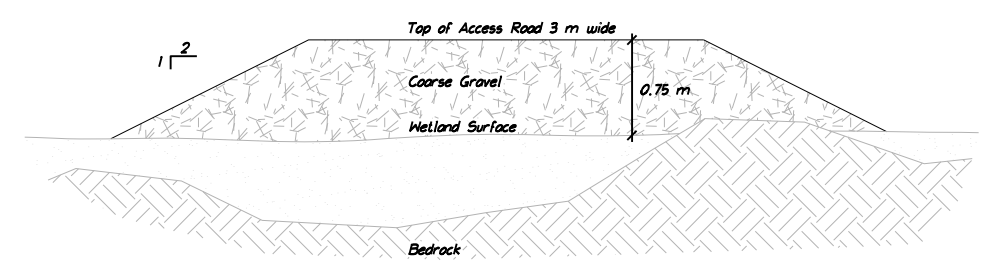

ACCESS ROAD CROSS SECTION

REGISTERED PROFESSIONAL ENGINEER
A.P. HIGGINS
LICENSEE
NWT/NU

Plot Date: 7 May 2008 By: Cross, Carla

K:\1023336 Coral Harbour\dwg\1023336-Fig 1.dwg

Jacques Whitford NAWE
Jacques Whitford NAWE, Inc
4444 Centerville Road, Suite 140
White Bear Lake, MN 55127
651-255-5050
651-255-5060 (fax)

NUNAMI
JACQUES WHITFORD LIMITED

Rev	Date	Description
5	5/07/08	Issue for Addendum No. 4
4	4/14/08	Issue for Tender
3	2/07/08	Issue for Review

GOVERNMENT OF NUNAVUT DEPARTMENT OF COMMUNITY AND GOVERNMENT SERVICES
PROPOSED SYSTEM IMPROVEMENTS
CORAL HARBOUR SEWAGE SYSTEM
CORAL HARBOUR, NORTHWEST TERRITORIES

Site Map

Figure 1

1023336-Fig 1.dwg

Copyright © 2008 Jacques Whitford NAWE, Inc