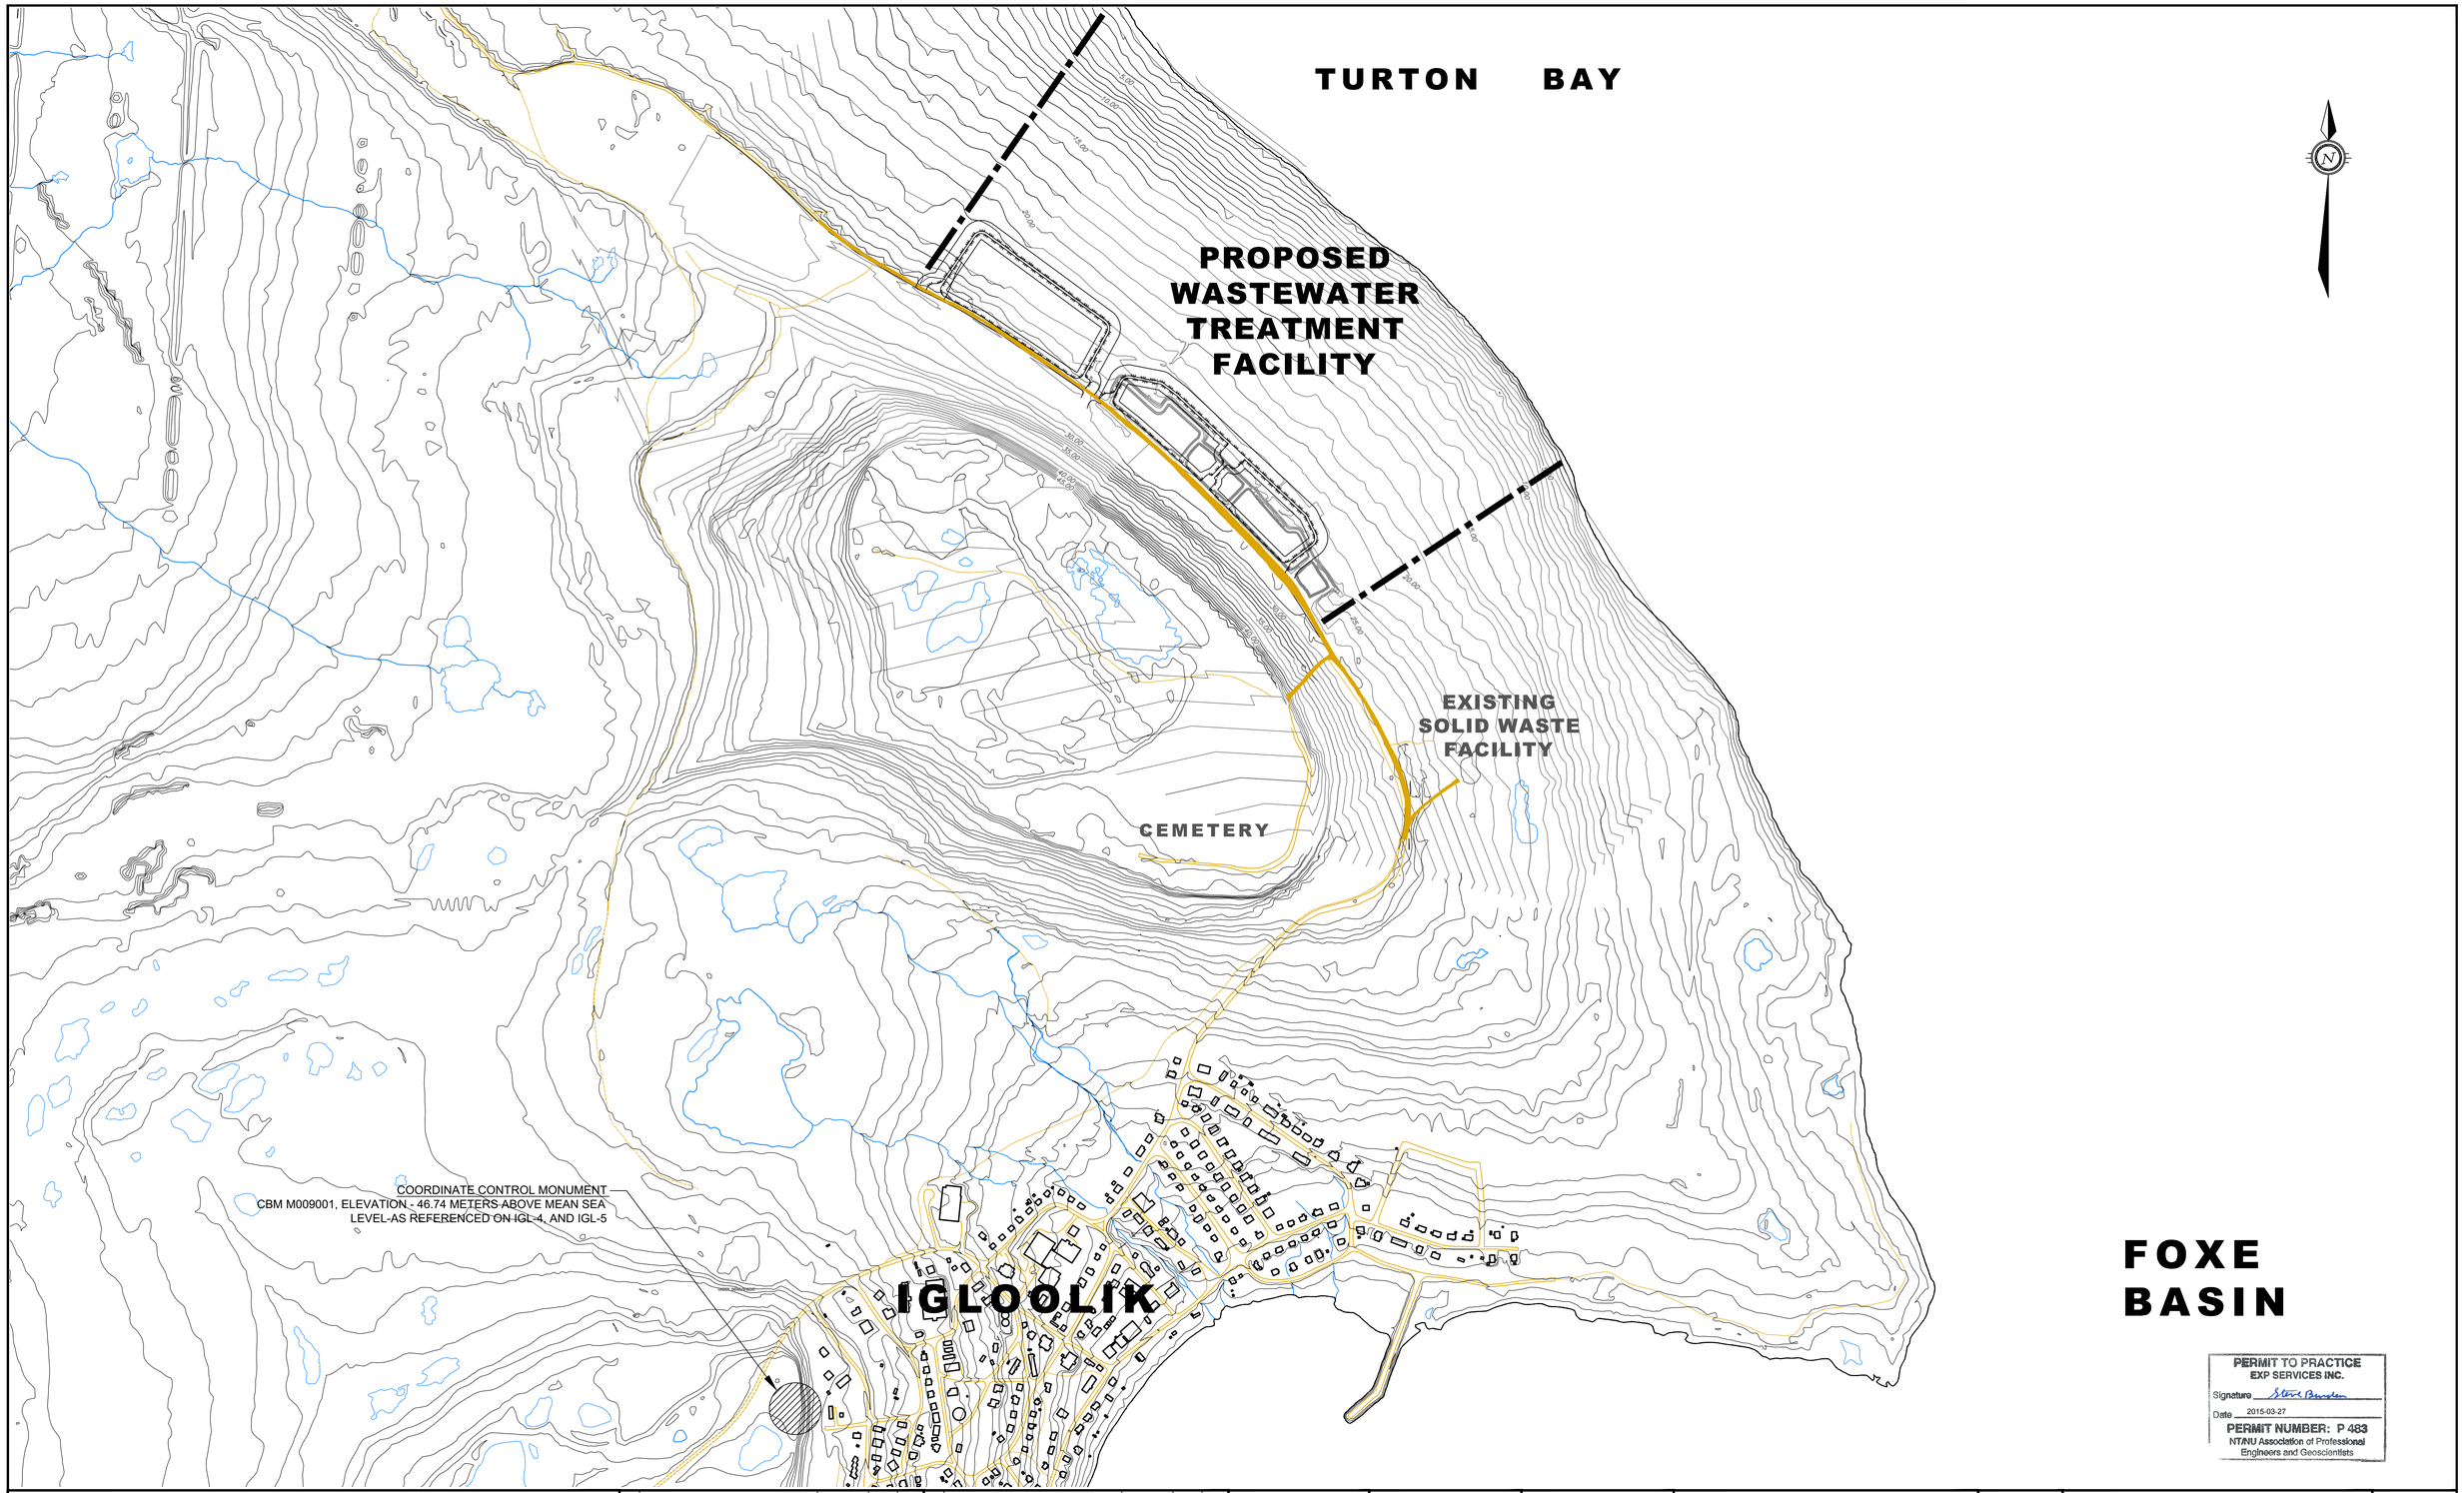

PERMIT TO PRACTICE
EXP SERVICES INC.
Signature S. L. Burden
Date 2015-03-27
PERMIT NUMBER: P 483
NT/NU Association of Professional Engineers and Geoscientists

NOTES

THE POSITION OF ALL POLE LINES, CONDUITS, WATERMAINS, SEWERS AND OTHER UNDERGROUND AND OVERGROUND UTILITIES AND STRUCTURES IS NOT NECESSARILY SHOWN ON THE CONTRACT DRAWINGS, AND WHERE SHOWN, THE ACCURACY OF THE POSITION OF SUCH UTILITIES AND STRUCTURES IS NOT GUARANTEED. BEFORE STARTING WORK, DETERMINE THE EXACT LOCATION OF ALL SUCH UTILITIES AND STRUCTURES AND ASSUME ALL LIABILITY FOR DAMAGE TO THEM.

ISSUED FOR
NWB REVIEW

NO.	REVISION DESCRIPTION	DATE	BY	APPD
5	ISSUED FOR NWB REVIEW	27/03/15	IPC	SLB
4	ISSUED FOR 100% REVIEW	05/03/15	IPC	SLB
3	ISSUED FOR 99% REVIEW	19/01/15	IPC	SLB
2	ISSUED FOR 75% REVIEW	21/11/14	IPC	SLB
1	ISSUED FOR REVIEW	13/03/12	MEB	SLB

SCALE
HORZ 1:5000
0 50m 100m 200m
HORIZONTAL 1:5,000

DESIGNED BY

REVIEWED BY
REGISTERED PROFESSIONAL ENGINEER
S. L. BURDEN
LICENSEE
2015-03-27
NWT

CLIENT
GOVERNMENT OF NUNAVUT
DEPARTMENT OF COMMUNITY AND GOVERNMENT SERVICES

exp Services Inc.
T: +1 613.688.1899 | F: +1 613.225.7337
2650 Queensview Drive, Suite 100
Ottawa, ON K2B 8H6
Canada
www.exp.com
• BUILDINGS • EARTH & ENVIRONMENT • ENERGY •
• INDUSTRIAL • INFRASTRUCTURE • SUSTAINABILITY •

BASEPLAN exp.
DESIGN IPC
CHECKED SLB
CAD IPC
PROJ. MAN SLB
APPROVED SLB

PROJECT
WASTEWATER TREATMENT FACILITY
IGLOOLIK, NUNAVUT

TITLE
SITE LOCATION PLAN

PROJ NO. OTCD00019838A
SURVEY exp.
DATE NOV. 2014
DRAWING NO. IGL–1

Filename: I:\19000\19800\19838 liquid-solid waste mgt (gjoa)\ka - temp working drawings\2014 work\01 - site location plan.dwg
Last Modified: 3/27/2015 11:07:29 AM Plotted by: cawilson
Layout Name: IGL-1
References: