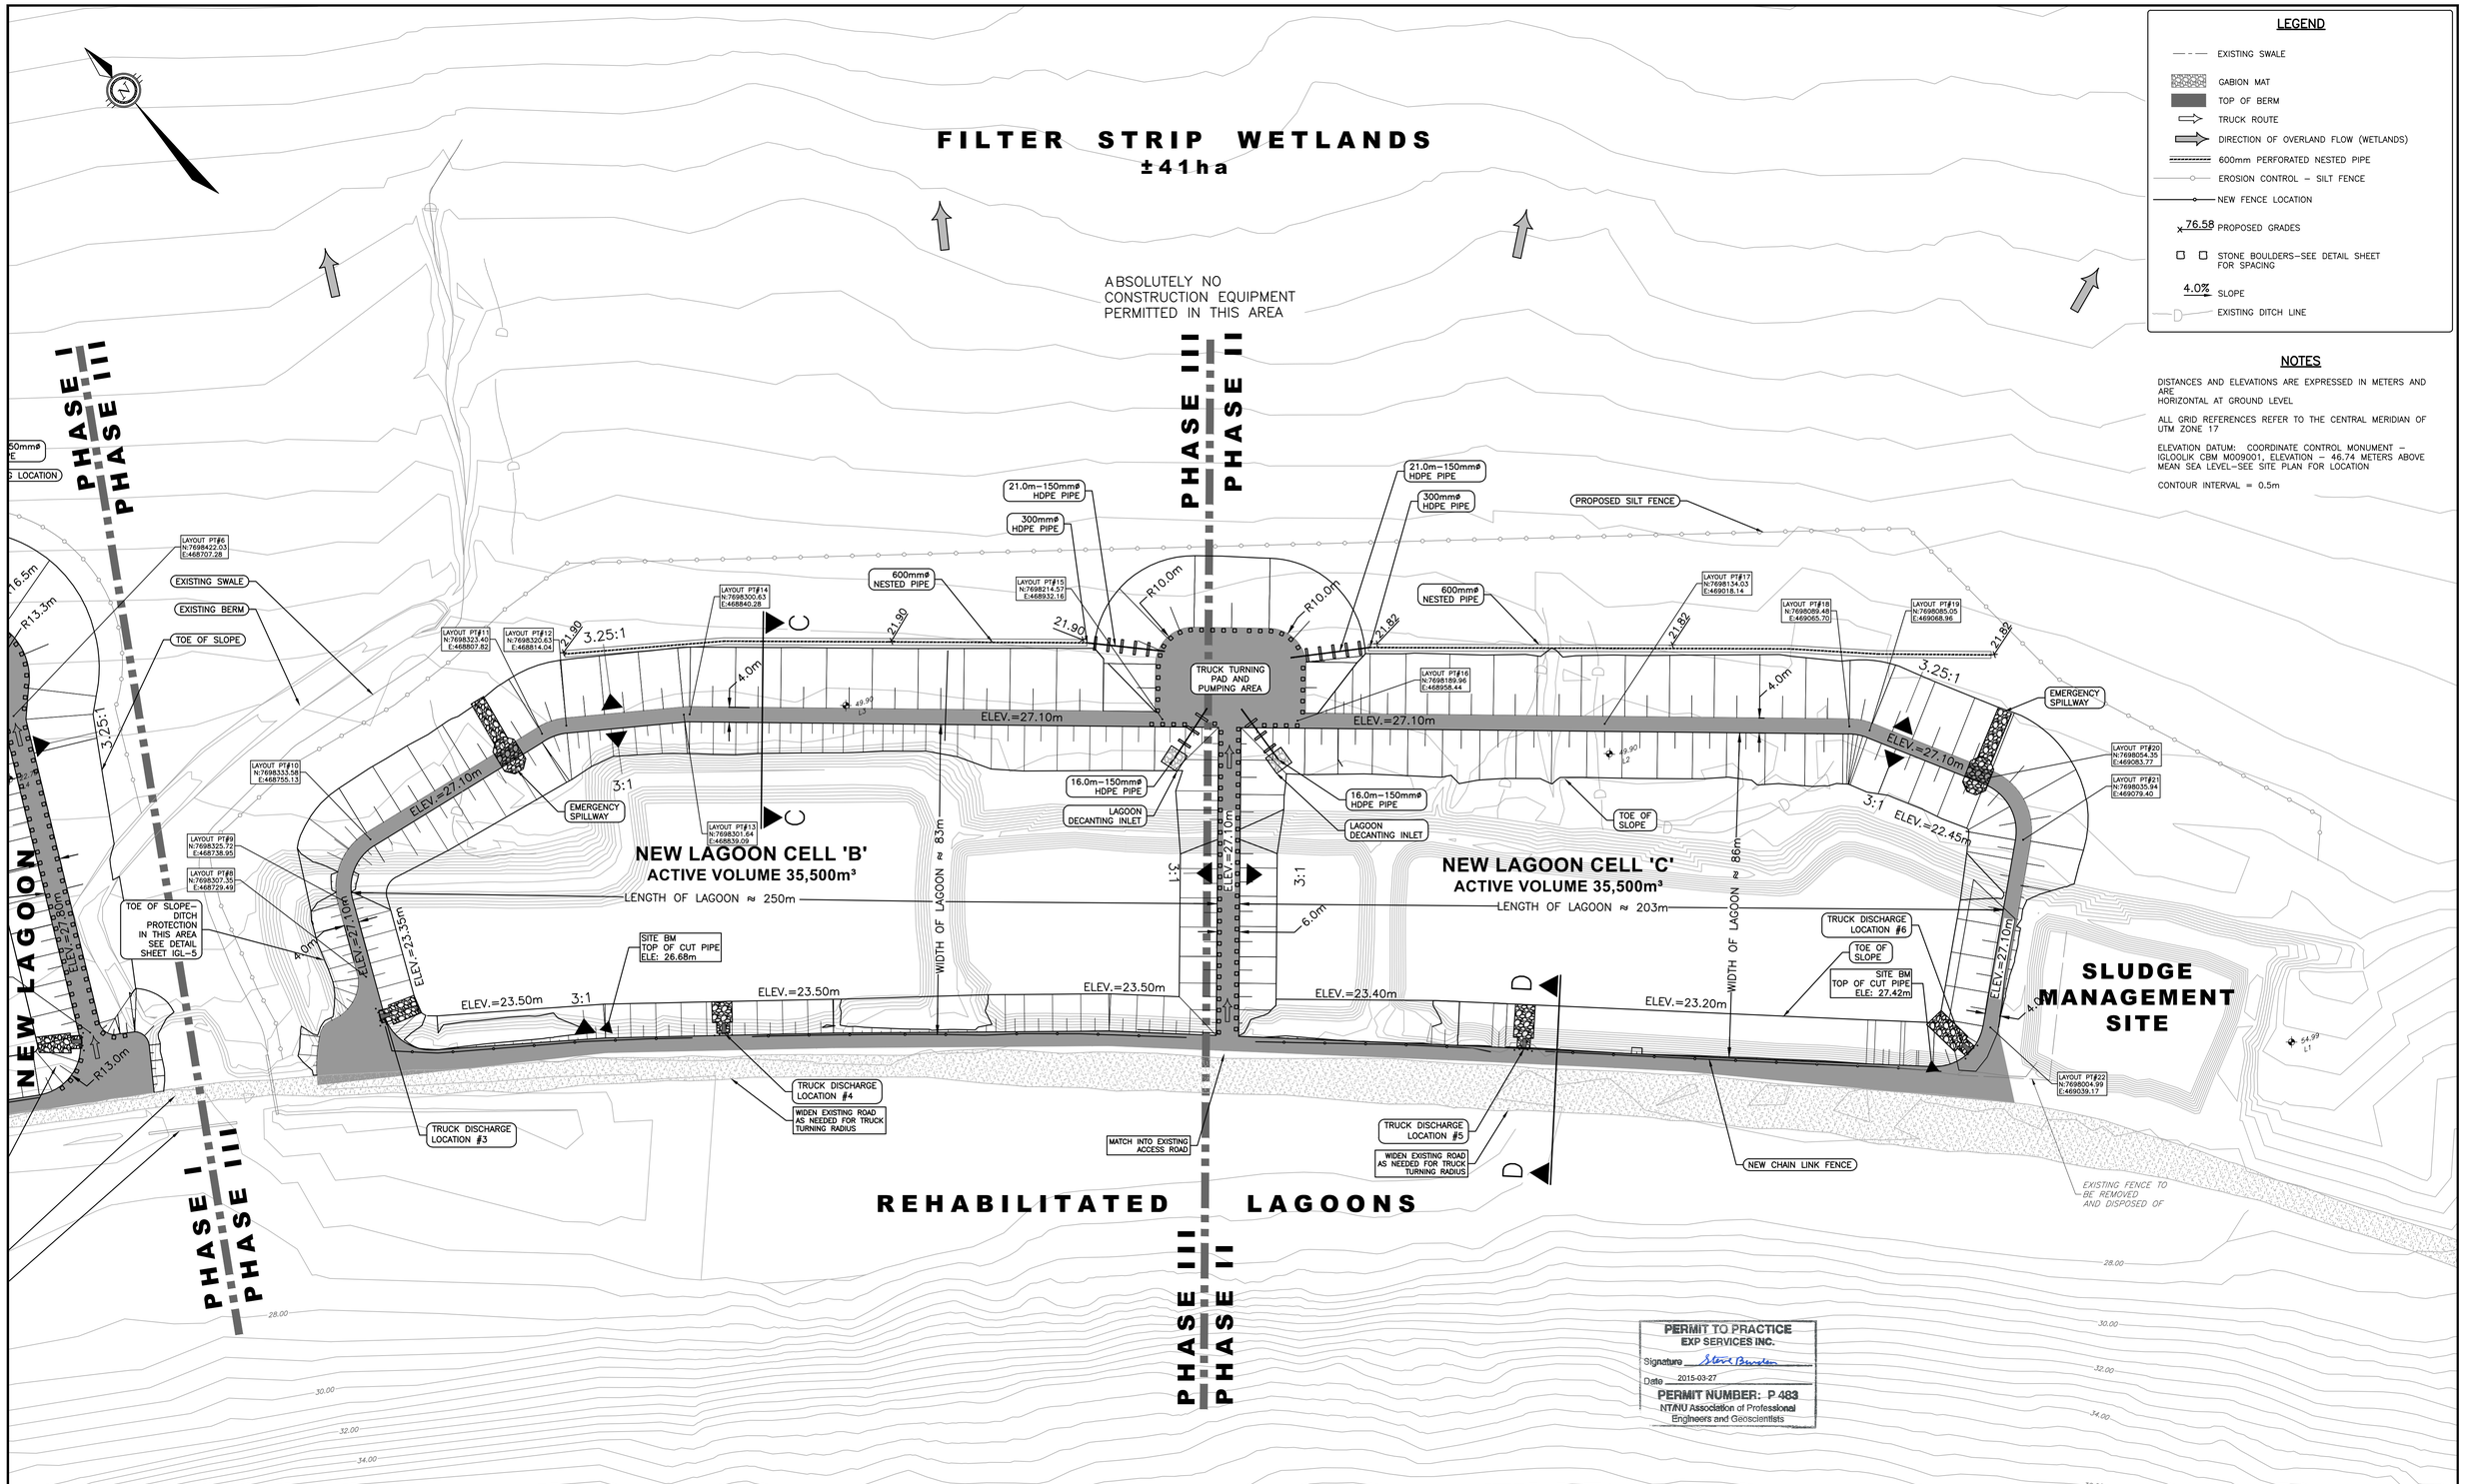

LEGEND

- EXISTING SWALE
- GABION MAT
- TOP OF BERM
- TRUCK ROUTE
- DIRECTION OF OVERLAND FLOW (WETLANDS)
- 600mm PERFORATED NESTED PIPE
- EROSION CONTROL – SILT FENCE
- NEW FENCE LOCATION
- 76.58 PROPOSED GRADES
- STONE BOULDERS–SEE DETAIL SHEET FOR SPACING
- 4.0% SLOPE
- EXISTING DITCH LINE

NOTES

DISTANCES AND ELEVATIONS ARE EXPRESSED IN METERS AND ARE HORIZONTAL AT GROUND LEVEL

ALL GRID REFERENCES REFER TO THE CENTRAL MERIDIAN OF UTM ZONE 17

ELEVATION DATUM: COORDINATE CONTROL MONUMENT – IGLOOLIK CBM M009001, ELEVATION – 46.74 METERS ABOVE MEAN SEA LEVEL–SEE SITE PLAN FOR LOCATION

CONTOUR INTERVAL = 0.5m

NOTES

THE POSITION OF ALL POLE LINES, CONDUITS, WATERMAINS, SEWERS AND OTHER UNDERGROUND AND OVERGROUND UTILITIES AND STRUCTURES IS NOT NECESSARILY SHOWN ON THE CONTRACT DRAWINGS, AND WHERE SHOWN, THE ACCURACY OF THE POSITION OF SUCH UTILITIES AND STRUCTURES IS NOT GUARANTEED. BEFORE STARTING WORK, DETERMINE THE EXACT LOCATION OF ALL SUCH UTILITIES AND STRUCTURES AND ASSUME ALL LIABILITY FOR DAMAGE TO THEM.

ISSUED FOR
NWB REVIEW

NO.	REVISION DESCRIPTION	DATE	BY	APPD
5	ISSUED FOR NWB REVIEW	27/03/15	IPC	SLB
4	ISSUED FOR 100% REVIEW	05/03/15	IPC	SLB
3	ISSUED FOR 99% REVIEW	19/01/15	IPC	SLB
2	ISSUED FOR 75% REVIEW	21/11/14	IPC	SLB
1	ISSUED FOR REVIEW	13/03/12	MEB	SLB

SCALE: HORIZ 1:750 (HORIZONTAL 1:750)

DESIGNED BY

REVIEWED BY: REGISTERED PROFESSIONAL ENGINEER S. L. BURDEN LICENSEE 2015-03-27 NWT

CLIENT: GOVERNMENT OF NUNAVUT
DEPARTMENT OF COMMUNITY AND GOVERNMENT SERVICES

exp Services Inc.
t: +1 613.688.1899 | f: +1 613.225.7337
2650 Queensview Drive, Suite 100
Ottawa, ON K2B 8H6
Canada
www.exp.com
• BUILDINGS • EARTH & ENVIRONMENT • ENERGY •
• INDUSTRIAL • INFRASTRUCTURE • SUSTAINABILITY •

BASEPLAN: exp.
DESIGN: IPC
CHECKED: SLB
CAD: IPC
PROJ. MAN: SLB
APPROVED: SLB

PROJECT: WASTEWATER TREATMENT FACILITY
IGLOOLIK, NUNAVUT

TITLE: NEW LAGOON CELLS 'B' & 'C'
PHASE II & PHASE III

PROJ. NO.: OTCD00019838A
SURVEY: exp.
DATE: NOV. 2014
DRAWING NO.: IGL–5

Filename: r:\19000\19800\19838 liquid-solid waste mgt\gisdata - temp working dir\temp\2014 work\04-05 - new lagoon.dwg
Last Saved: 2015/03/27 11:45:37 AM Plotted by: cmeifodi
Scale: 1:750 Size: ANSI D
Reference(s):