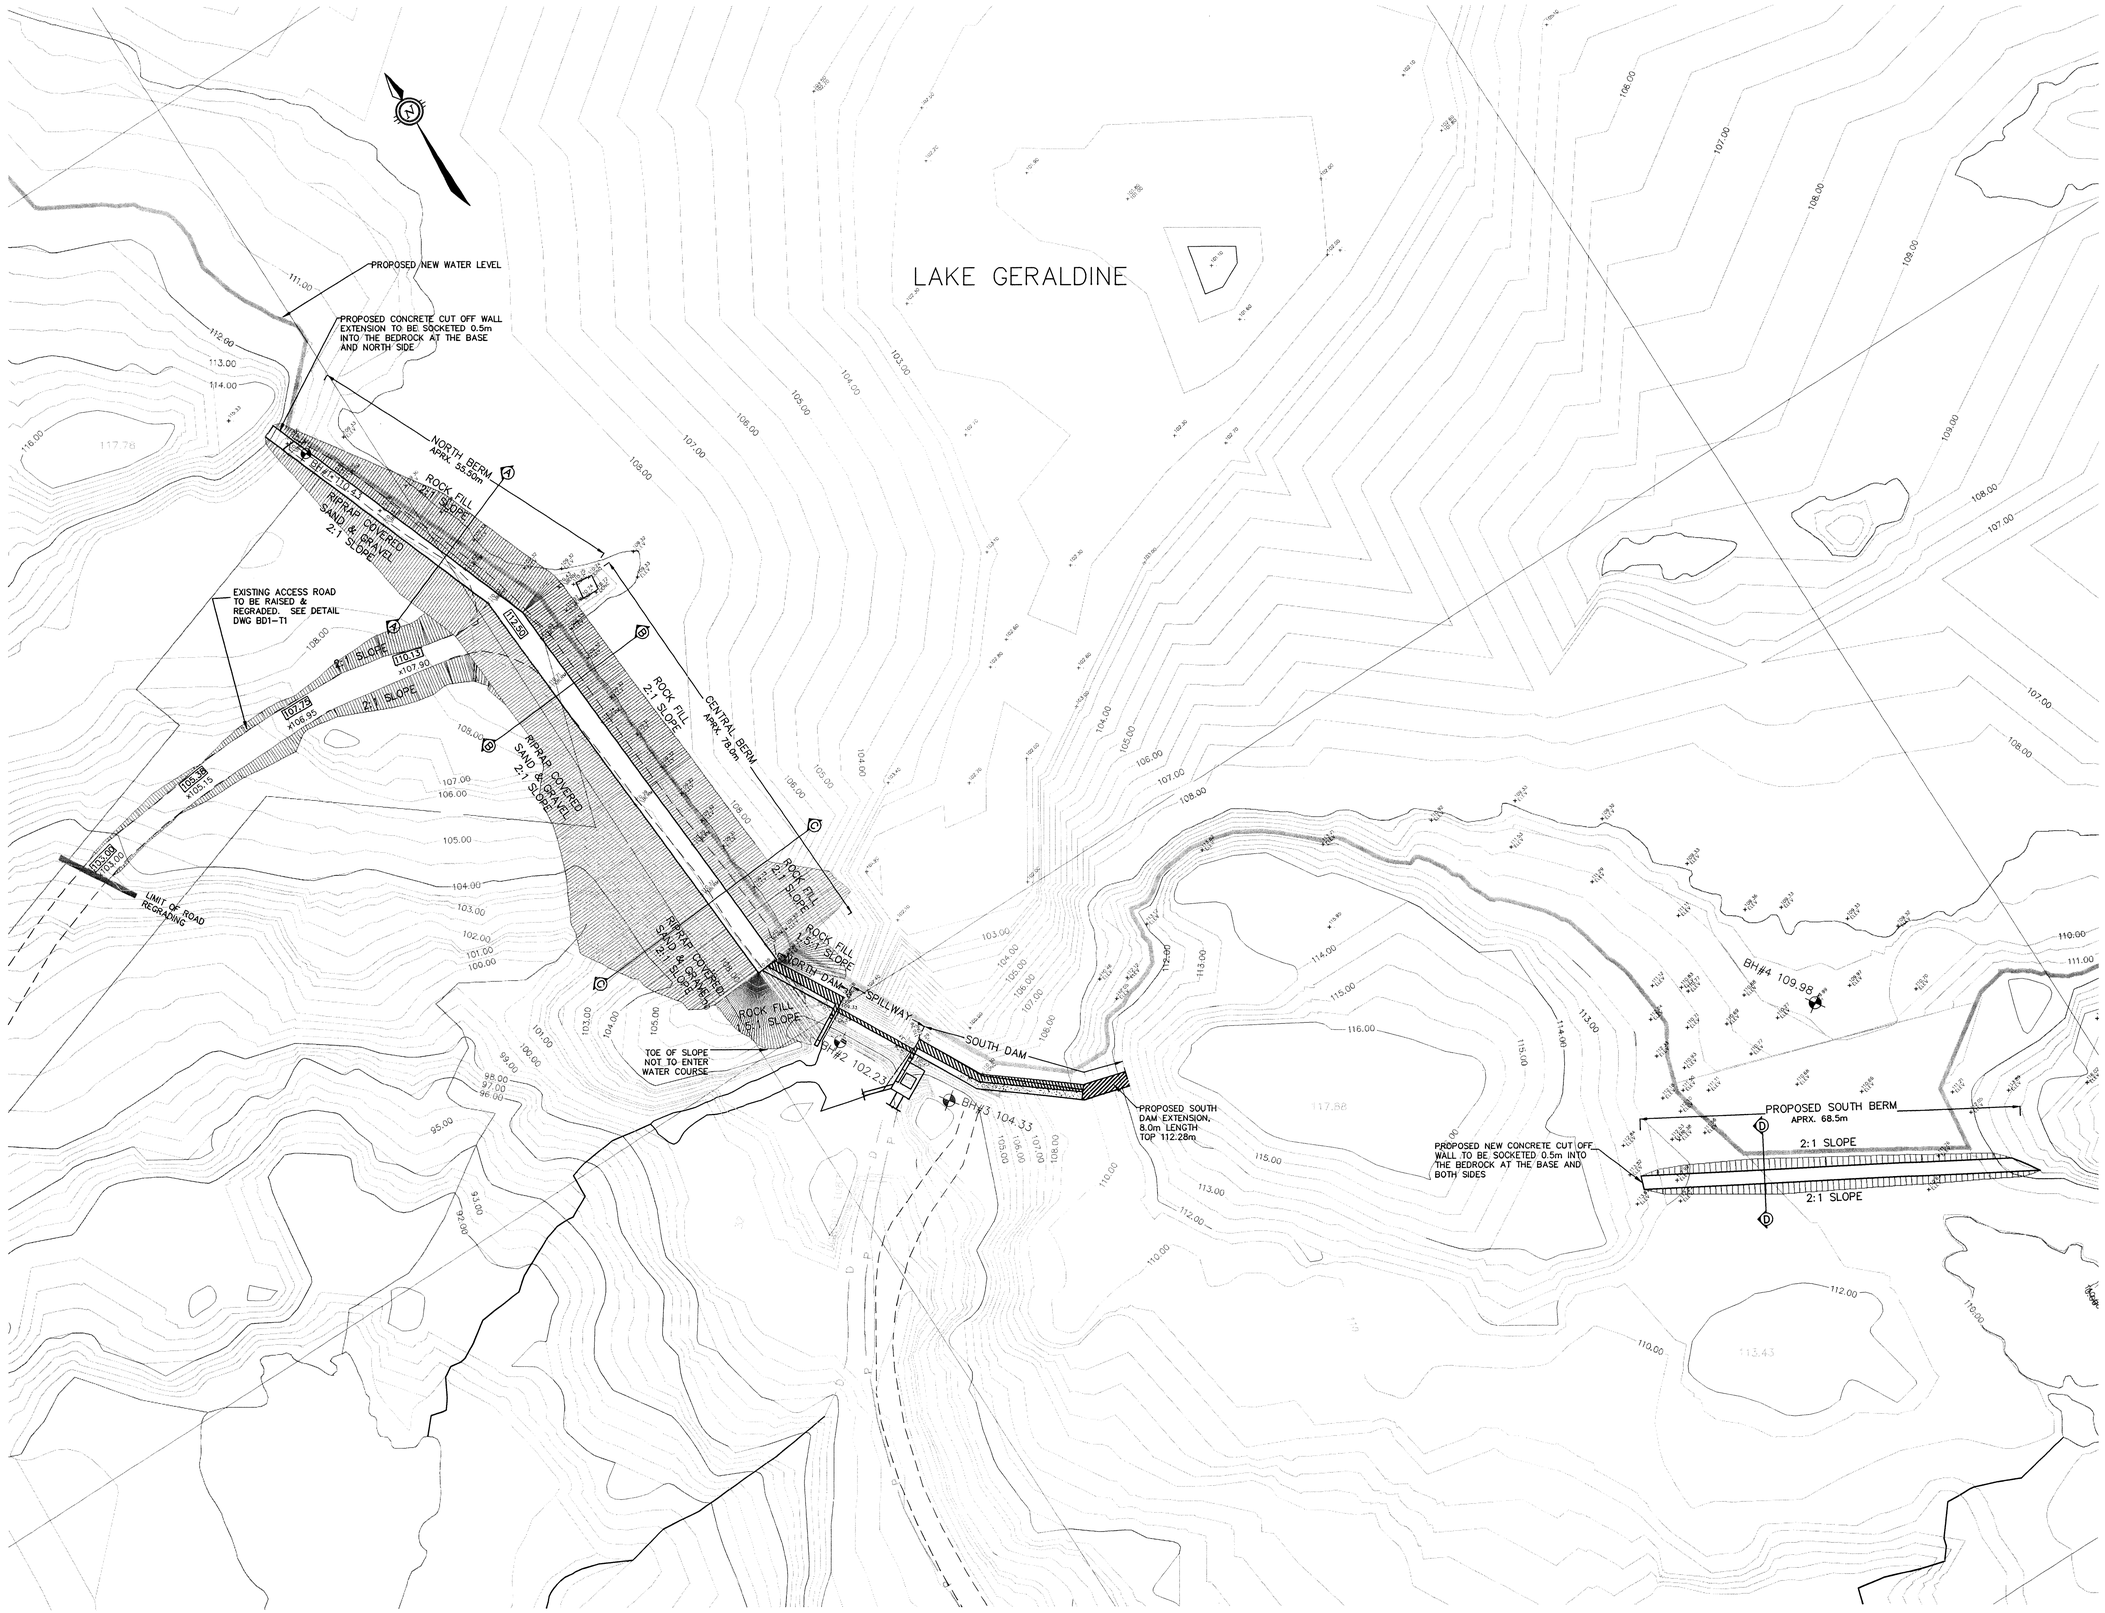

KEY PLAN

LEGEND

PERMIT OF PRACTICE
TROW ASSOCIATES INC.
Signature
Date
PERMIT NUMBER: P184
The Association of Professional Engineers Geologists and Geophysicists of the NWT/NU

NO.	REVISION	DD/MM/YR	A.B.C.	A.B.C.
3	ISSUED AS CONTRACT DOCUMENTS	14/06/06	ABZ	SLB
2	ISSUED FOR TENDER	07/04/06	ABZ	SLB
1	95% SUBMISSION	28/02/06	ABZ	SLB

No.	DESCRIPTION	DATE	BY	APP'D

R E V I S I O N S

REGISTERED PROFESSIONAL ENGINEER S.L. BURDEN LICENSEE N.W.T.

REGISTERED PROFESSIONAL ENGINEER A.R.ABOZARAD LICENSEE NWT/NU

Trow Associates Inc.
154 Colonnade Road South
Nepean, Ontario
(613) 225-9940
(613) 225-7337

CLIENT
CITY OF IQALUIT

PROJECT
LAKE GERALDINE
EARTH & CONCRETE WORK
2006

TITLE
SITE PLAN

design by	A.B.Z	project no.	DTCD00017616D
drawn by	A.B.Z	drawing no.	SP1
checked by	S.B		
date	07-01-2005		
scale	H 1:500 V 1:100		