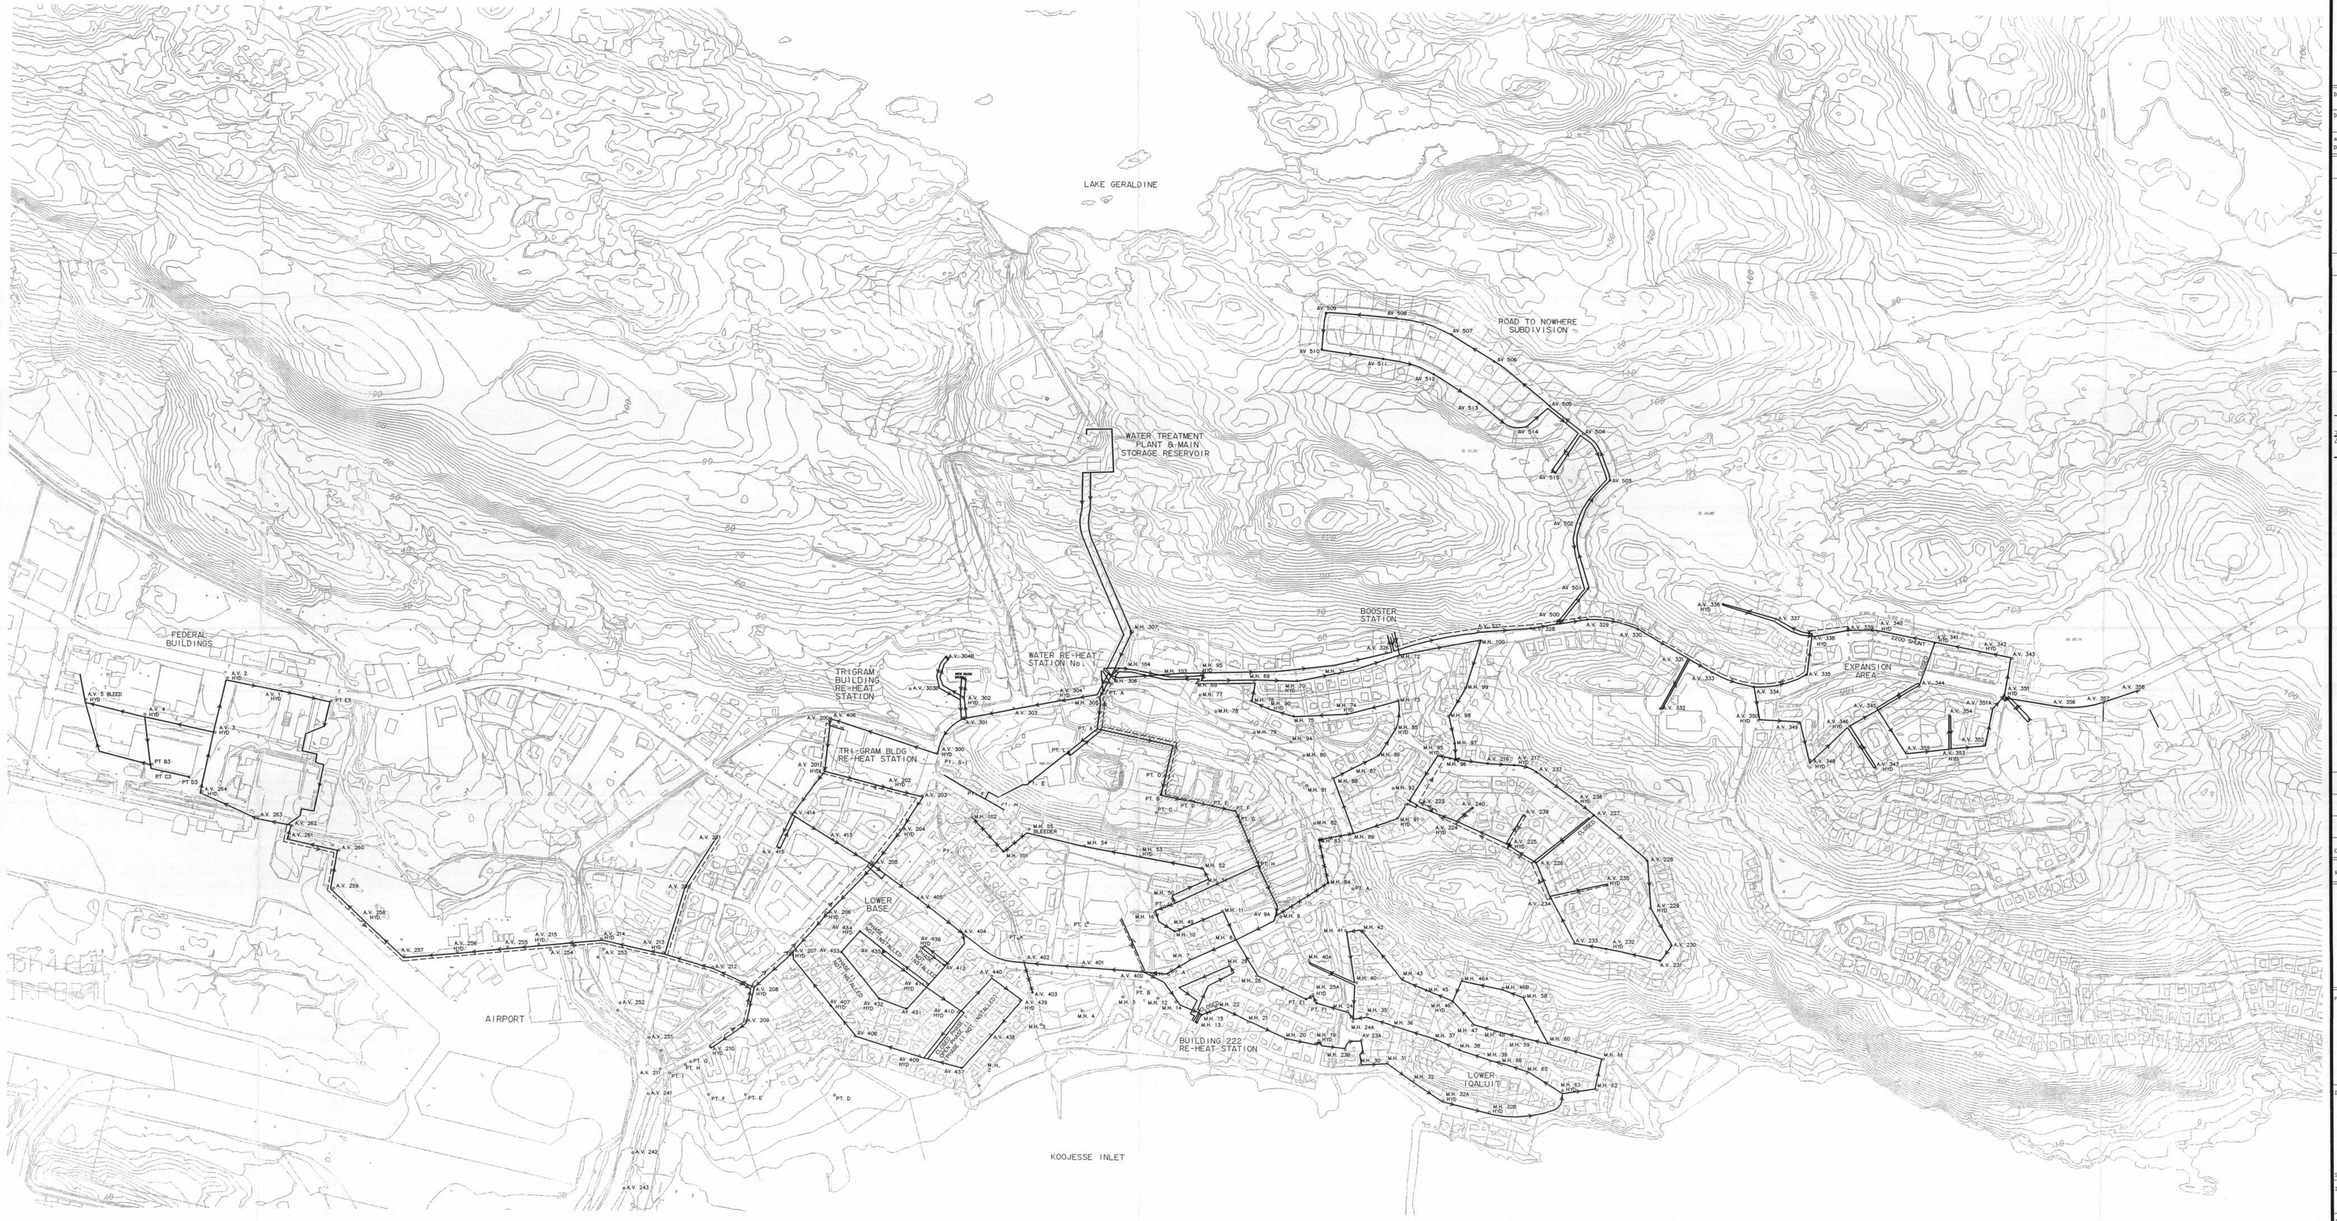

RECIRCULATION LINE

ABOVE GROUND WATERMAIN

LINE OUT OF SERVICE

DMM 14882

Design by	K.D.C.
Drawn by	M.M.R.
Approved Director	D.F.M.

PROFESSIONAL STAMPS

NWT PERMIT

Change	Date	Description	Chkd

REVISIONS

Iqaluit

Project Title

IQALUIT
WATER & SANITARY
STUDY

Drawing Title

EXISTING WATER
DISTRIBUTION SYSTEM

Scale 1:4000

D.F.W.	Project No.	Date
	MP14882a	MAR.2002

Drawing No.	Revision
MP14882a-W1	