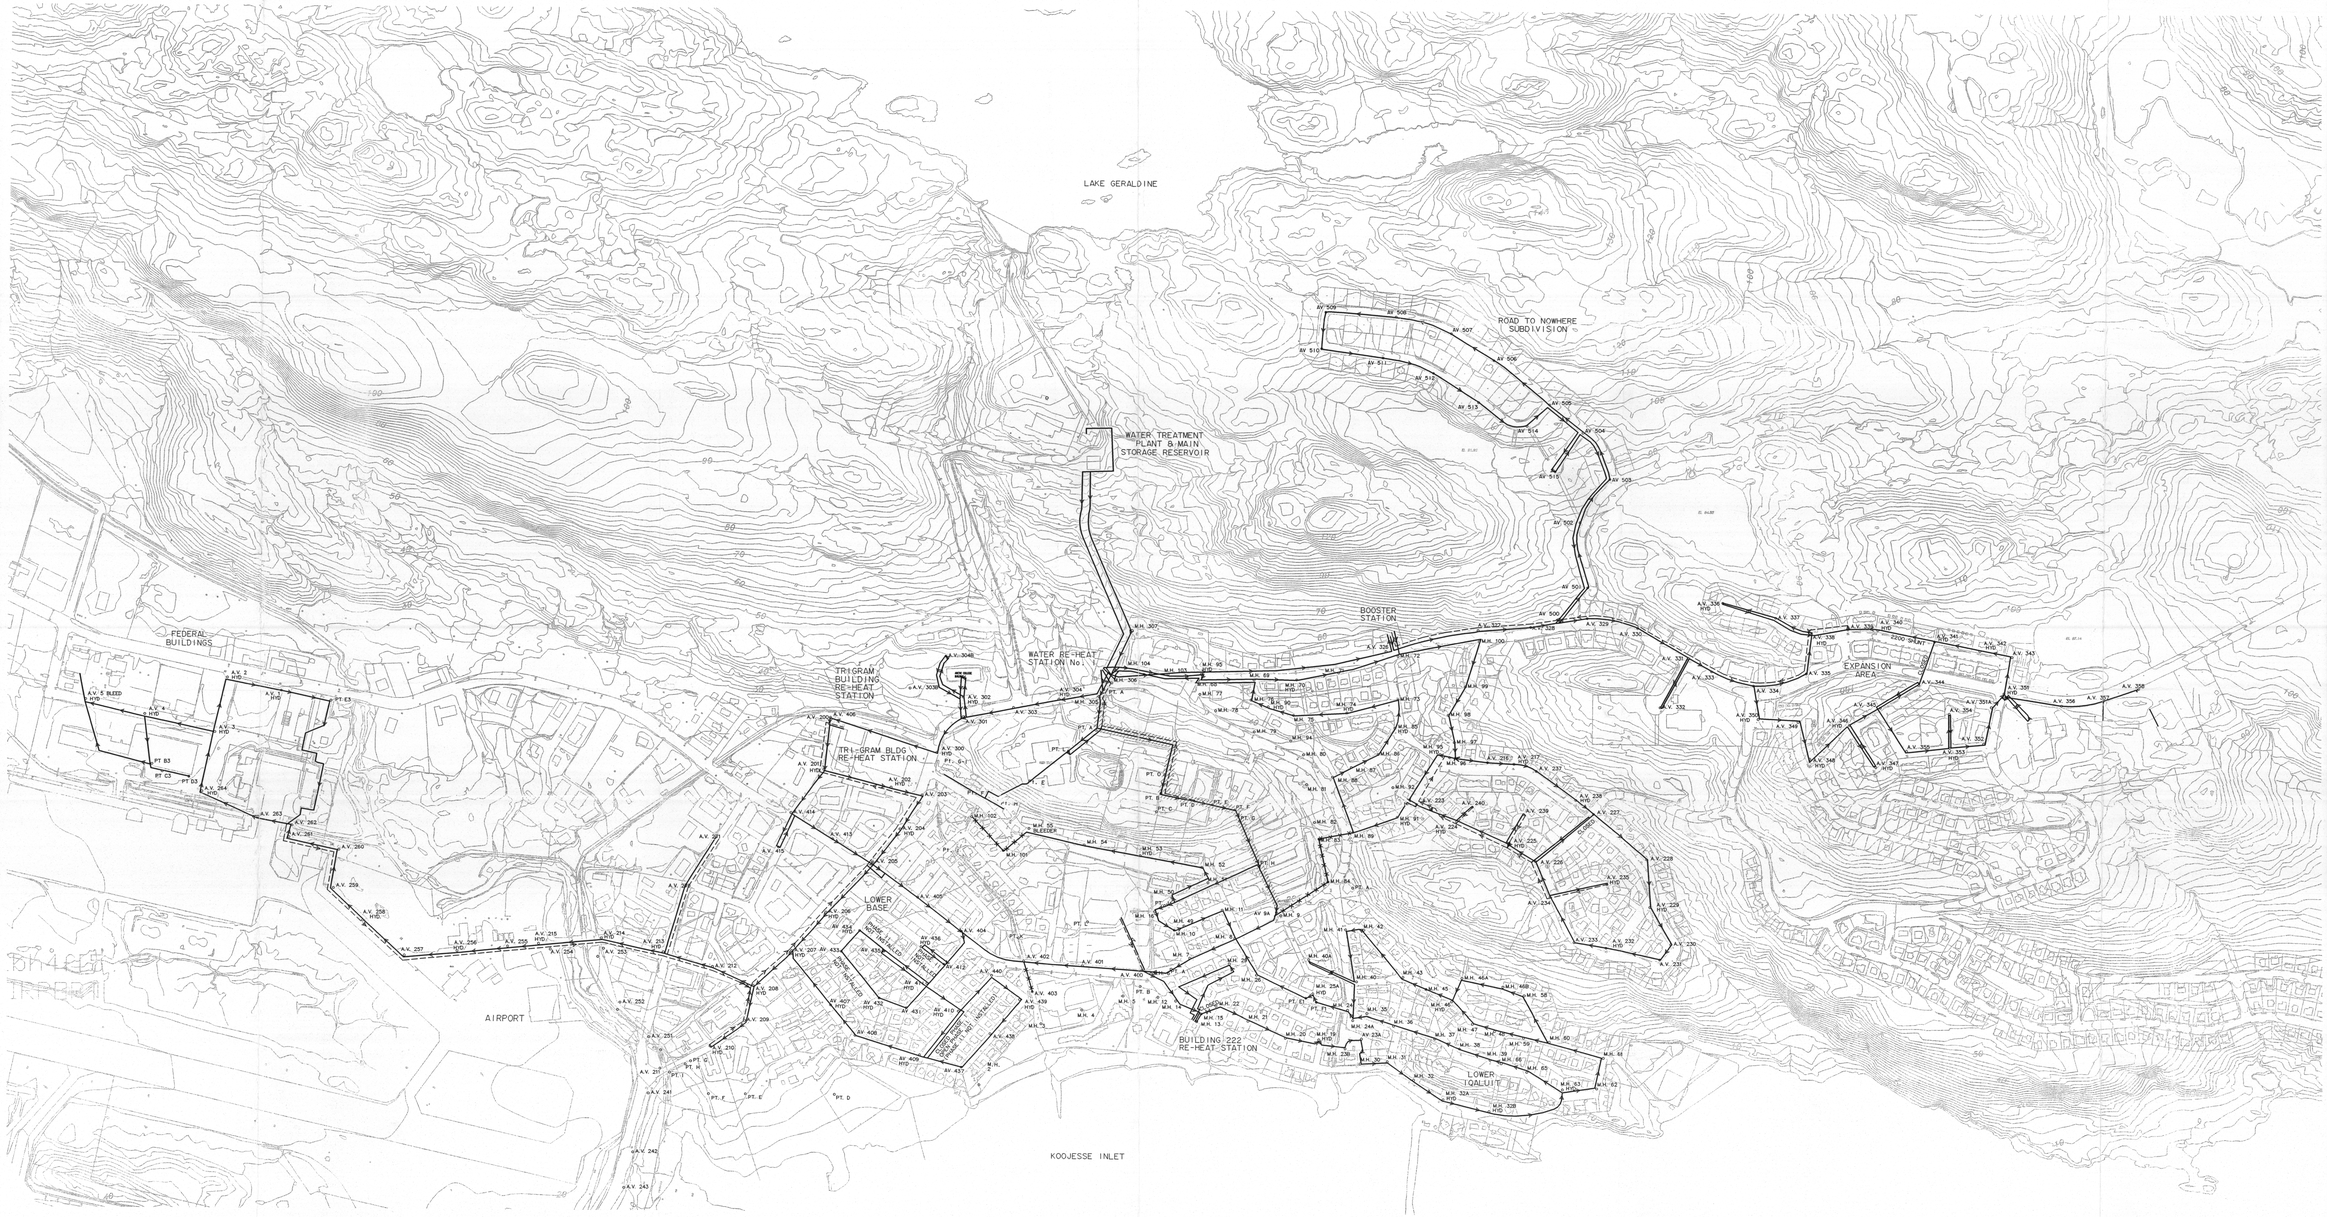

OMM 14882

Design by: K.D.C.

Drawn by: M.M.R.

Approved Director: D.F.M.

PROFESSIONAL STAMPS

NWT PERMIT

Change	Date	Description	Chkd

REVISIONS

Iqaluit

Project Title

IQALUIT
WATER & SANITARY
STUDY

Drawing Title

EXISTING WATER
DISTRIBUTION SYSTEM

Scale 1:4000

D.F.W.	Project No.	Date
	MP14882a	MAR. 2002

Drawing No. MP14882a-WI

Revision