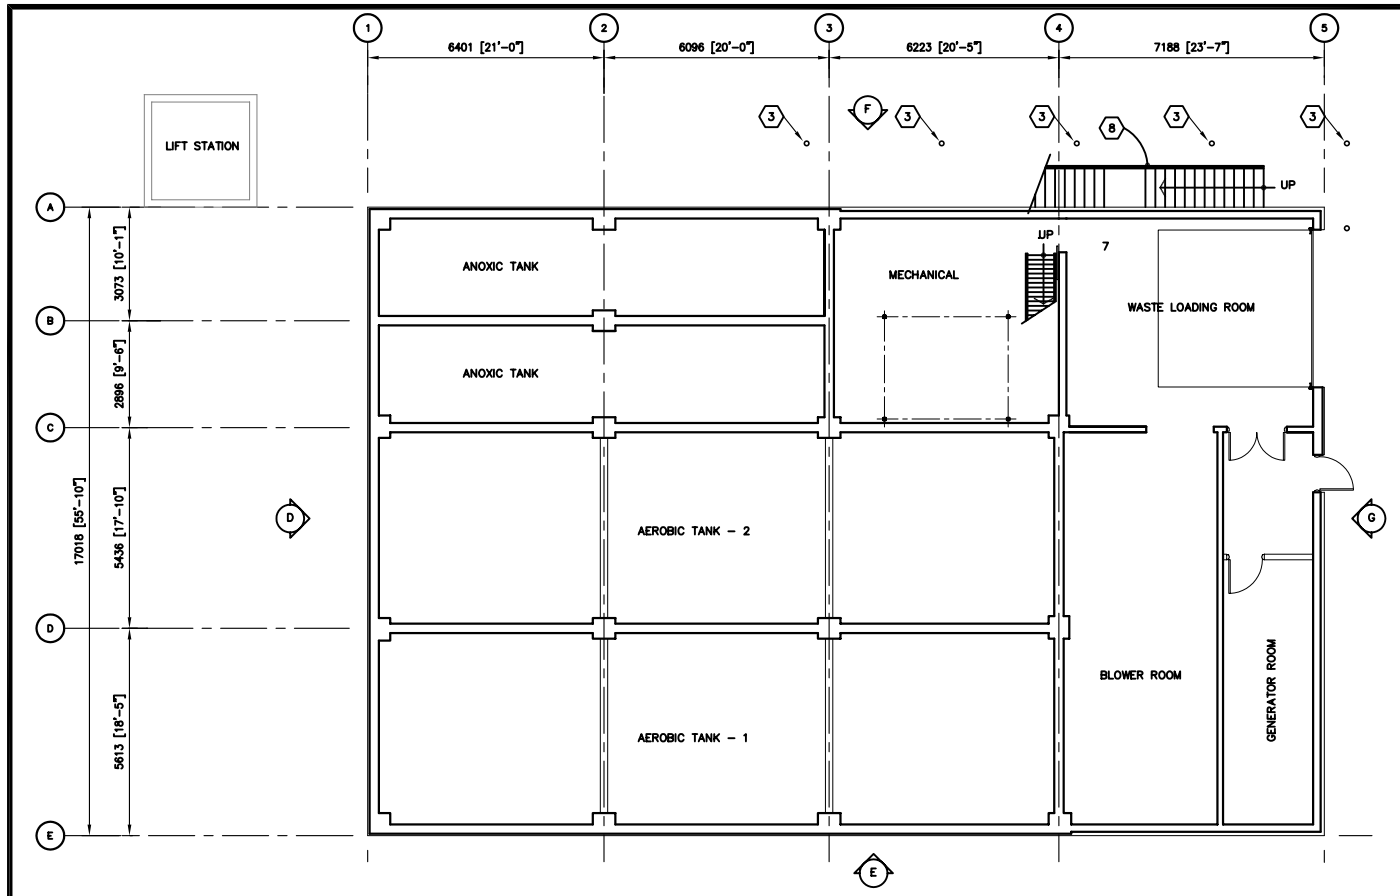

LOWER FLOOR DEMOLITION PLAN
1:100

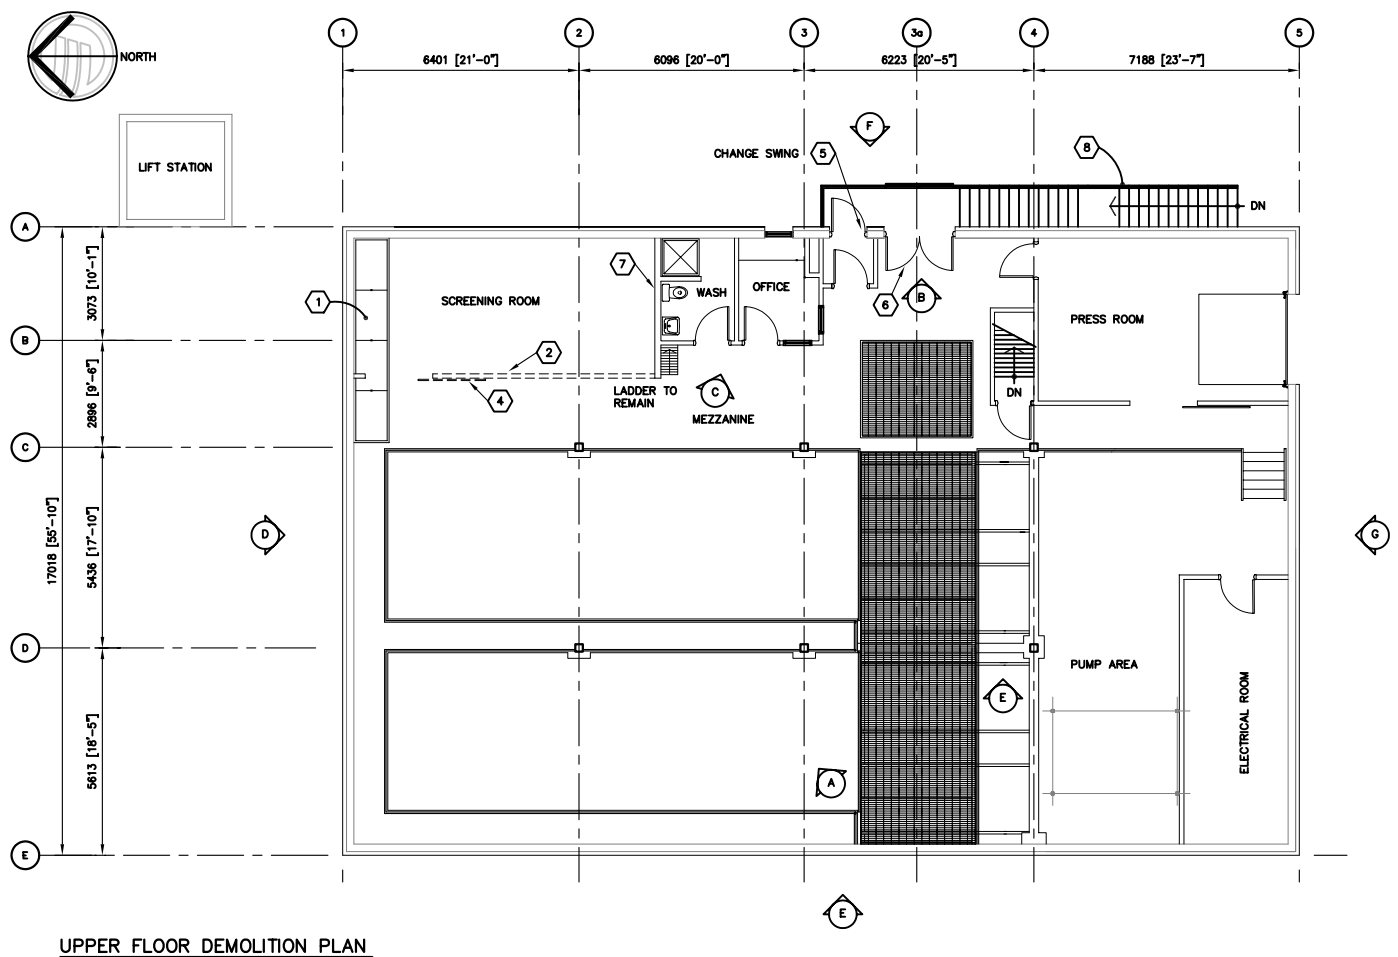

UPPER FLOOR DEMOLITION PLAN
1:100

DEMOLITION KEYNOTES

1. EXISTING ALUMINUM ACCESS COVERS TO REMAIN
2. REMOVE EXISTING METAL STUD WALL COMPLETE
3. EXISTING METAL BOLLARD TO BE REMOVED
4. EXISTING SLIDING DOOR AND TRACK TO BE REMOVED
5. EXISTING DOOR AND FRAME TO BE REMOVED
6. REMOVED EXISTING DOUBLE DOOR AND FRAME. ENLARGE OPENING TO SUIT NEW OVERHEAD DOOR. SEE DETAIL 3/S143
7. SEE ARCHITECTURAL FOR DEMOLITION OF LAB AND OFFICE
8. EXISTING EXTERIOR STAIR TO BE REMOVED AND MODIFIED SEE DETAIL C/S134 FOR DETAILS

A PHOTO

B PHOTO

C PHOTO

D EXISTING NORTH ELEVATION

E EXISTING WEST ELEVATION

F EXISTING EAST ELEVATION

G EXISTING SOUTH ELEVATION

EarthTech
A Tyco International Ltd. Company
17203-103rd Avenue
EDMONTON, ALBERTA
T5S 1J4 CANADA
Tel. 780-488-6800
Fax. 780-488-2121
www.earthtech.ca

PERMIT TO PRACTICE
EARTH TECH (CANADA) INC.
Signature _____
Date _____
PERMIT NUMBER: P 005
The Association of Professional Engineers, Geologists and Geophysicists of the NWT/NU

Stamp
REGISTERED PROFESSIONAL ENGINEER
R.J. GILLIS
LICENSEE
NWT/NU

No.	Date	Description
0	2005 03/04	ISSUED FOR TENDER

REVISIONS

Iqaluit
CITY of IQALUIT, Nunavut

Design RJG
Drawn NV
Approved
Checked

Project Title
CITY OF IQALUIT WASTEWATER TREATMENT PLANT PHASE 1

Drawing Title
STRUCTURAL DEMOLITION PLANS

Scale AS NOTED
Project No. 75360
Date 08.03.05
Drawing No. S102
Revision 0

LAST SAVED: 8/3/2005 8:54 AM L:\work\75000\75360\02c-CAD\GFI\issued\March.14.05 Phase 1 Tender\S102.dwg